


Village Green - Warwick
NSS 4B6P
3m² storage

- Plot 41 - AS
44 - OP
55 - AS
56 - OP



Ground Floor

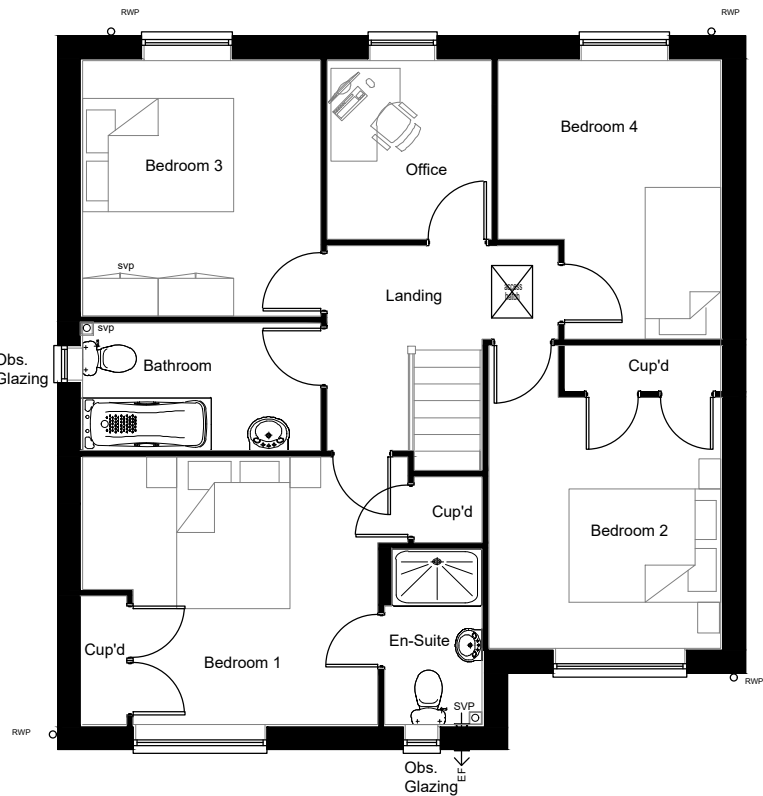

First Floor



Scale
1:100

-	-	-
-	-	-
-	-	-
Rev	Date	



Persimmon Homes Thames Valley
Persimmon House, Knoll Road,
Camberley, Surrey GU15 3TQ
Tel: 01276 808080

Site:
Dapper's Lane
Angmering

Date:
Nov. 2019

Scale:
1:100 @ A3

Drg No:
A77_PL_WAR_P1

Drawing Title:
Village Green - Warwick Floor Plans

Drawing Status:
SUBMITTED

Drawn by:
VW

Checked by:
ME

Rev:
-