



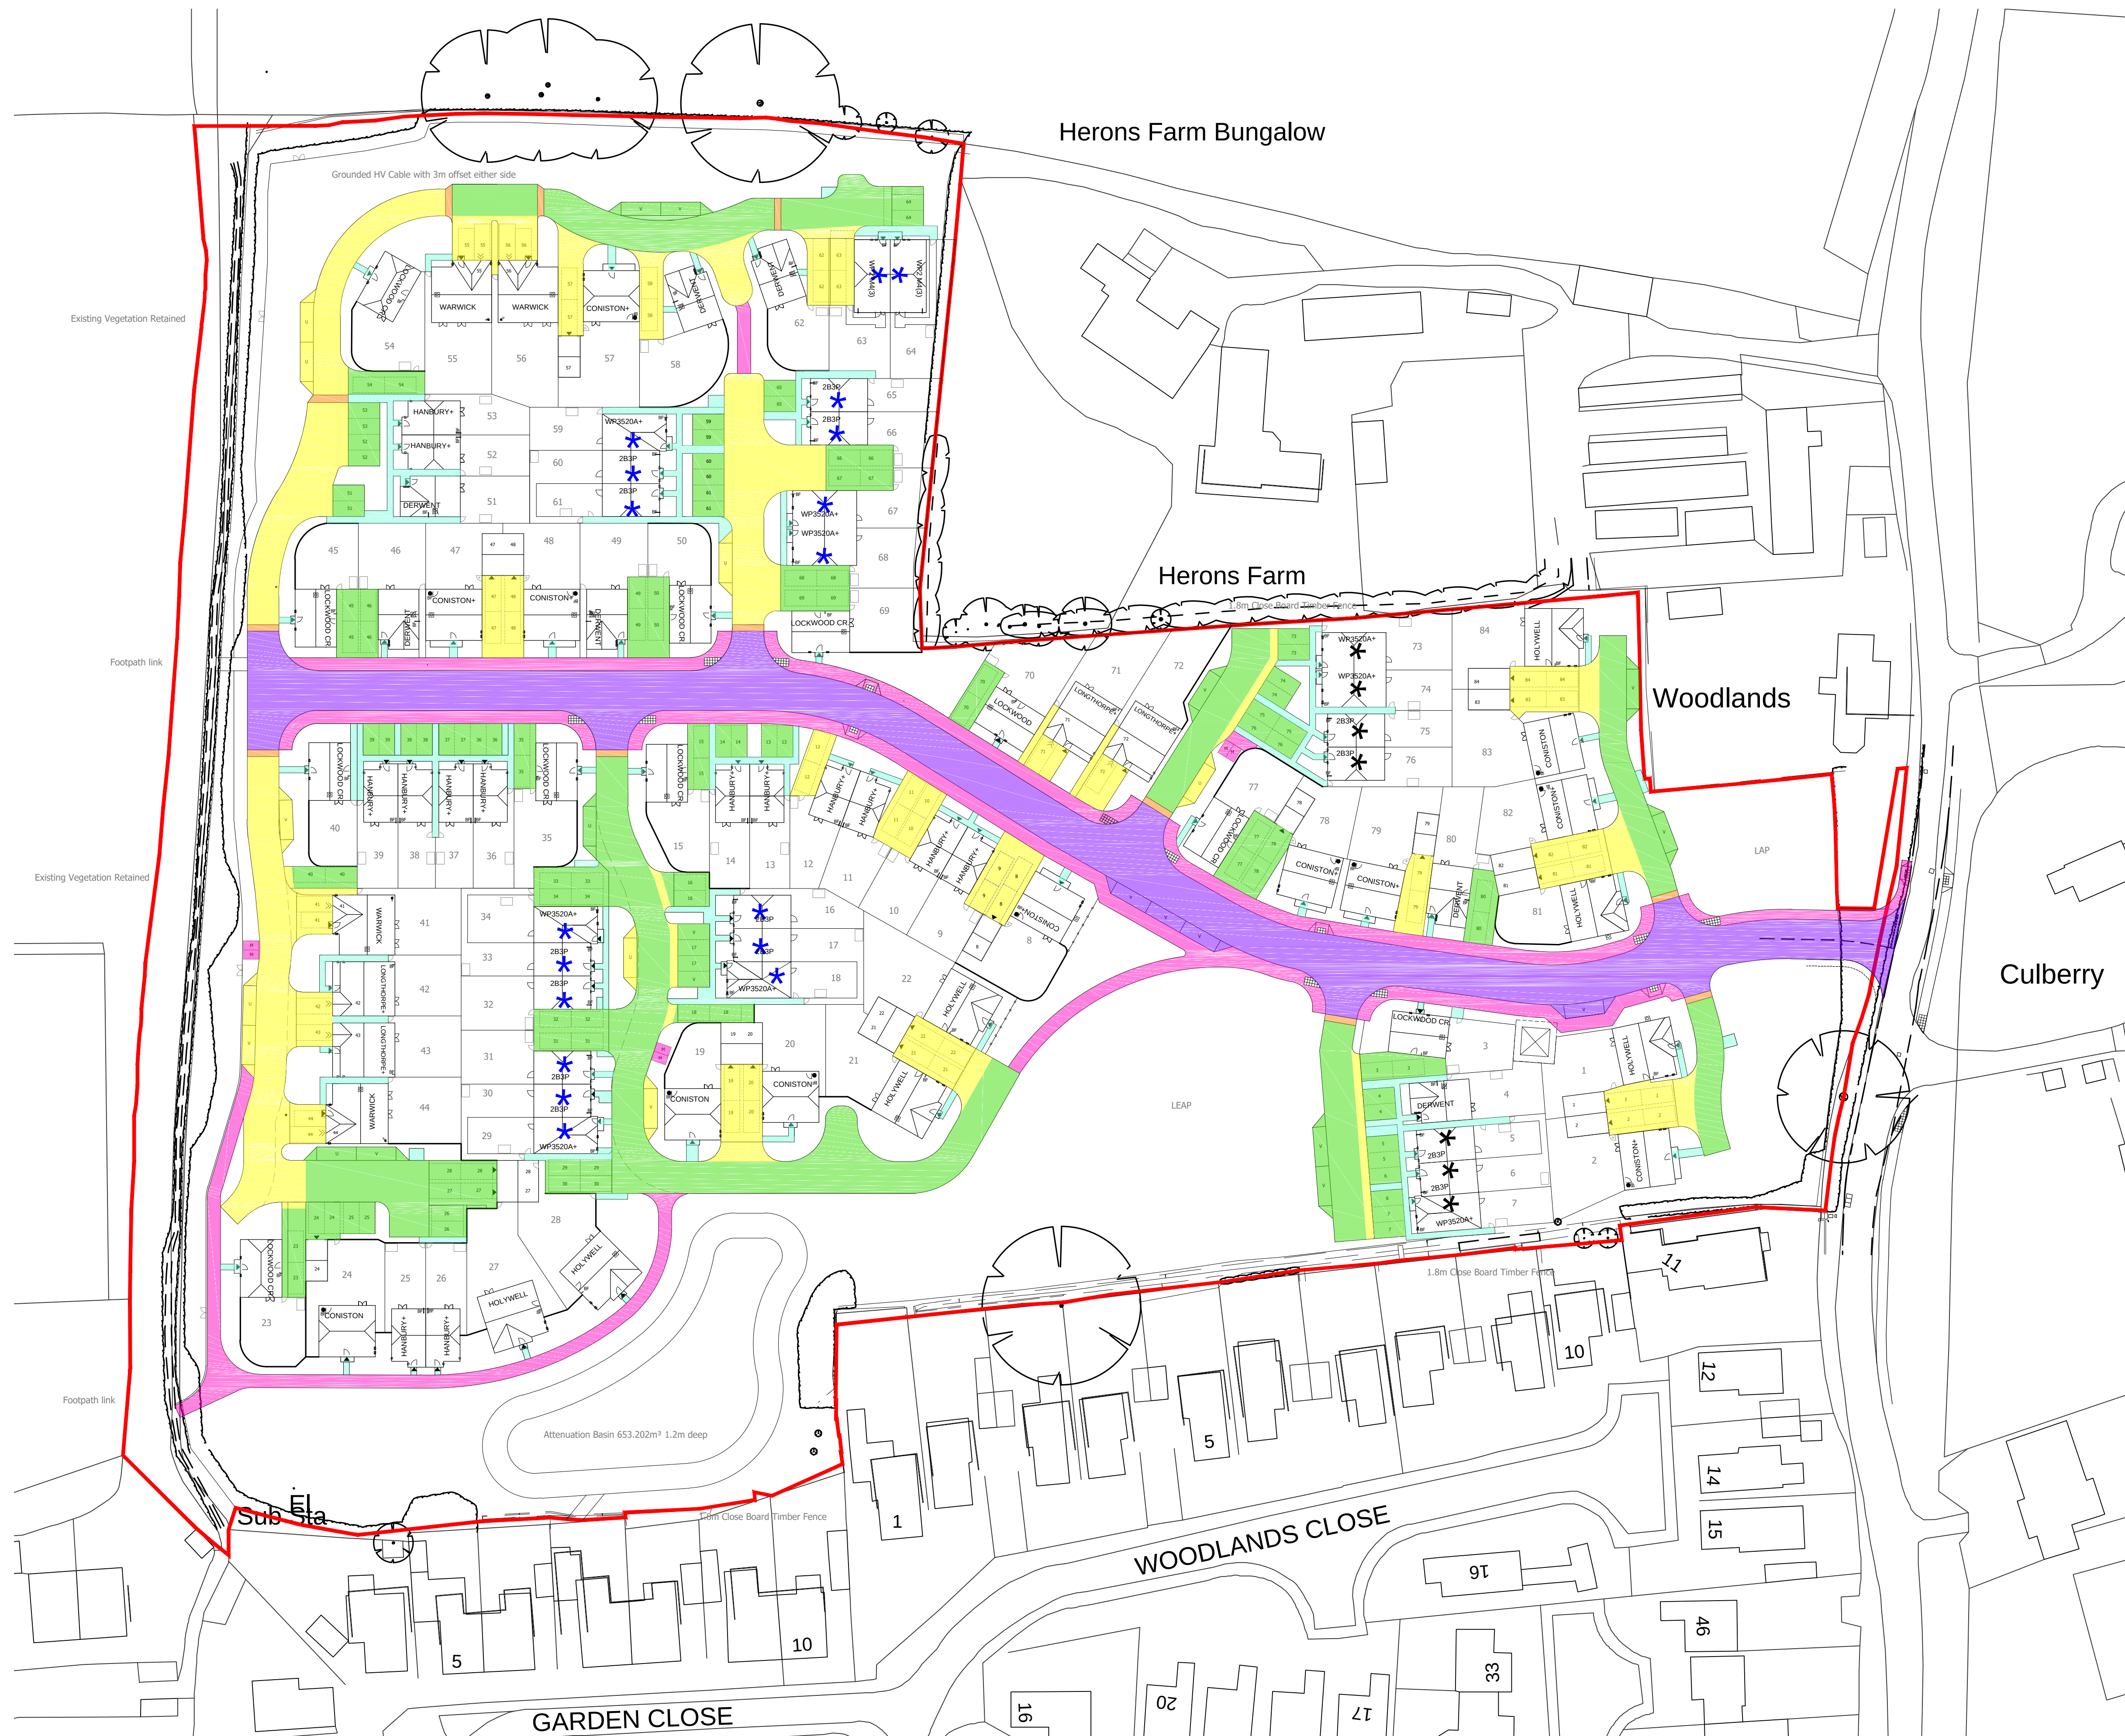

LEGEND - Materials

- Marshalls Keyblock Burrt Ochre Non Permeable (or similar)
- Marshalls Priora Burrt Ochre Permeable (or similar)
- Pavement Tarmac
- Road Tarmac
- Buff 900x900 Slabs
- Granite Cobble Setts

Spray and Chip Braken Colour for around the LEAP areas - see landscape drawings

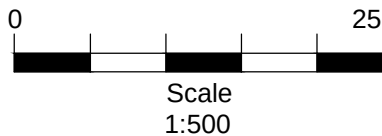

-		-
A		HA housing mix adjusted in accordance with Arun District Council comments
Rev		Date
 PERSIMMON Together, we make a home Persimmon Homes Thames Valley Persimmon House, Knoll Road, Camberley, Surrey GU15 3TQ Tel: 01276 808080		
Site:	Dapper's Lane Angmering Littlehampton	
Date:	Nov 2019	
Scale:	1:500 @A1	
Org No:	A77-PL-13	
Drawing Title: Surface Treatment Plan		
Drawing Status: SUBMITTED		
Drawn by:	VW	Checked by:
Rev:	A	ME