



1 Double Swing



2 Revolving plate




3 Jumping blocks



4 Bench



5 Waste/recycling bin

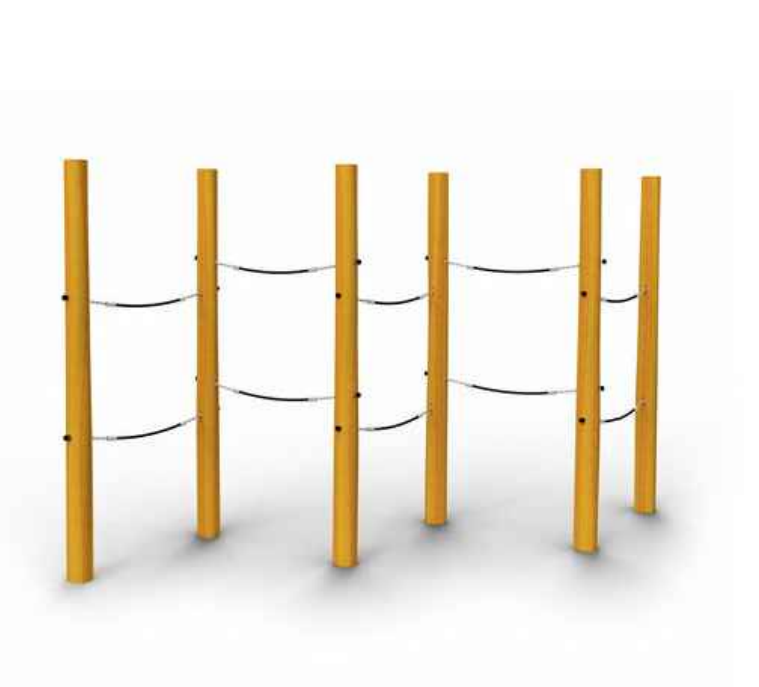


6 Labyrinth climber



7 Play boulders



8 Climbing pyramid

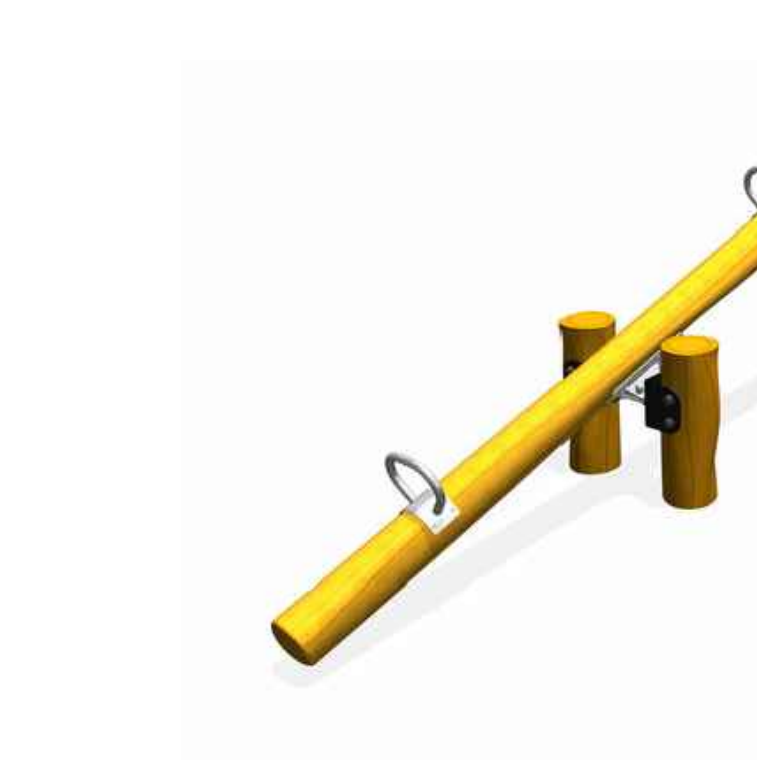

9 2 person see-saw



10 Climbing unit

Key

- Bonded rubber mulch
- Proposed timber edging
- Proposed spray and ship footpath
- Proposed boulders
- Proposed bench
- Proposed timber play equipment (Miracle Design and Play Ltd/ Jupiter Play or equivalent)
- Proposed amenity grass
- Proposed hazel coppice planting
- Proposed bow top fence with self closing gate
- Proposed hedge