



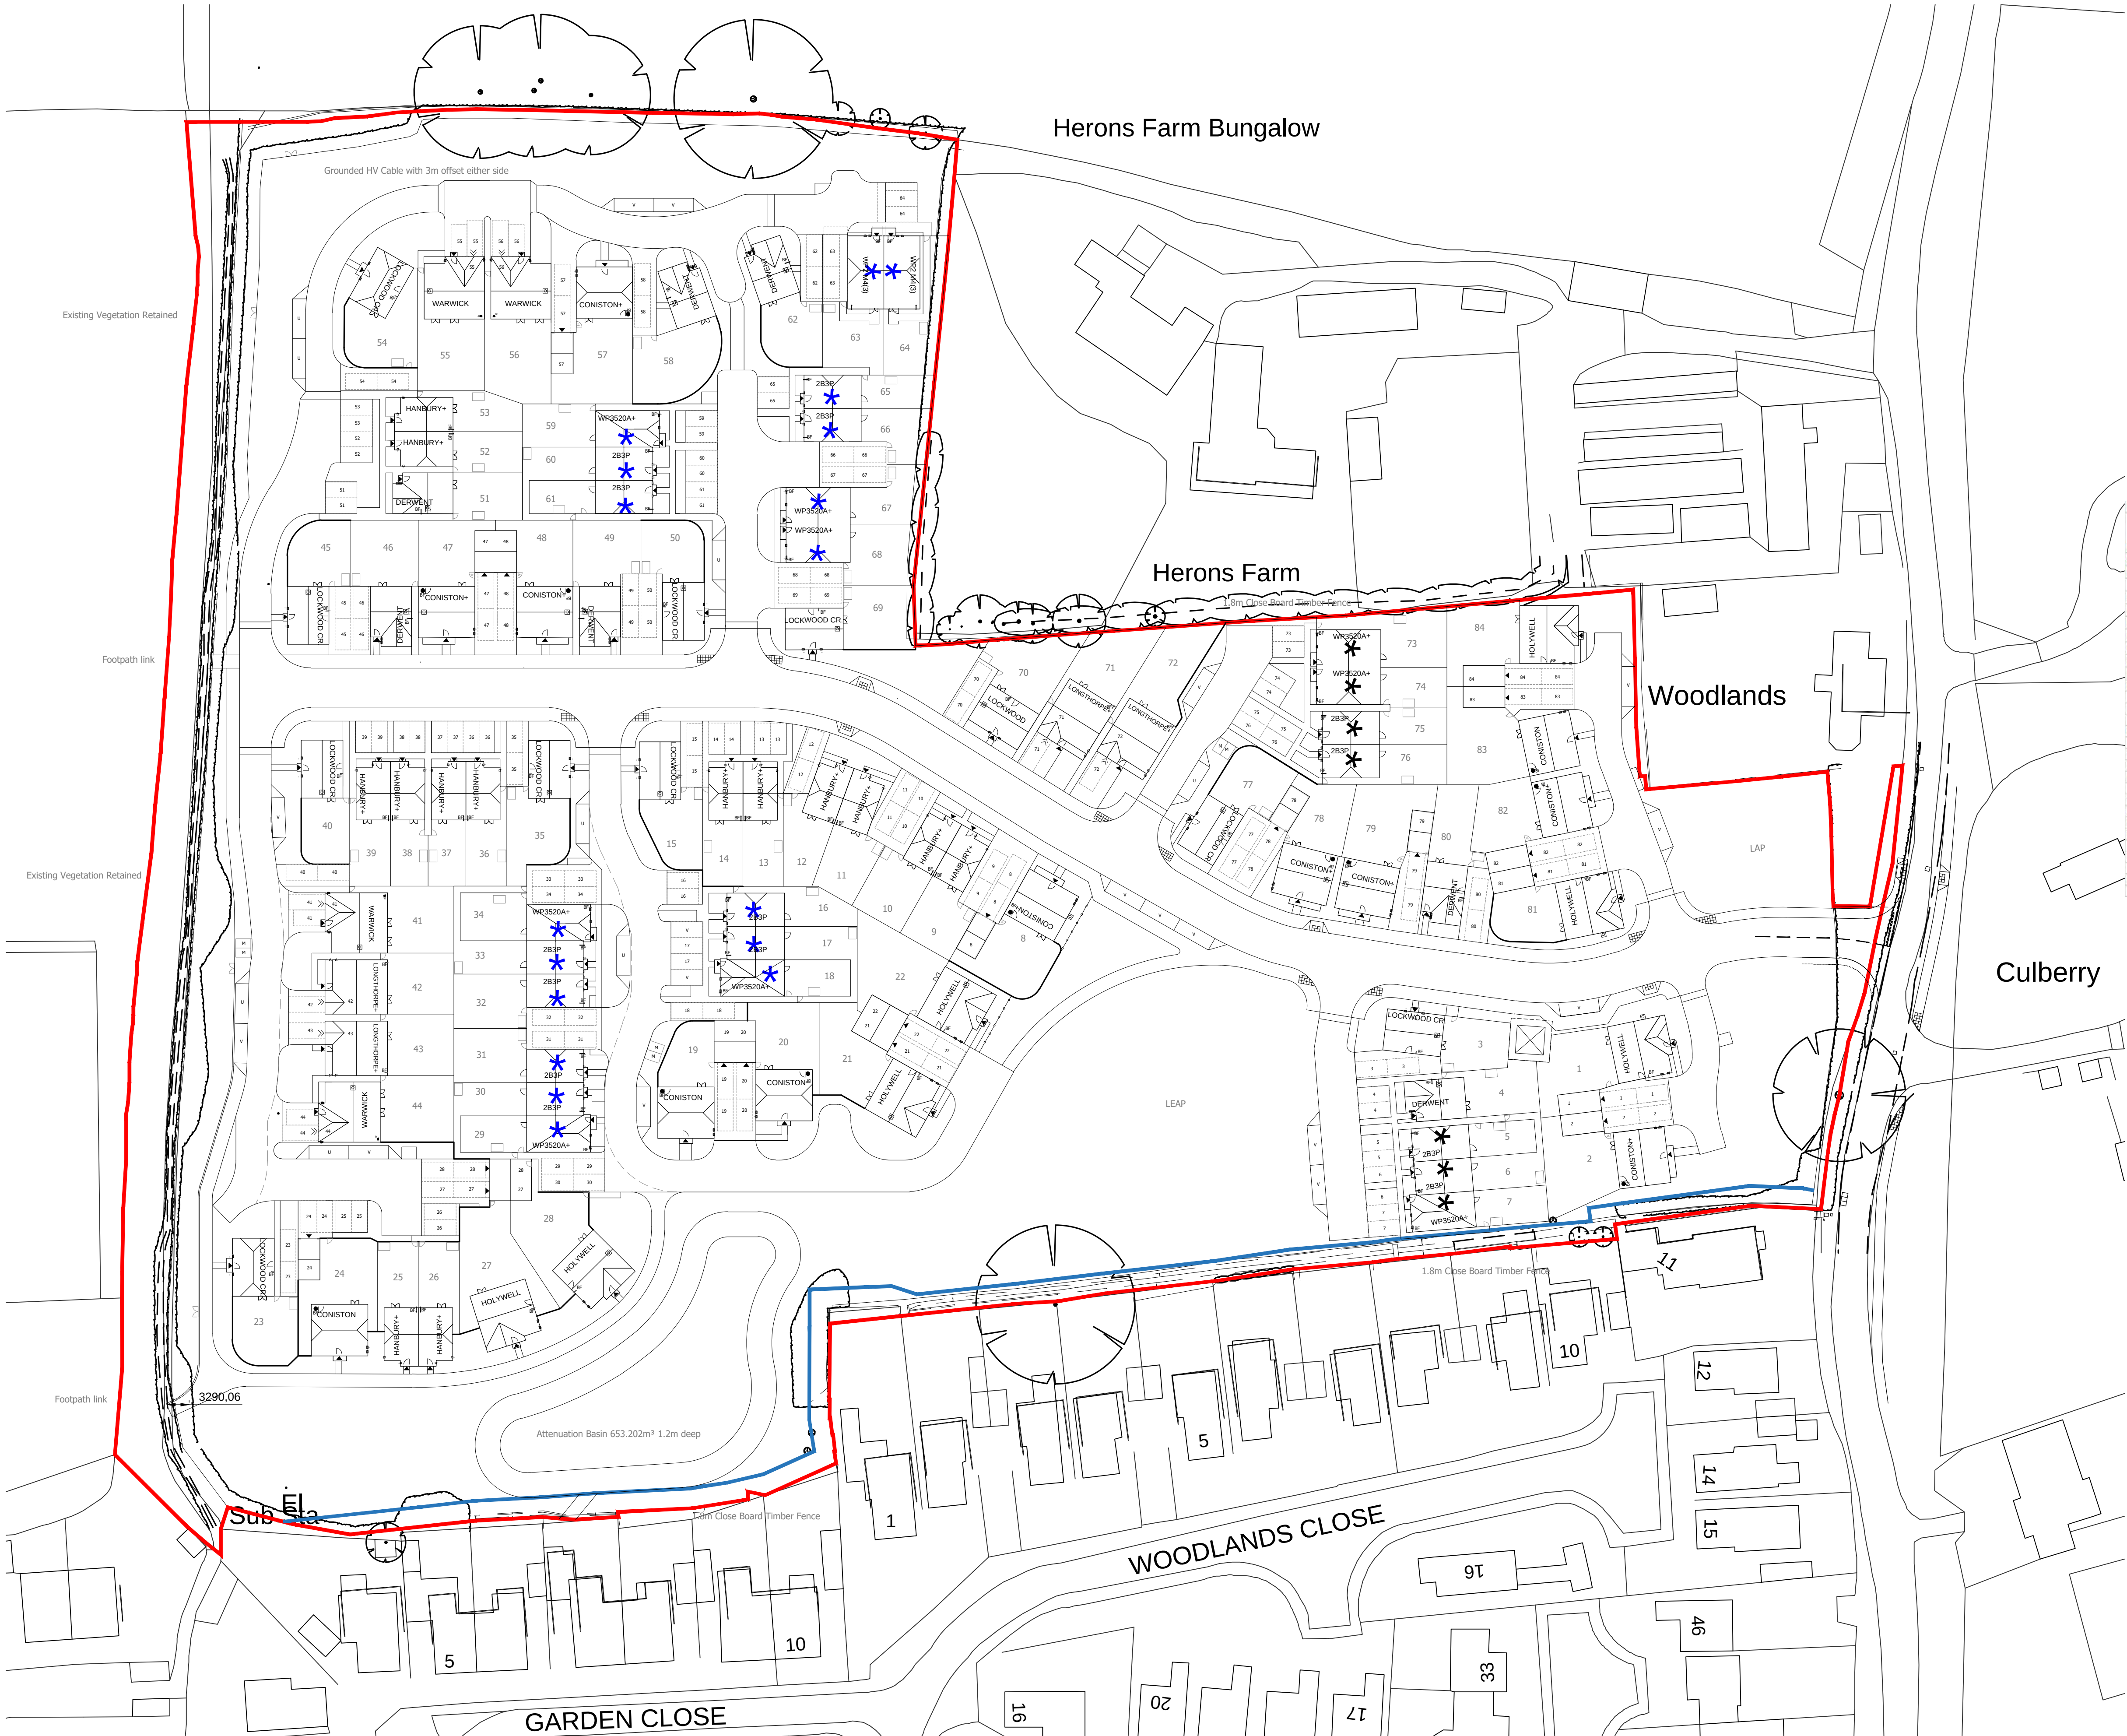

- Red Line Boundary
- HA Rental Property
- HA Shared Ownership Property

Dapper's Lane, Angmering								
Market	Compliance	Units sqft	Total units	Total sqft	Beds	Storey	Type	Habitable Rooms
ALL NSS PRIVATE		(Gross)						
HANBURY+		788	14	10752	2	2	2B3P	5
DERWENT		6783	7	6783	2	2	2B3P	5
LOOKWOOD		999	11	10989	2	2	2B3P	5
LONGTHORPE+		1171	4	4684	3	2	3B4P	6
CONISTON+		1222	4	4888	3	2	3B4P	7
CONISTON+	M4(2)	1234	8	9672	3	2	3B4P	7
WARWICK		1333	4	5332	4	2	4B6P	7
HOLYWELL		1414	7	9898	4	2	4B5P	8
Total:			59	63198				
HA								
7 SO								
2B3P		803	4	3212	2	2	2B3P	4
WP3520A+		1001	3	3003	3	2	3B5P	5
18 R								
2B3P		803	10	8030	2	2	2B3P	4
WP3520A+		1001	6	6006	3	2	3B5P	5
WP2 M4(3)	M4(3)	1120	2	2240	2	2	2B3P	4
Total:			25	22491				
Overall Site Total:			84	85689				

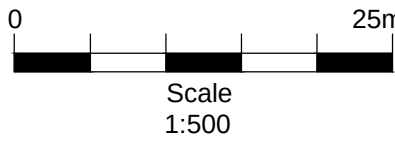

-

-

-

A

HA housing mix adjusted in accordance with Arun District Council comments.

04.06.20

Rev

Date

Together, we make a home

Persimmon Homes Thames Valley
Persimmon House, Knoll Road,
Camberley, Surrey GU15 3TQ
Tel: 01276 808080

Site:

Dapper's Lane
Angmering
Littlehampton

Date:

Nov 2019

Scale:

1:500 @A1

Org No:

A77-PL-01

Drawing Title:

Planning Layout - 84 Units

Drawing Status:

SUBMITTED

Drawn by:

VW

Checked by:

ME

Rev:

A