



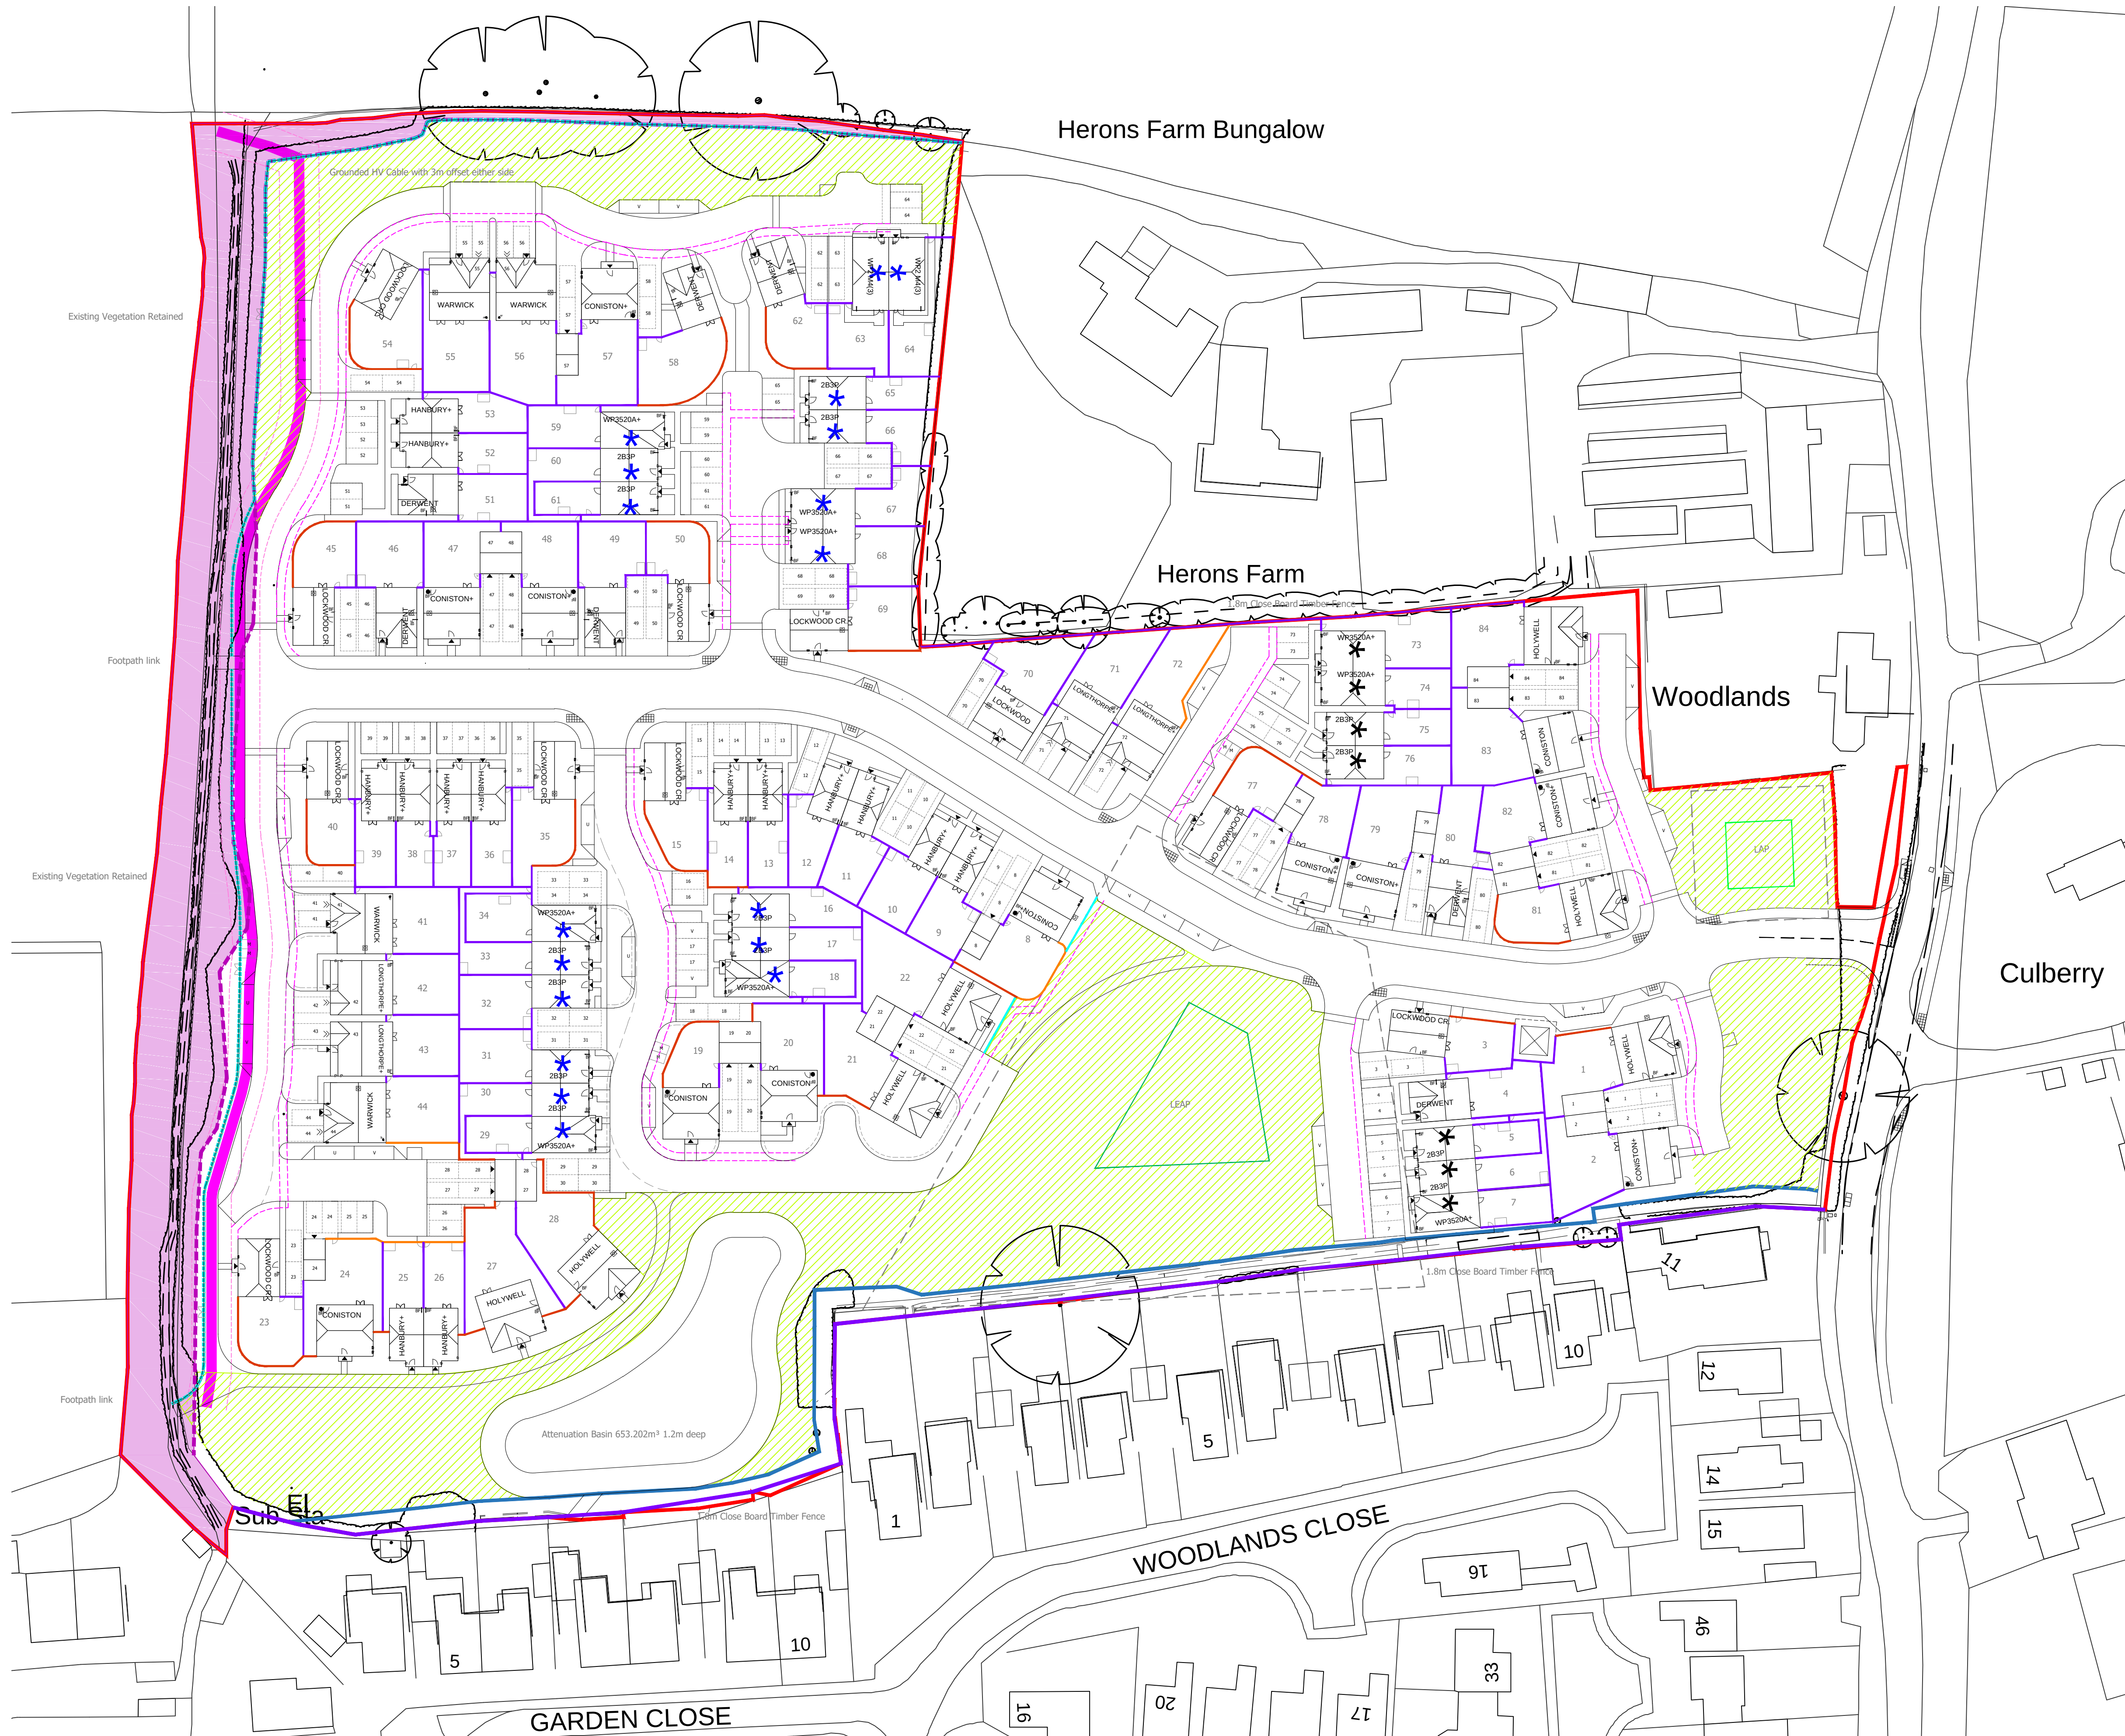

- LEGEND
- 3m Buffer Zone, as required by Arun District Council, in relation to the prevalent the watercourse.
 - Dormouse Protected Area - 2metre Offset
 - 0.5m Maintenance Strip
 - Grounded HV Cable - 6metre Offset
 - Utilities Margin 1.2metres

- LEGEND - BOUNDARY TREATMENT TYPES
- 1.8m Close Boarded Fence
 - 1.8m Brick Wall with tile crease top
 - 1.8m Brick Piers with tile crease top with timber infill fencing
 - 0.6m Wooden Knee Rail Fence
 - 1.2m Post and Rail Fence
 - LEAP with 20m Buffer
 - LAP with 5m Buffer
 - Open Space Area = 6590.909m²
Required: (2.2x84=185 residents) x 32m² = 5914m²

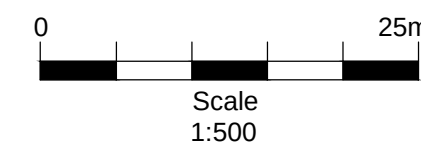

-		-
A		HA housing mix adjusted in accordance with Arun District Council comments
Rev		Date
 PERSIMMON Together, we make a home Persimmon Homes Thames Valley Persimmon House, Knoll Road, Camberley, Surrey GU15 3TQ Tel: 01276 808080		
Site:	Dapper's Lane Angmering Littlehampton	
Date:	Nov 2019	
Scale:	1:500 @A1	
Org No:	A77-PL-04	
Drawing Title: External Works Layout		
Drawing Status: SUBMITTED		
Drawn by:	VW	Checked by:
Rev:	A	ME