


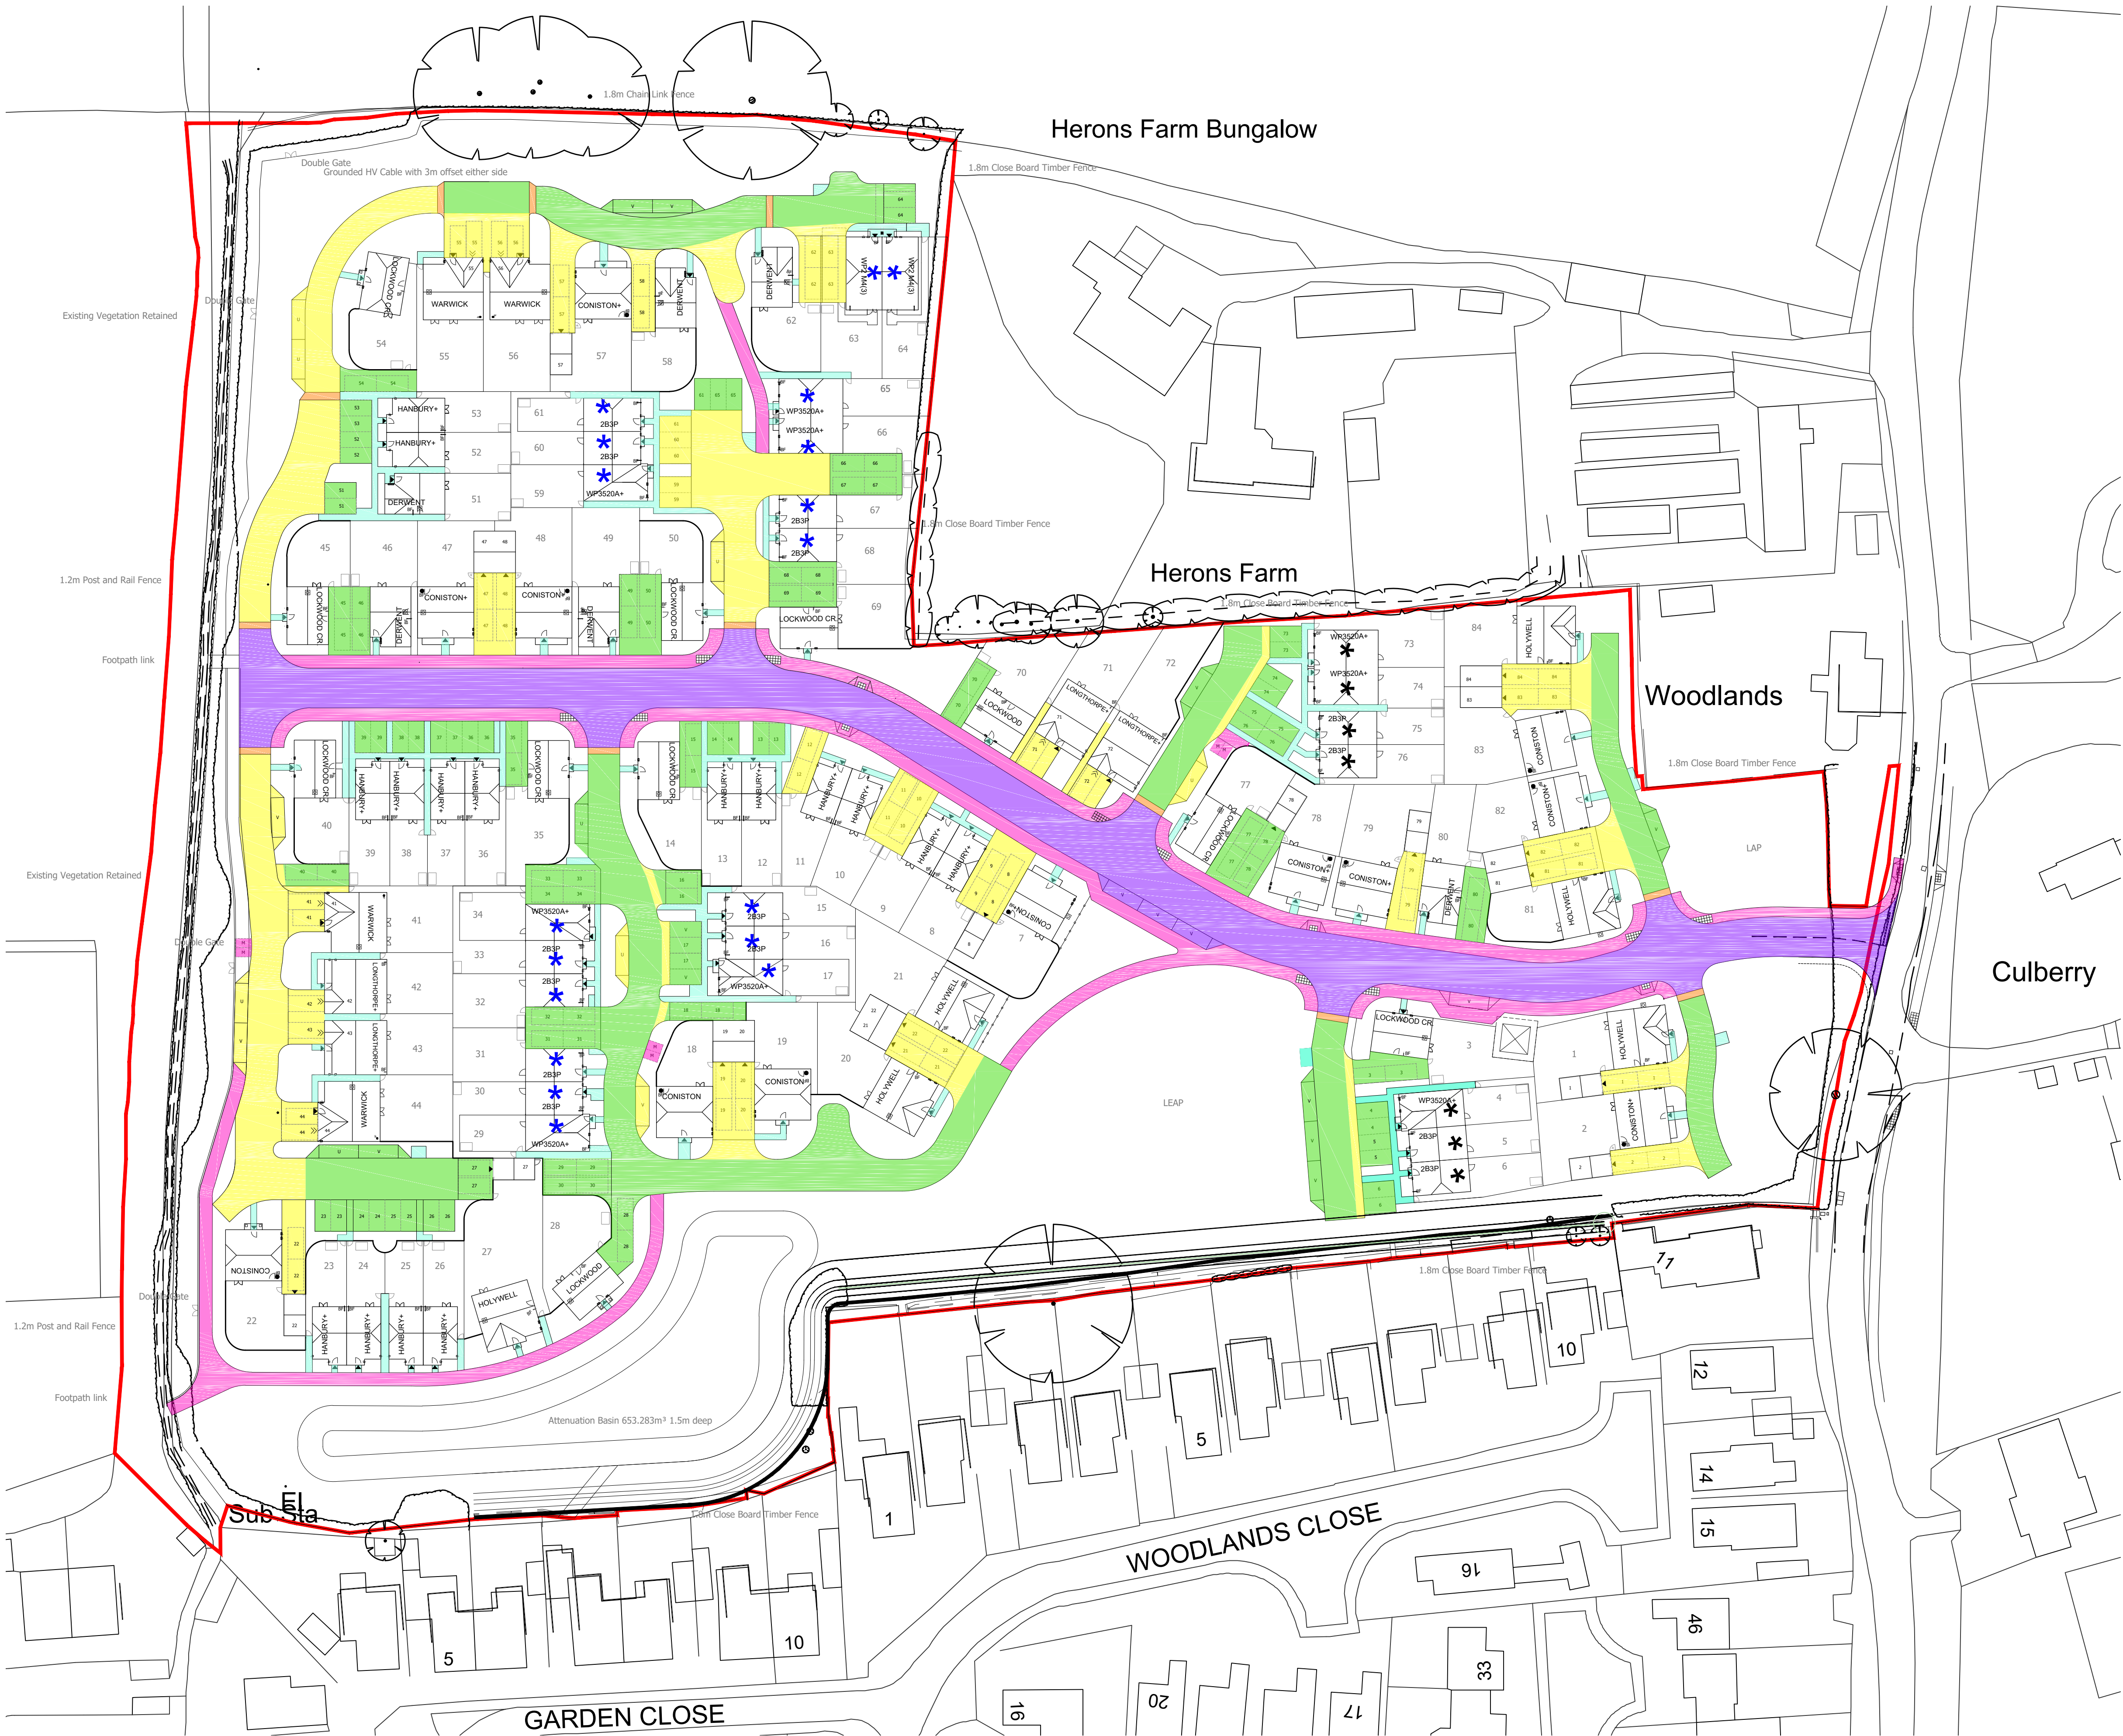

LEGEND - Materials

- Marshalls Keyblock Burnt Ochre Non Permeable (or similar)
- Marshalls Piora Burnt Ochre Permeable (or similar)
- Pavement Tarmac
- Road Tarmac
- Buff 900x900 Slabs
- Granite Cobble Setts

Spray and Chip Braken Colour for around the LEAP areas - see landscape drawings

-		-	
B	Plots 1-6, 22-28 revised in accordance with ADC comments. Attenuation Basin repositioned in accordance with ADC comments.	Date:	24.07.20
A	HA housing mix adjusted in accordance with Arun District Council comments.	Date:	04.06.20
Rev		Date	

PERSIMMON
Together, we make a home

Persimmon Homes Thames Valley
Persimmon House, Knoll Road,
Camberley, Surrey GU15 3TQ
Tel: 01276 808080

Site:	Dapper's Lane Angmering Littlehampton		Date:	Nov 2019
Scale:	1:500 @A1		Scale:	1:500 @A1
Org No:	A77-PL-13		Org No:	A77-PL-13

Drawing Title:	Surface Treatment Plan		
Drawing Status:	SUBMITTED		
Drawn by:	VW	Checked by:	ME
Rev:	B		