



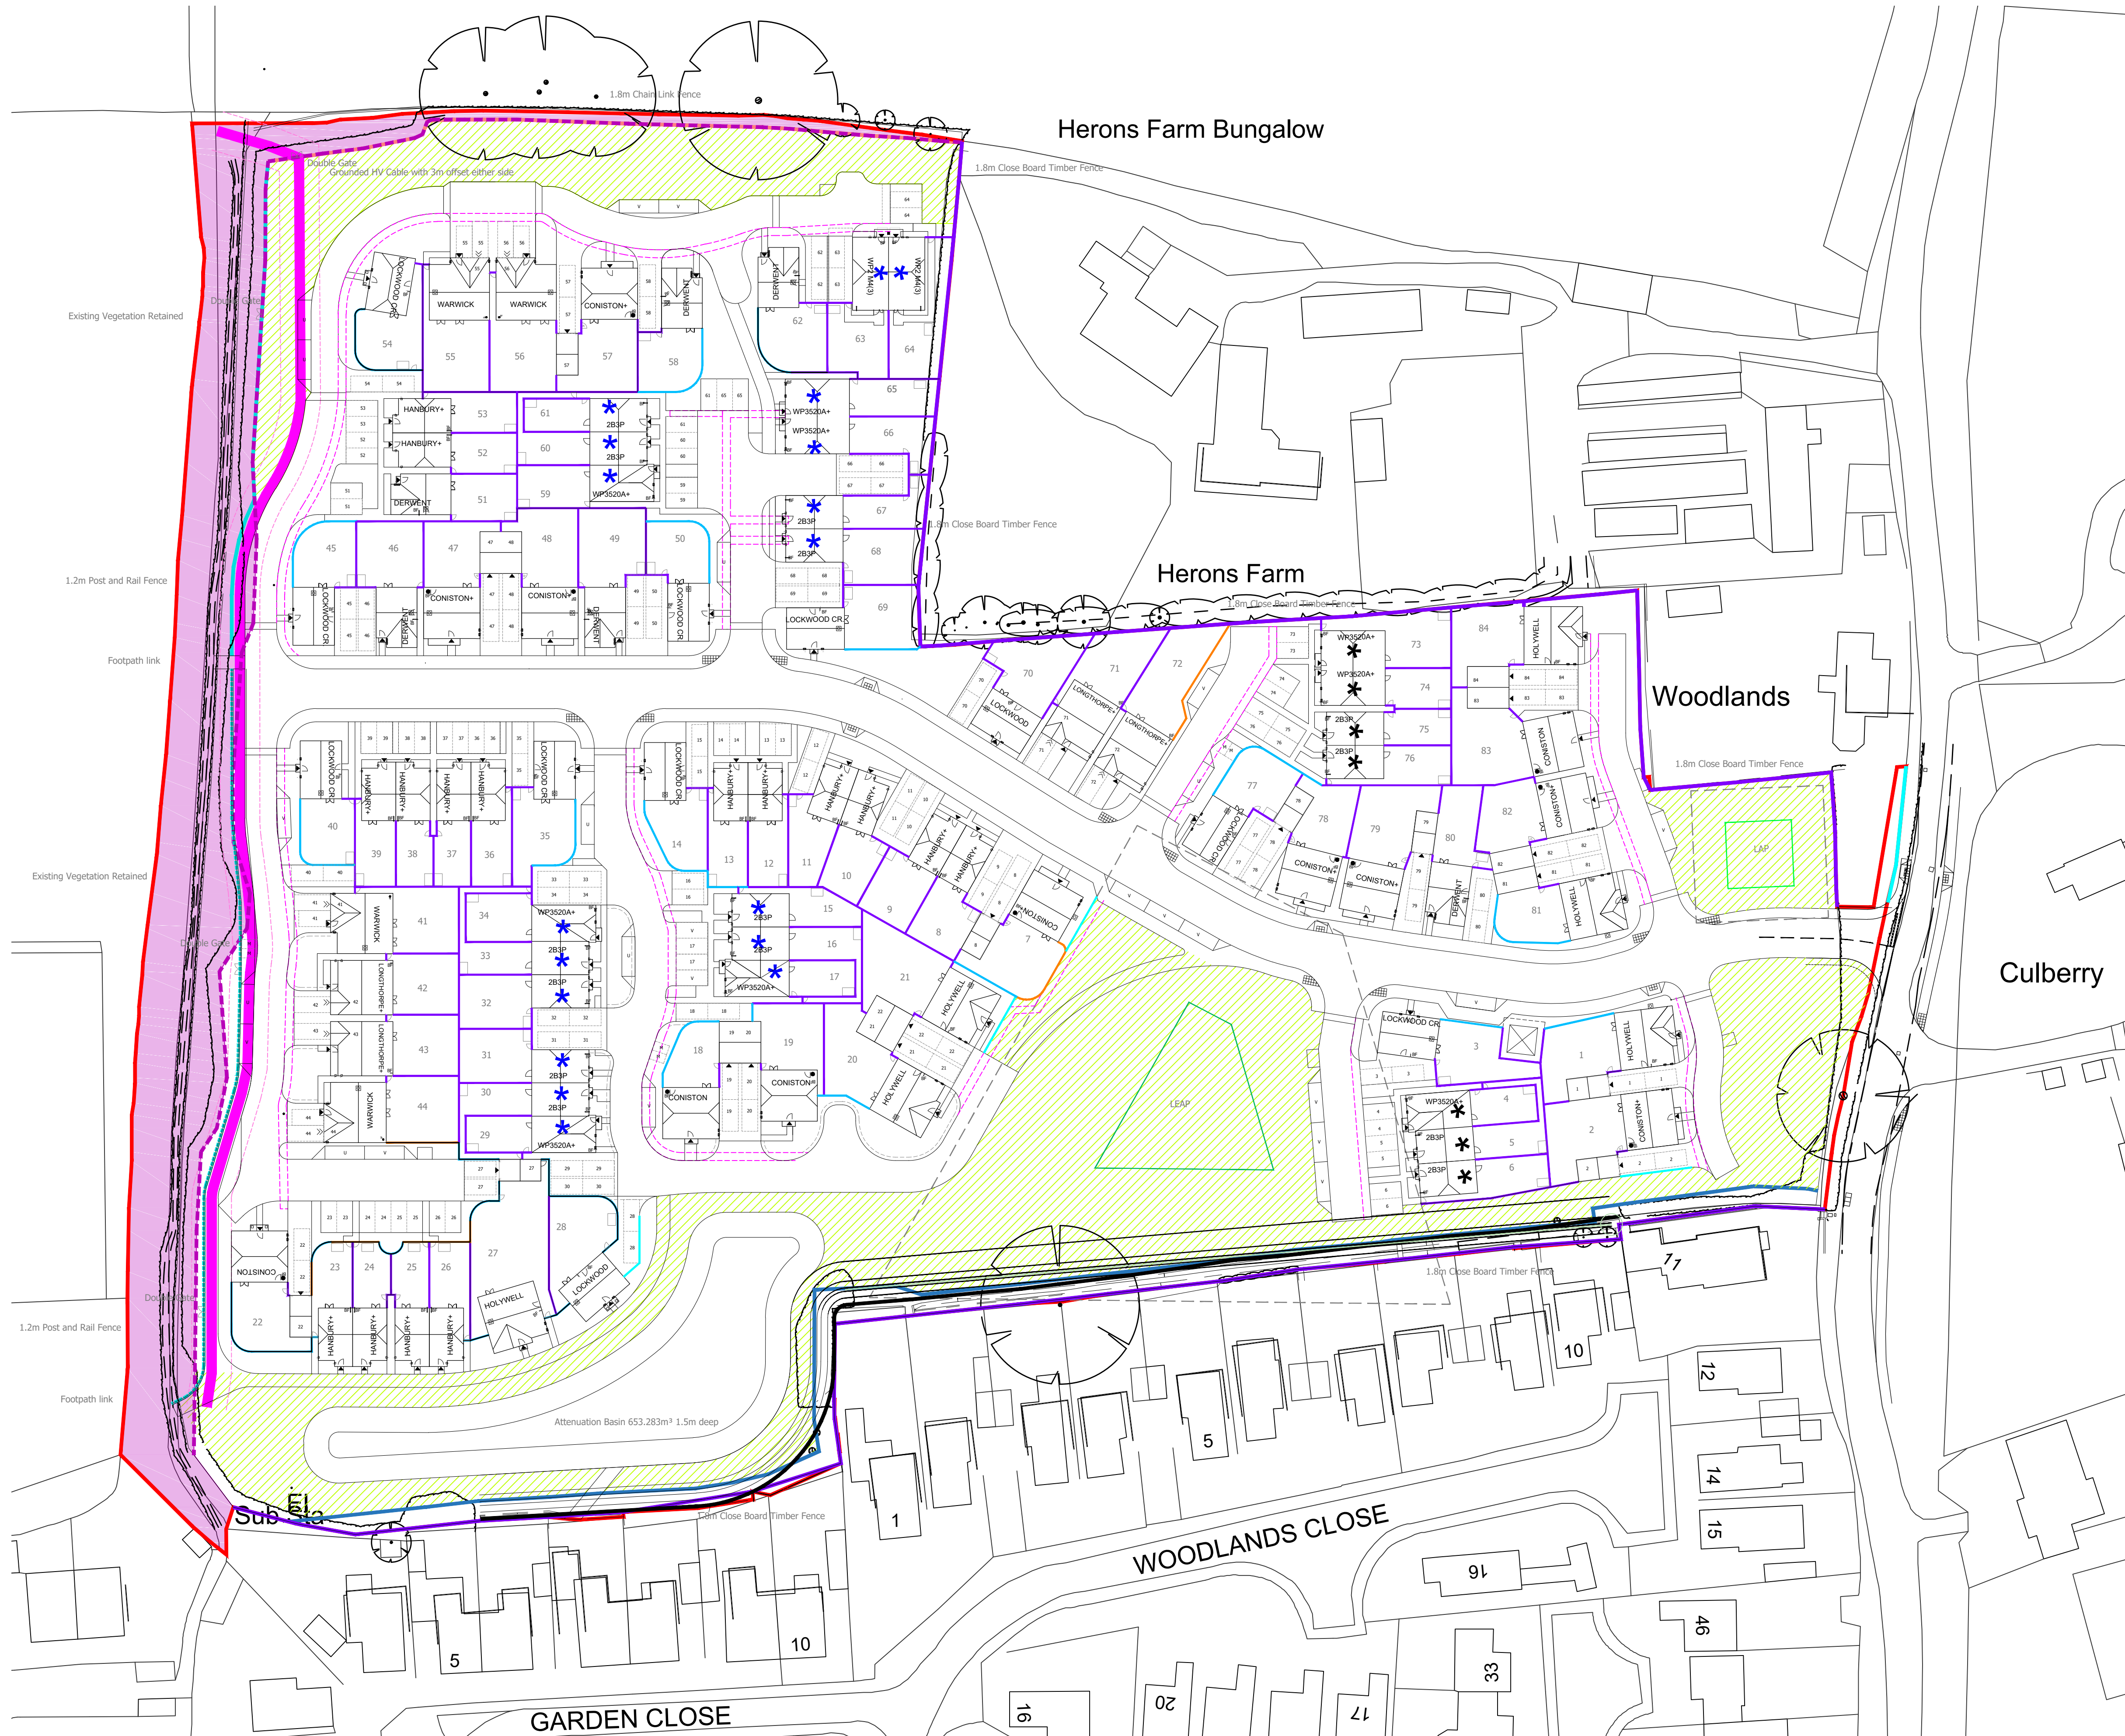

- LEGEND
- 3m Buffer Zone, as required by Arun District Council, in relation to the prevalent the watercourse.
 - Dormouse Protected Area - 2metre Offset
 - 0.5m Maintenance Strip
 - Grounded HV Cable - 6metre Offset
 - Utilities Margin 1.2metres

- LEGEND - BOUNDARY TREATMENT TYPES
- 1.8m Close Boarded Fence
 - 1.8m Brick Wall with tile crease top
 - 1.8m Brick Piers with tile crease top with timber infill fencing
 - 0.6m Wooden Knee Rail Fence
 - 1.2m Post and Rail Fence
 - 1.8m Chain Link Fence
 - Double Gate
 - LEAP with 20m Buffer
 - LAP with 5m Buffer
 - Open Space Area = 6565.77m²
Required: (2.2x84=185 residents) x 32m² = 5914m²

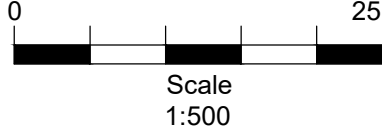

D	Plots 1-6, 22-28 revised in accordance with ADC comments. Attenuation Basin repositioned in accordance with ADC comments.	24.07.20
C	Close board fence around 'Woodlands' property replaced with a 1.8m high wall along with a knee rail fence added to the site entrance.	06.07.20
B	Close board fence added to the western boundary of Heron's Farm. Double Gate added to the Legend.	01.07.20
A	PA housing mix adjusted in accordance with Arun District Council comments.	04.06.20
Rev		Date

 **PERSIMMON**
Together, we make a home
Persimmon Homes Thames Valley
Persimmon House, Knoll Road,
Camberley, Surrey GU15 3TQ
Tel: 01276 808080

Site:	Date:
Dapper's Lane Angmering Littlehampton	Nov 2019
Scale:	1:500 @A1
Org No:	A77-PL-04

Drawing Title:
External Works Layout

Drawing Status:	Drawn by:	Checked by:
SUBMITTED	VW	ME
	Rev:	D