



LEGEND - WALL FINISHES


- CHIMNEY
- FLINT INSETS
- TILE HANGING - COORDINATING ROOF TILES
- WEATHERBOARDING - HARDPLANK CEDAR - MIDNIGHT BLACK
- RENDER - OFF WHITE

LEGEND - BRICK TYPES

- AAB FARNLEY RED MULTI
- AAB OLD WESTMILL RED MULTI

LEGEND - ROOF TYPES

- BROWN ROOF
- RED ROOF

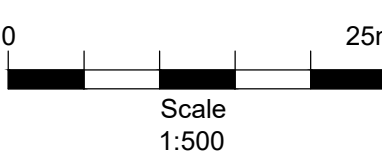

-		-
-		-
A	Plots 1-6, 22-28 revised in accordance with ADC comments. Attenuation Basin repositioned in accordance with ADC comments.	24.07.20
Rev		Date
 PERSIMMON Together, we make a home Persimmon Homes Thames Valley Persimmon House, Knoll Road, Camberley, Surrey GU15 3TQ Tel: 01276 808080		
Site:	Date: Nov 2019	
Dapper's Lane Angmering Littlehampton		Scale: 1:500 @A1
		Org No: A77-PL-08
Drawing Title: Materials Plan - Brick and Roof		
Drawing Status: SUBMITTED		Drawn by: VW Checked by: ME
		Rev: A