



1 Double Swing



2 Revolving plate




3 Jumping blocks




4 Bench



5 Waste/recycling bin

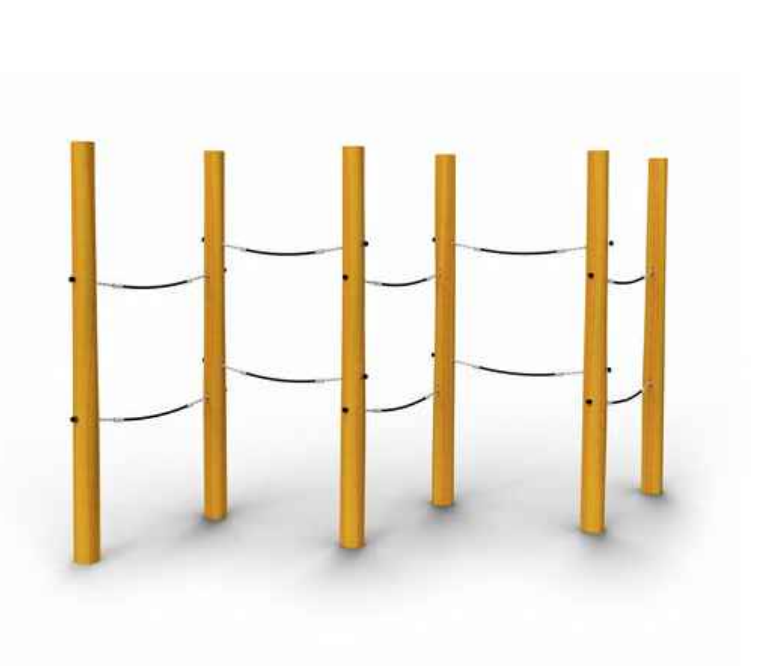

6 Labyrinth climber

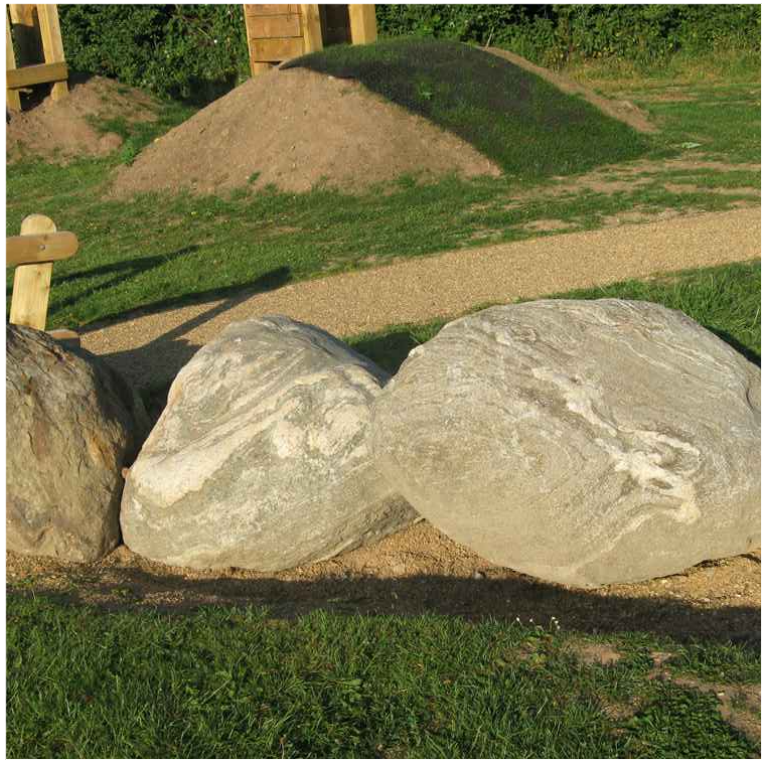


7 Play boulders



8 Climbing pyramid




9 2 person see-saw

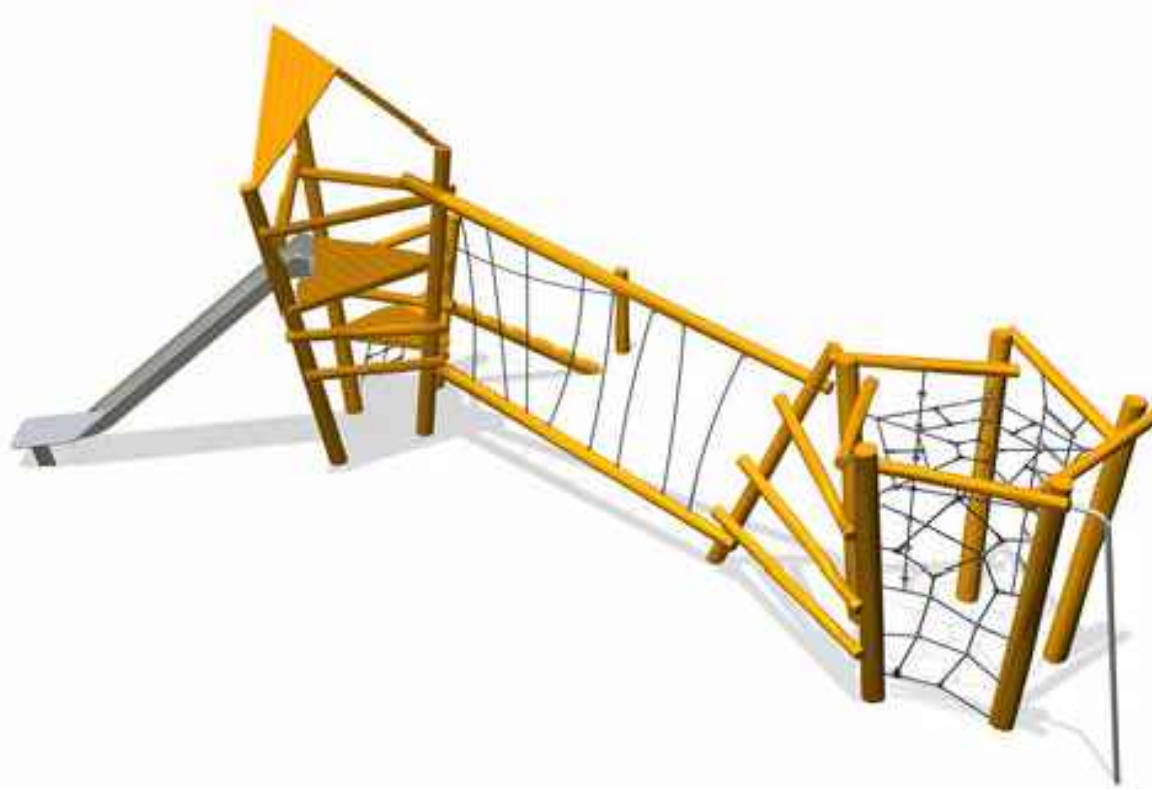

10 Climbing unit

Key

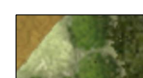-  Bonded rubber mulch
-  Proposed timber edging
-  Proposed spray and ship footpath
-  Proposed boulders
-  Proposed bench
-  Proposed timber play equipment (Miracle Design and Play Ltd/ Jupiter Play or equivalent)
-  Proposed amenity grass
-  Proposed hazel coppice planting
-  Proposed bow top fence with self closing gate
-  Proposed hedge