
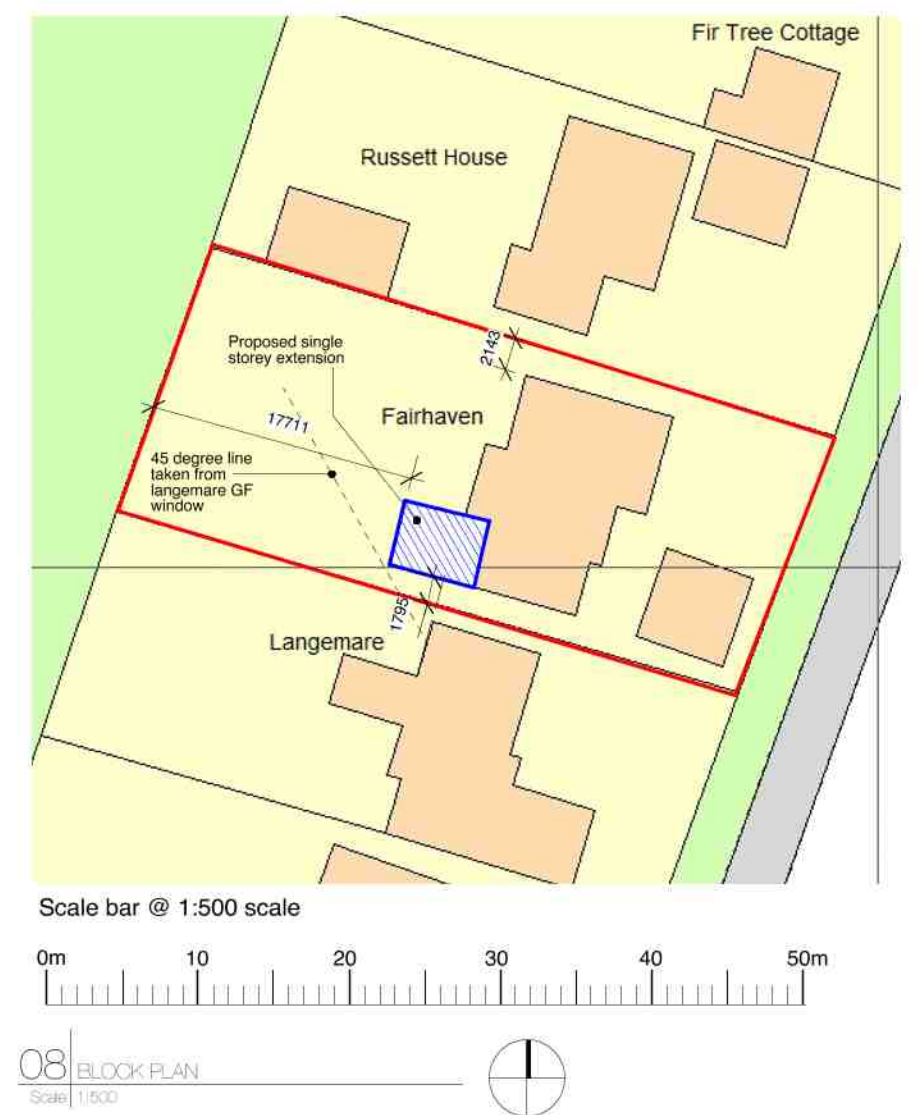
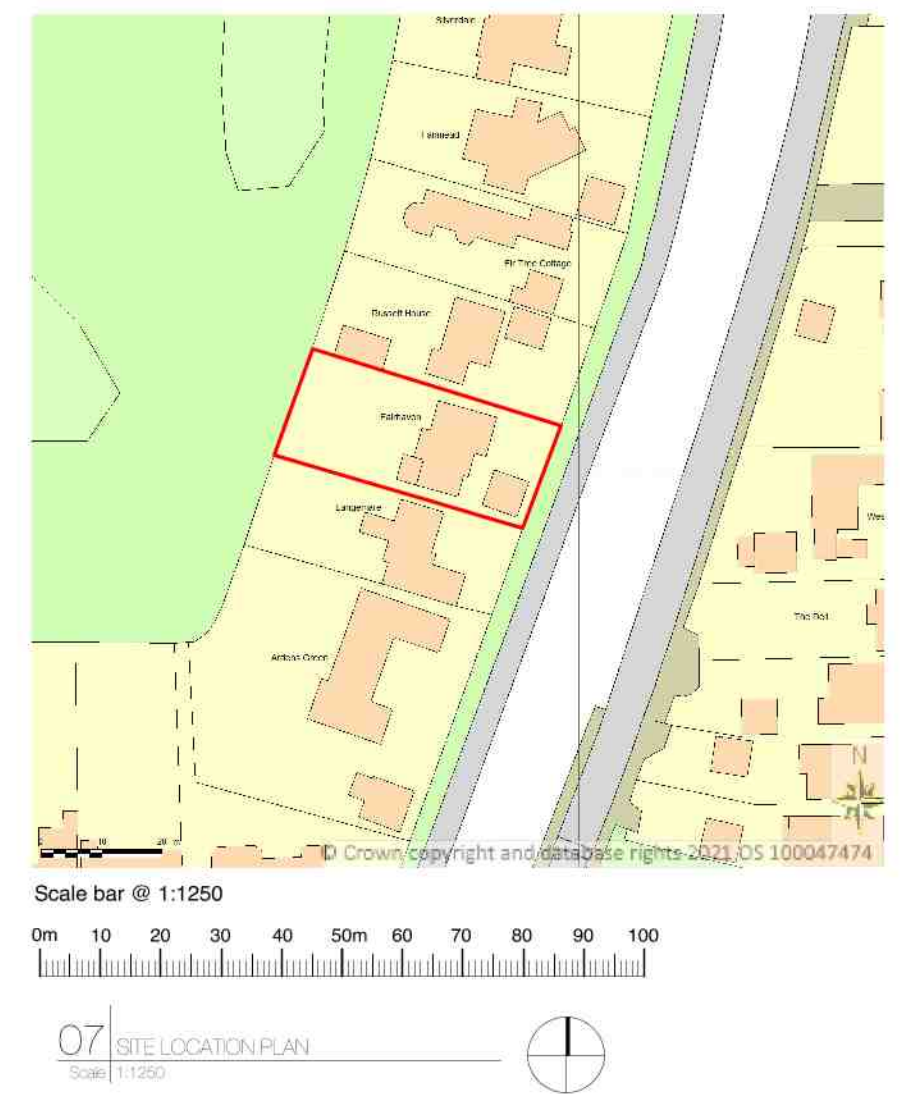
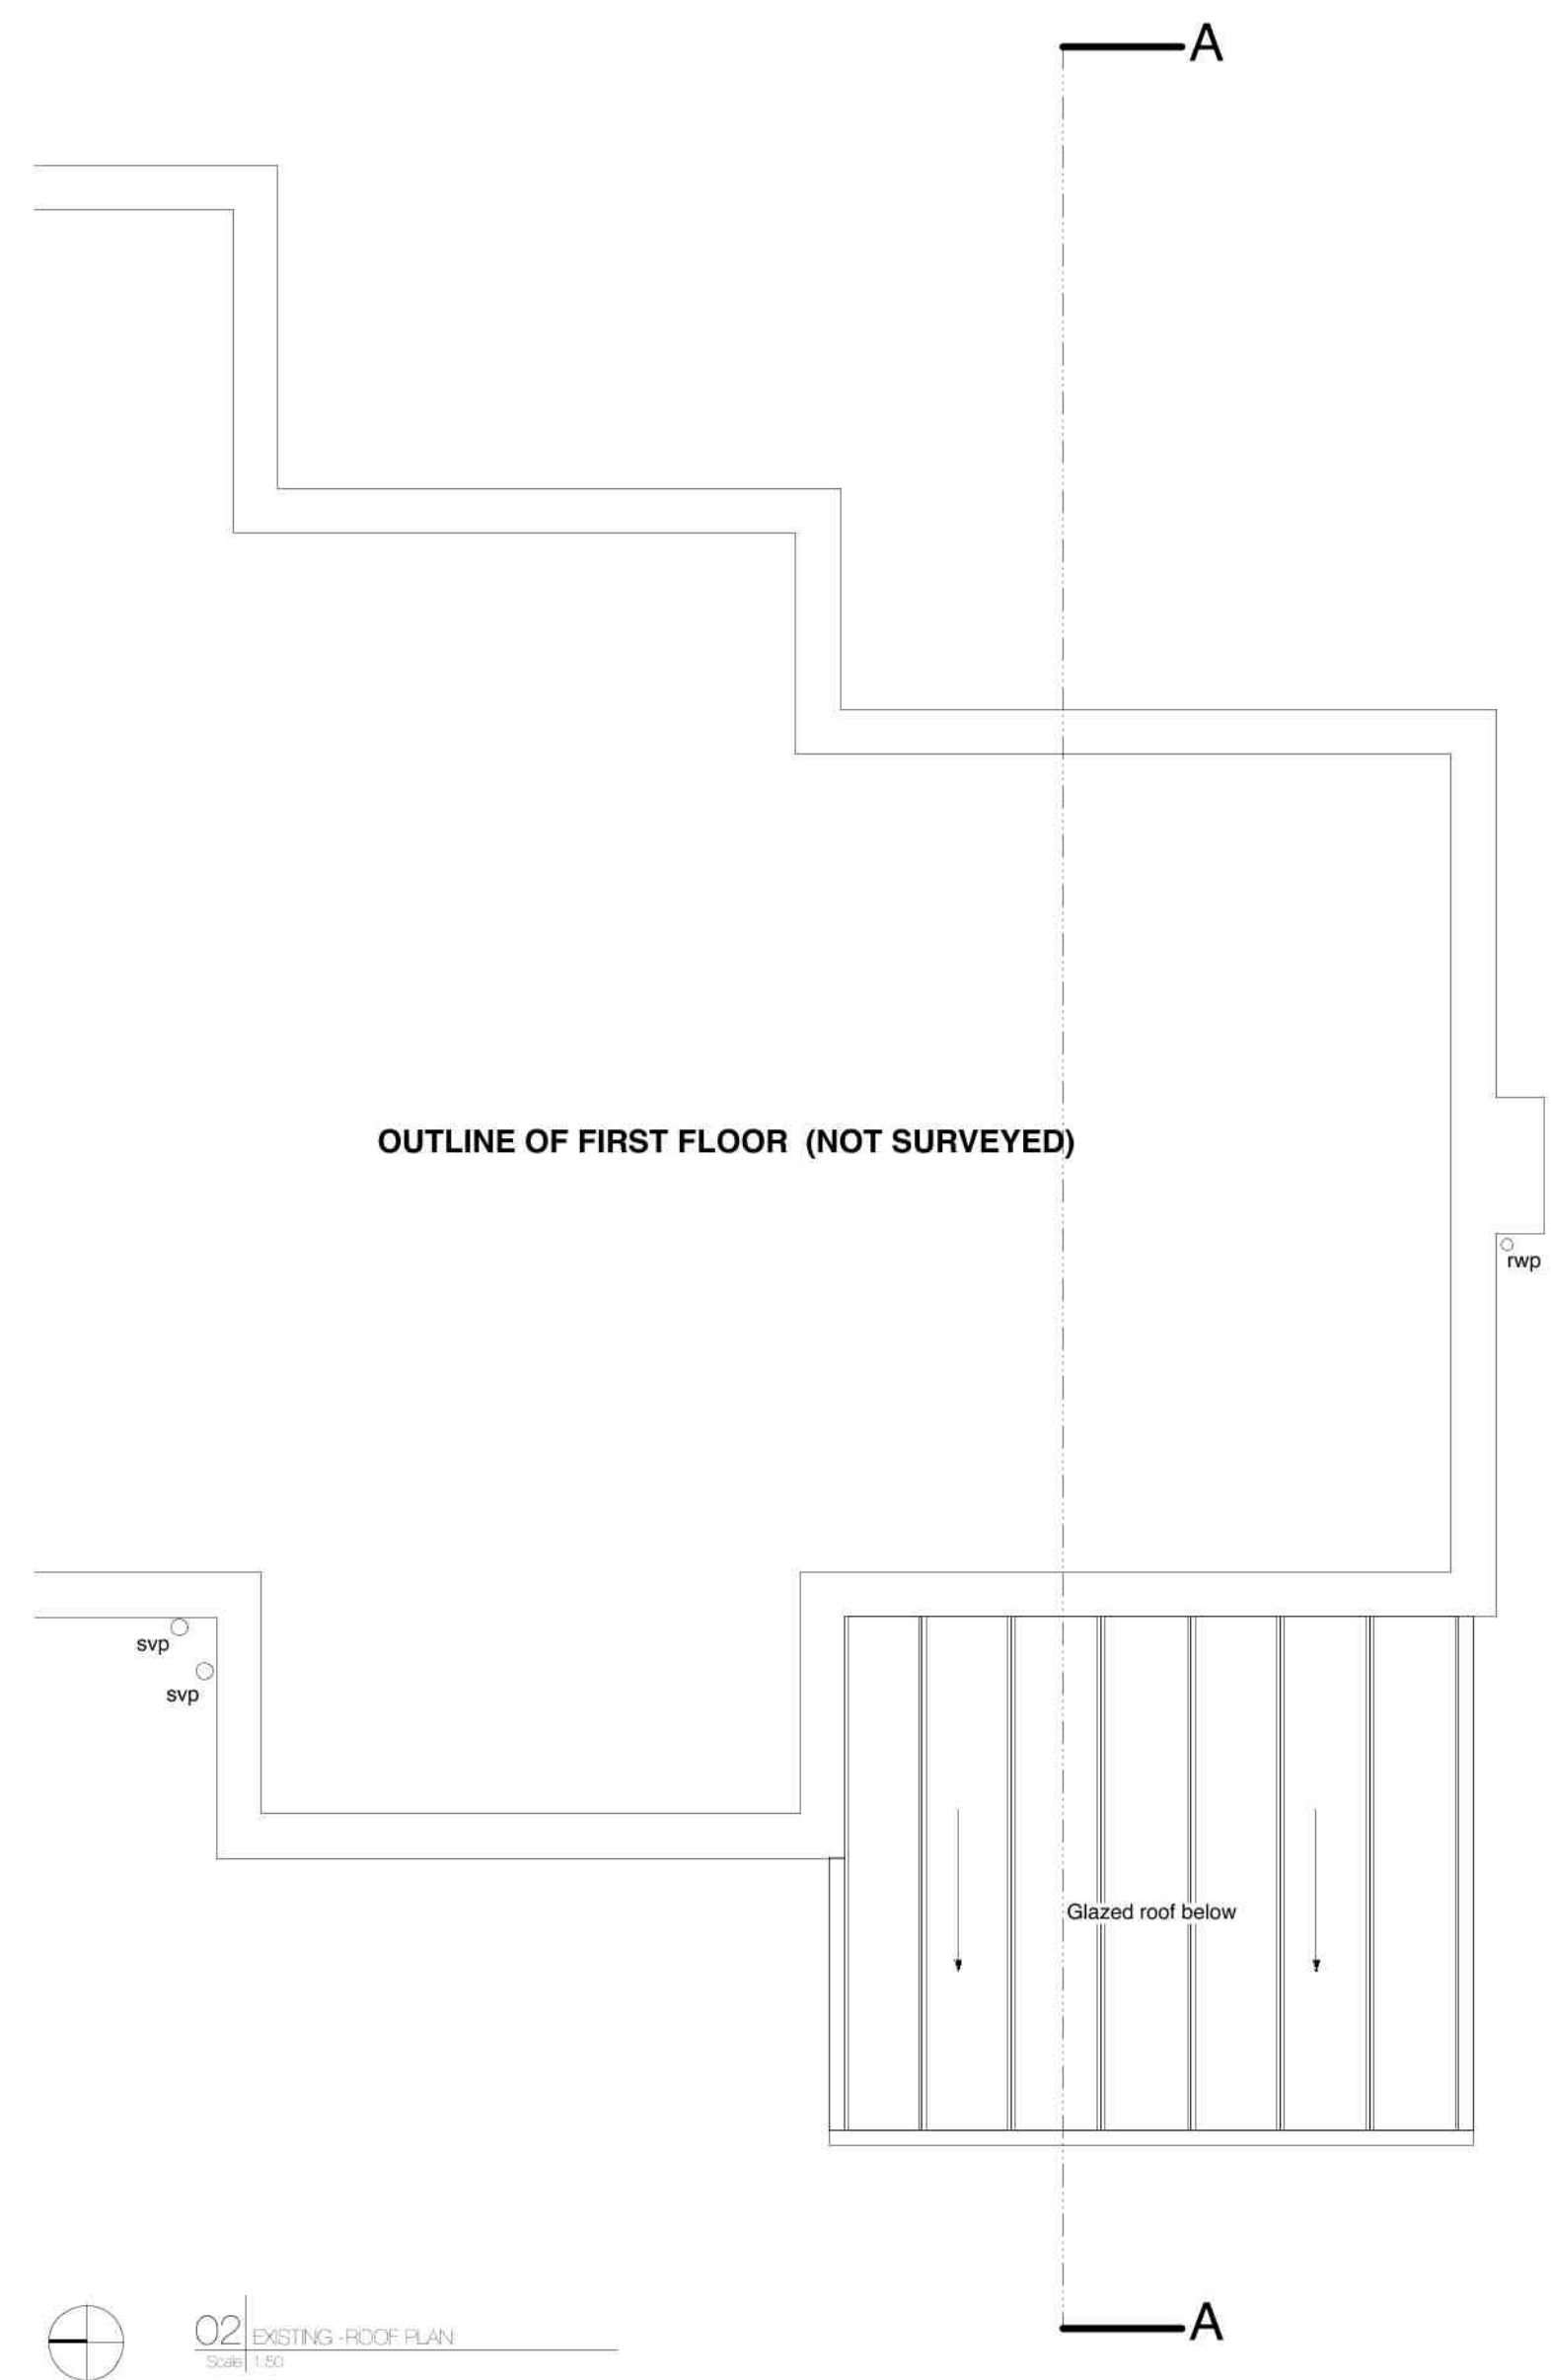


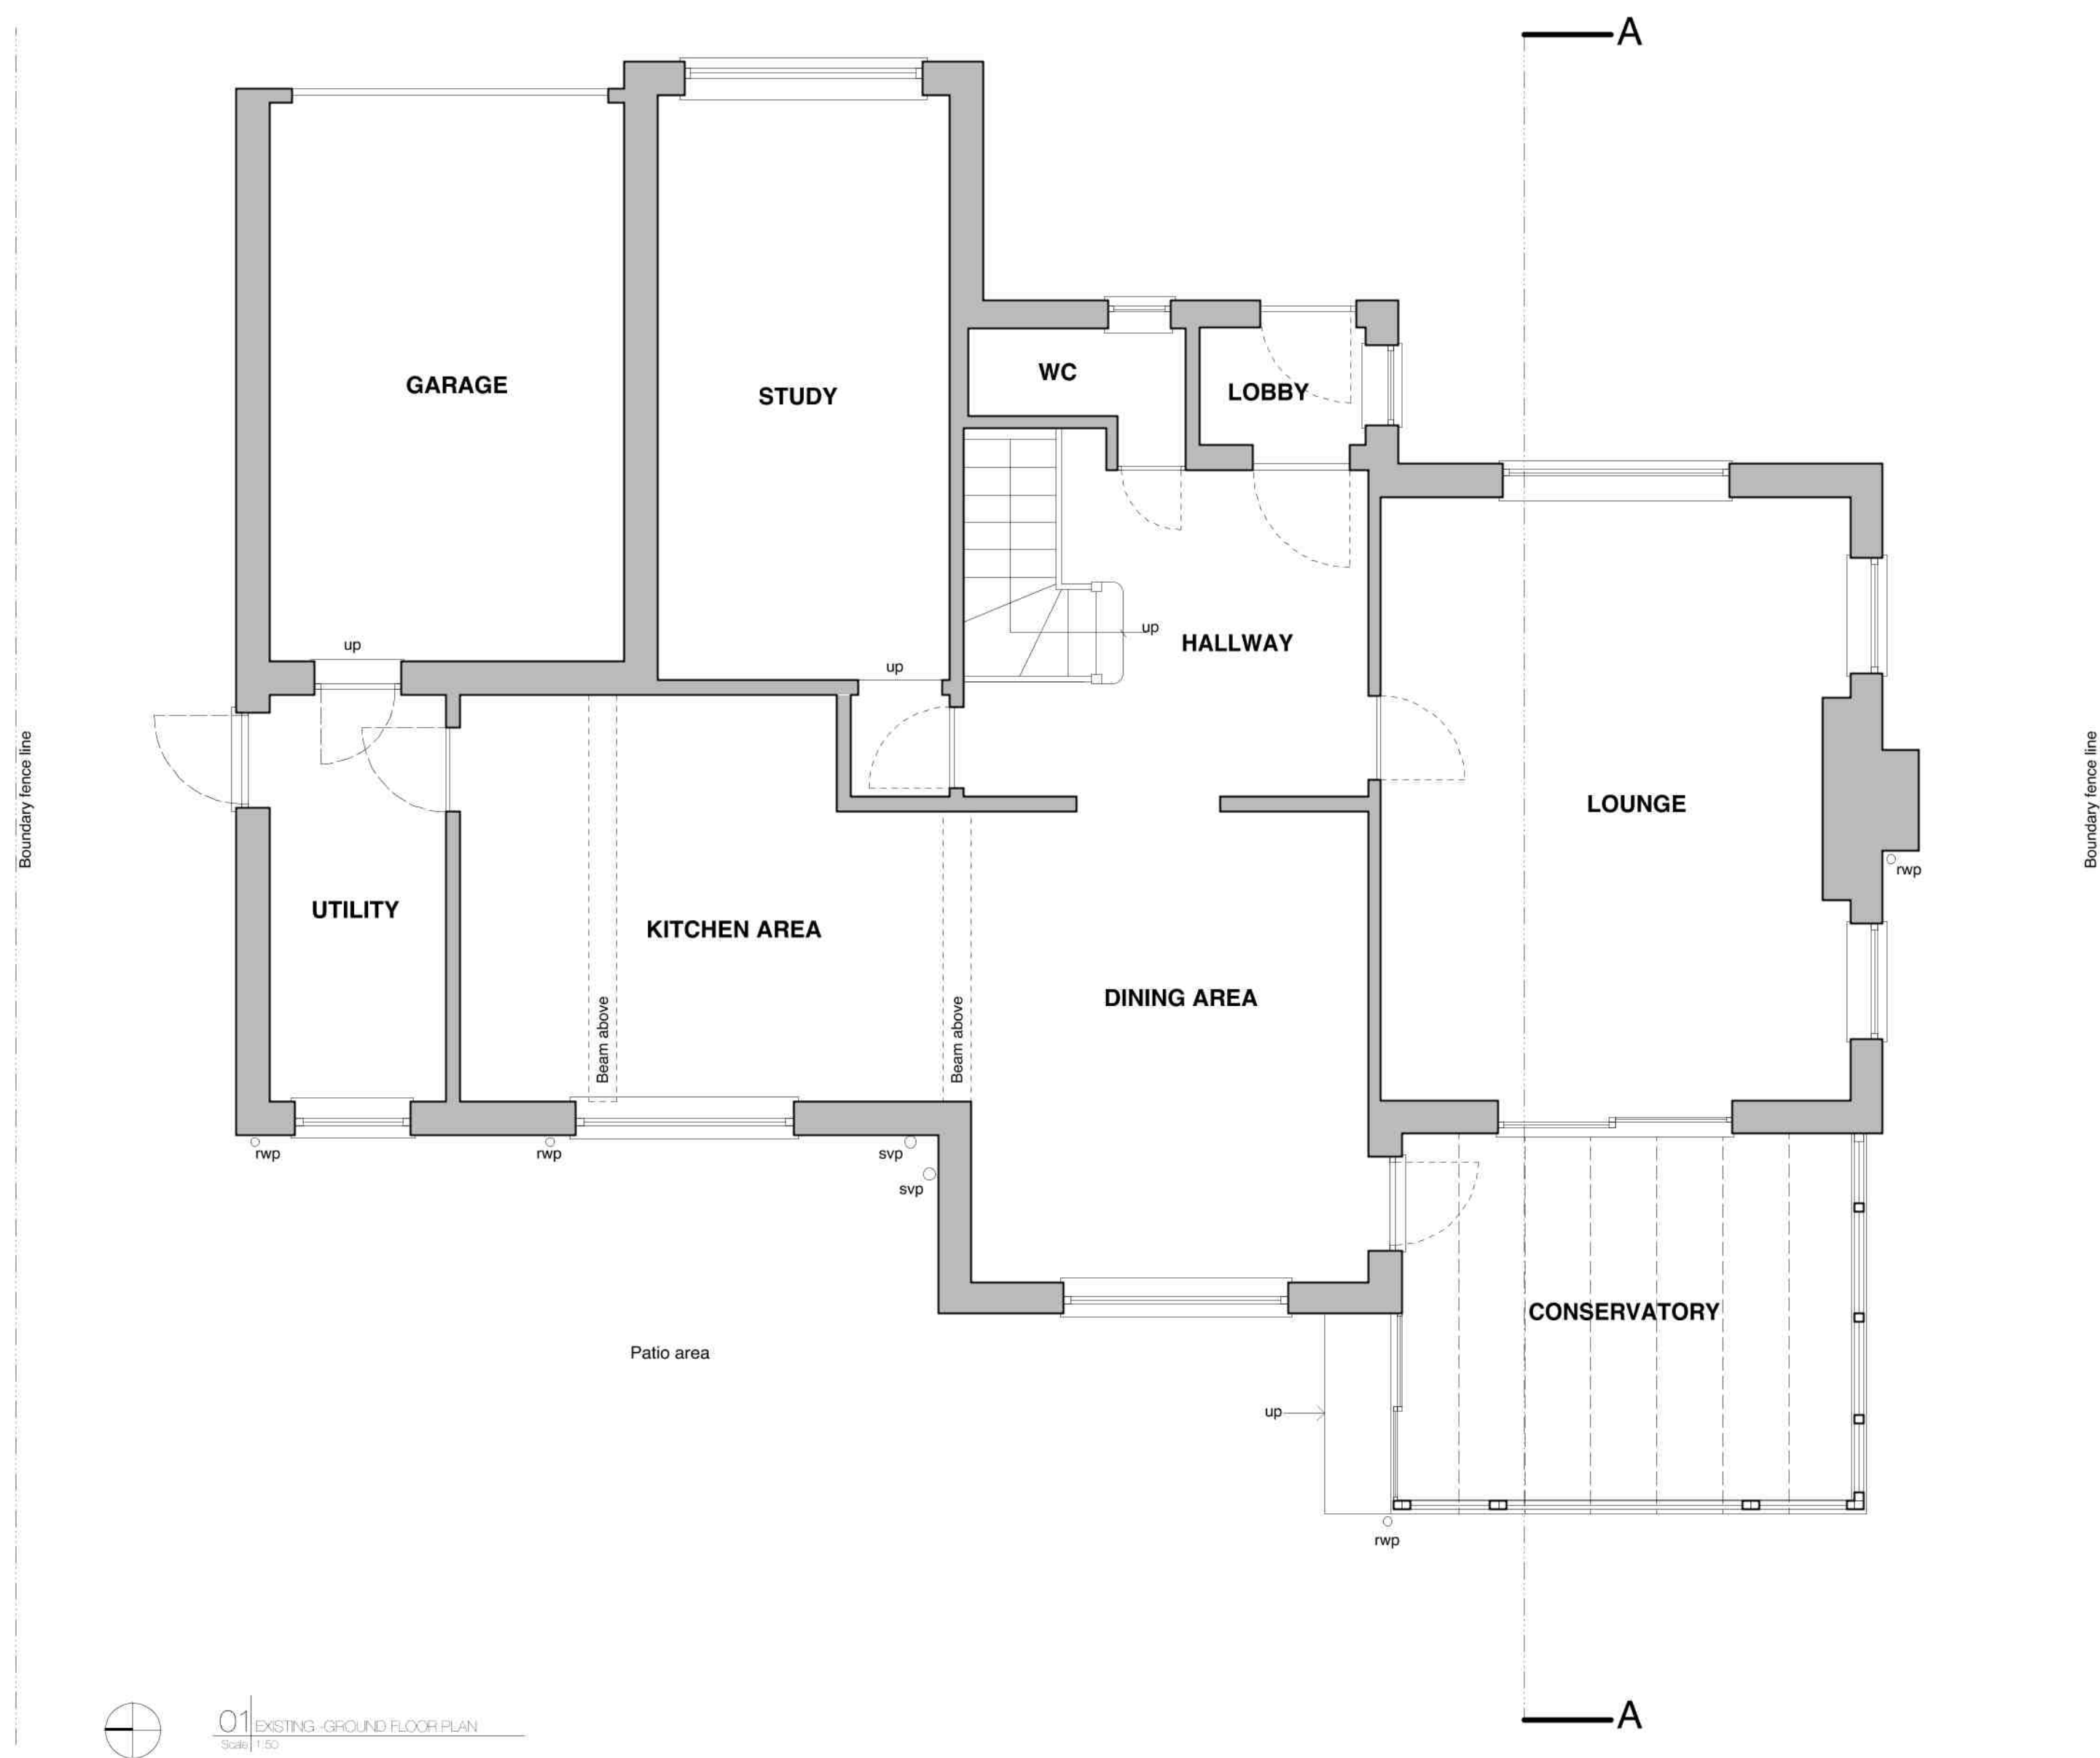

SCALE 1:100

Scale 1:50

0m 1m 2m 3m 4m 5m

HAPA ARCHITECTS

Job Name: PROPOSED EXTENSION TO THE REAR @ FAIRHAVEN, NORTH DRIVE, ANGMERING, BN16 4JJ

Disc	PLANNING	Scale	1:50, 100, 500 & 1250 @ A1	Disc Ref	102
Date	APRIL '21			Drawing Number	AL-100a

© All rights reserved - Do not scale off drawing. All dimensions to be checked on site.