



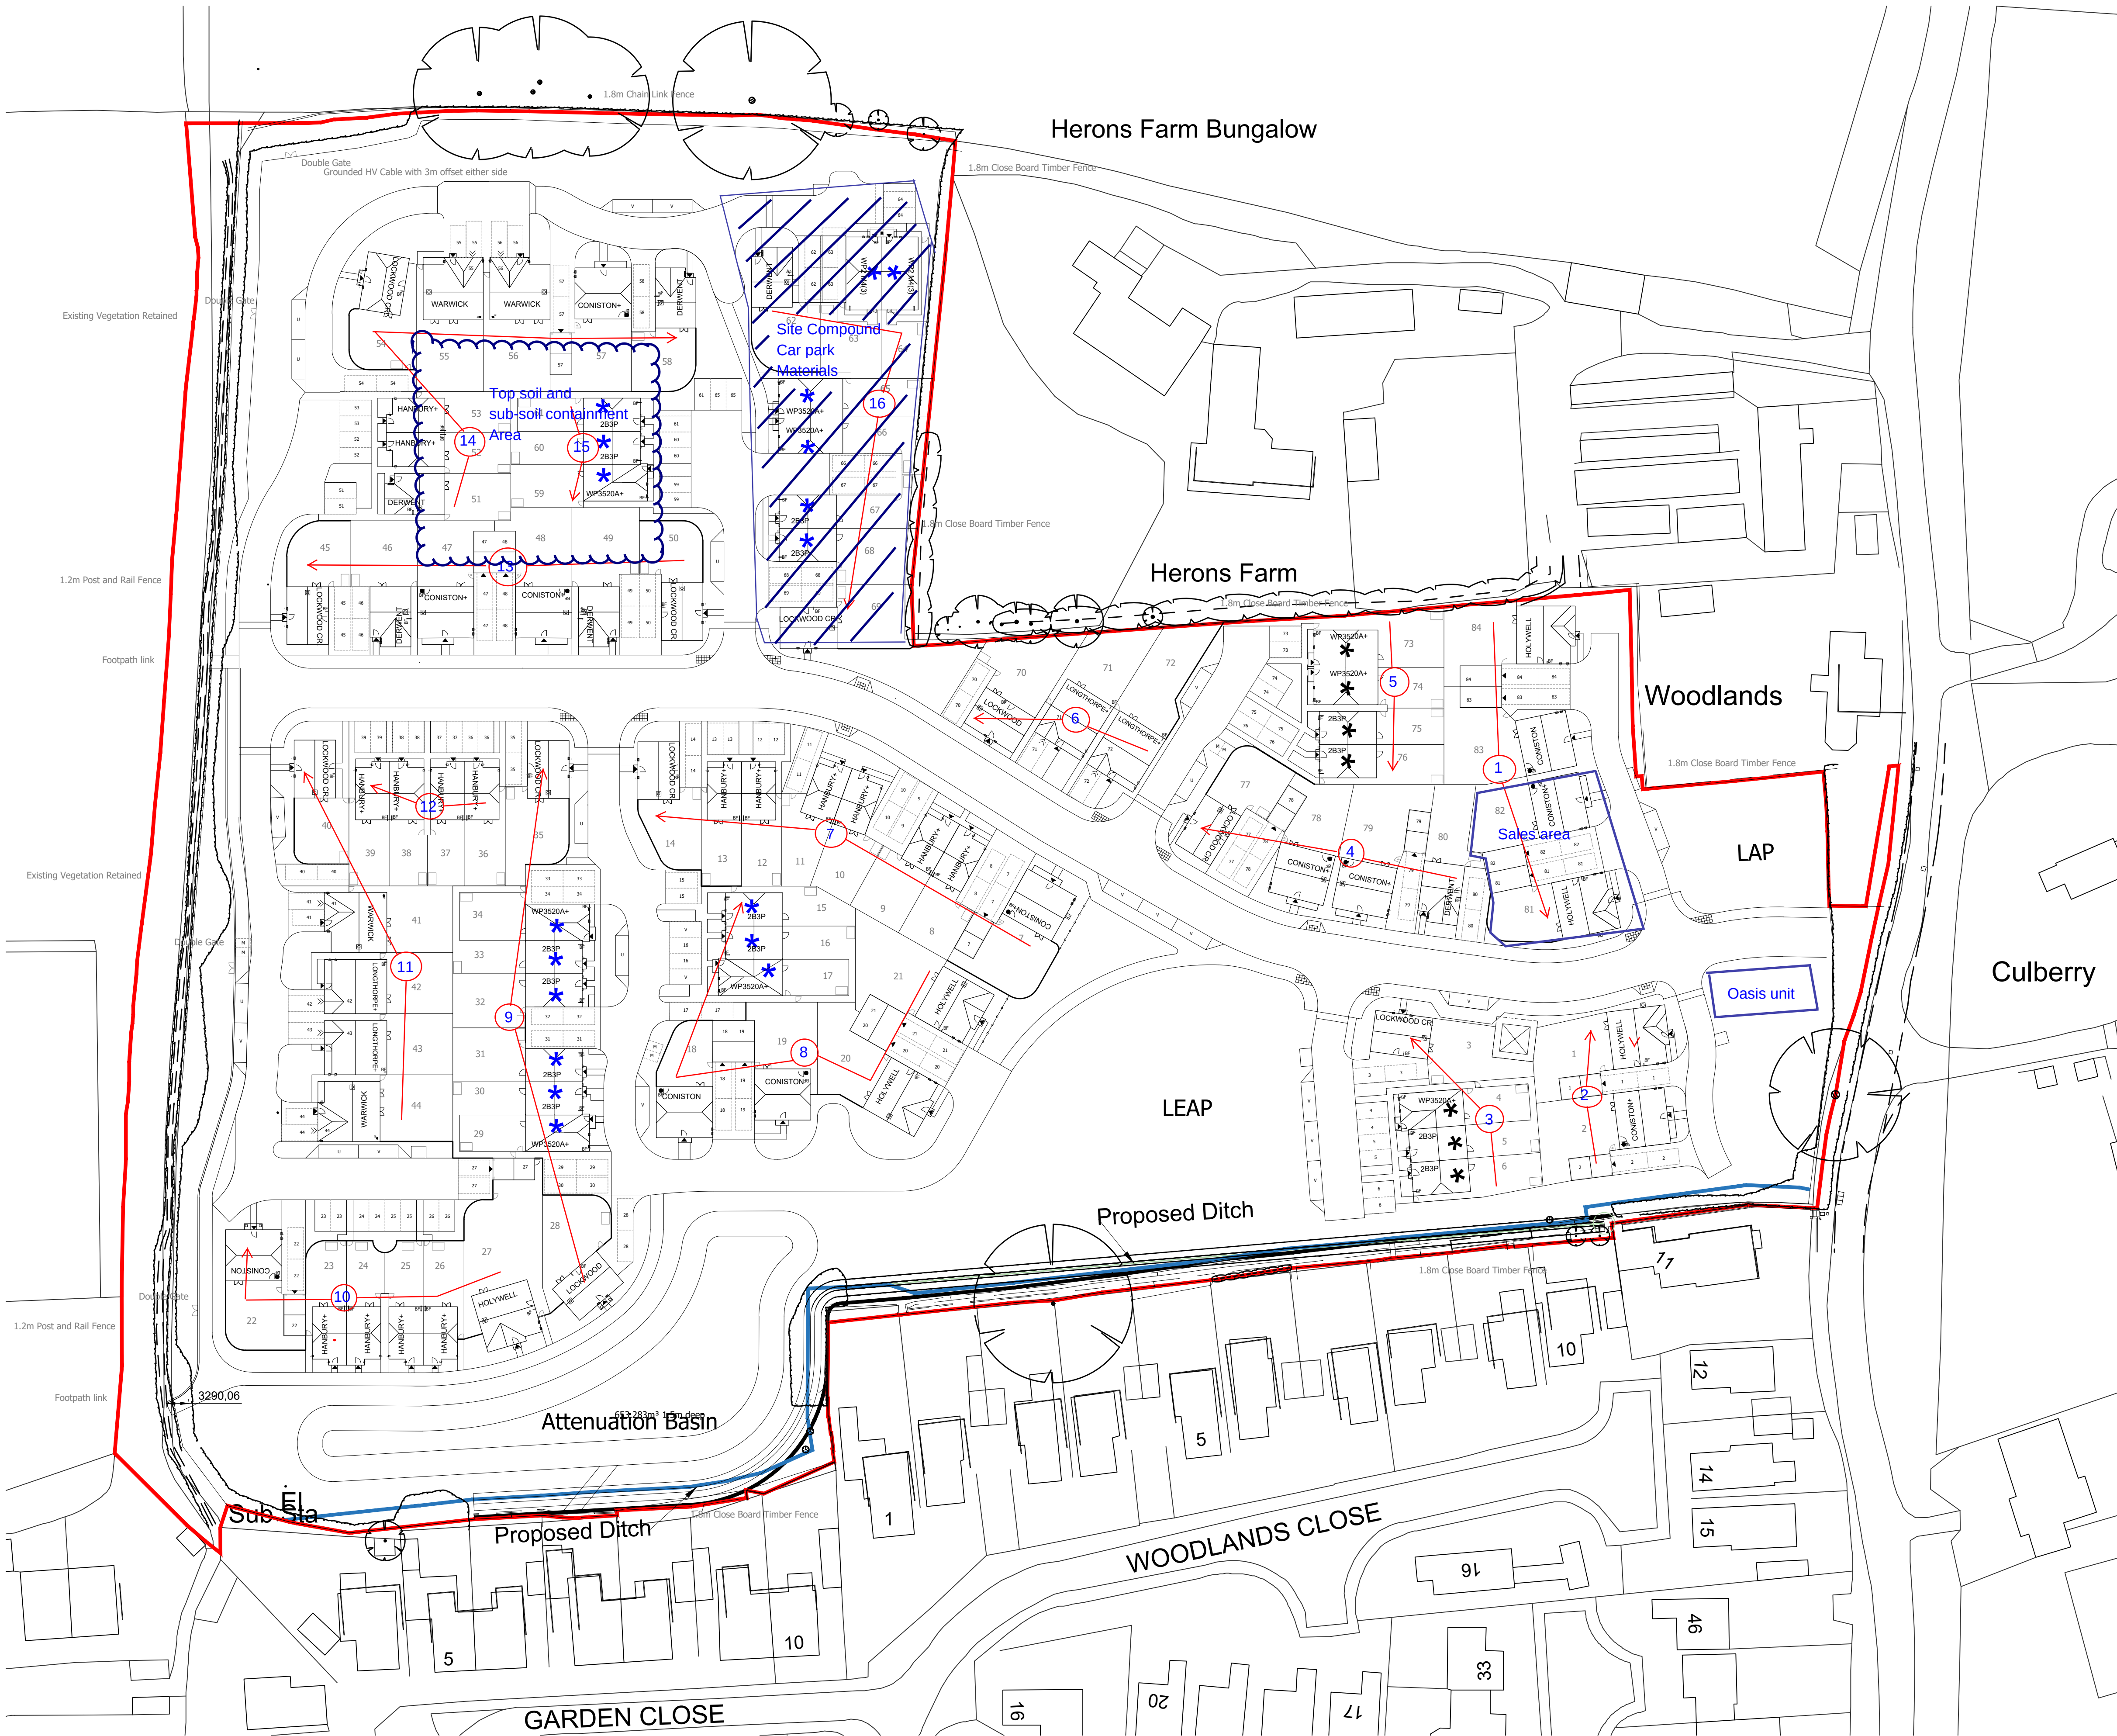

- Red Line Boundary
- HA Rental Property
- HA Shared Ownership Property

Dapper's Lane, Angmering							
Market	Compliance	Units sqft (Gross)	Total units	Total sqft	Beds	Storey	Habitable Rooms
ALL NSS PRIVATE							
HANBURY+		788	16	12288	2	2	283P 5
DERWENT		999	6	5914	2	2	283P 5
LOCKWOOD		999	11	10989	2	2	283P 5
LONGTHORPE+		1171	4	4684	3	2	384P 6
CONISTON		1222	4	4888	3	2	384P 7
CONISTON+	M4(2)	1234	8	9872	3	2	384P 7
WARWICK		1333	4	5332	4	2	486P 7
HOLYWELL		1414	6	8484	4	2	485P 8
Total:			59	62351			
HA							
7 SO							
283P		803	4	3212	2	2	283P 4
WP3520A+		1001	3	3003	3	2	385P 5
18 R							
283P		803	10	8030	2	2	283P 4
WP3520A+		1001	6	6006	3	2	385P 5
WP2 M4(3)	M4(3)	1120	2	2240	2	2	283P 4
Total:			25	22491			
Overall Site Total:			84	84842			
Parking							
Visitor/Unallocated		17v 8un					
Allocated (inc 6x3 garages)		190					
Motorcycle		6					
EV Charging points (26 Garages + 23)		49					

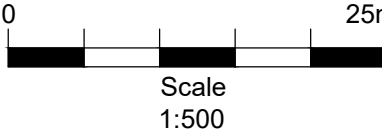

PERSIMMON

Together, we make a home

Persimmon Homes Thames Valley

Persimmon House, Knoll Road, Camberley, Surrey GU15 3TQ

Tel: 01276 808080

Site:

Dapper's Lane Angmering Littlehampton

Drawing Title:

Planning Layout - 84 Units

Drawing Status:

SUBMITTED

Date:

Nov 2019

Scale:

1:500 @A1

Org No:

A77-PL-01

Drawn by:

VW

Checked by:

ME

Rev:

B

ARUN DISTRICT COUNCIL APP/23/002