


ARUN DISTRICT COUNCIL			
No.	A	113	88
SUBSTITUTION			
RECEIVED	12.1.89		

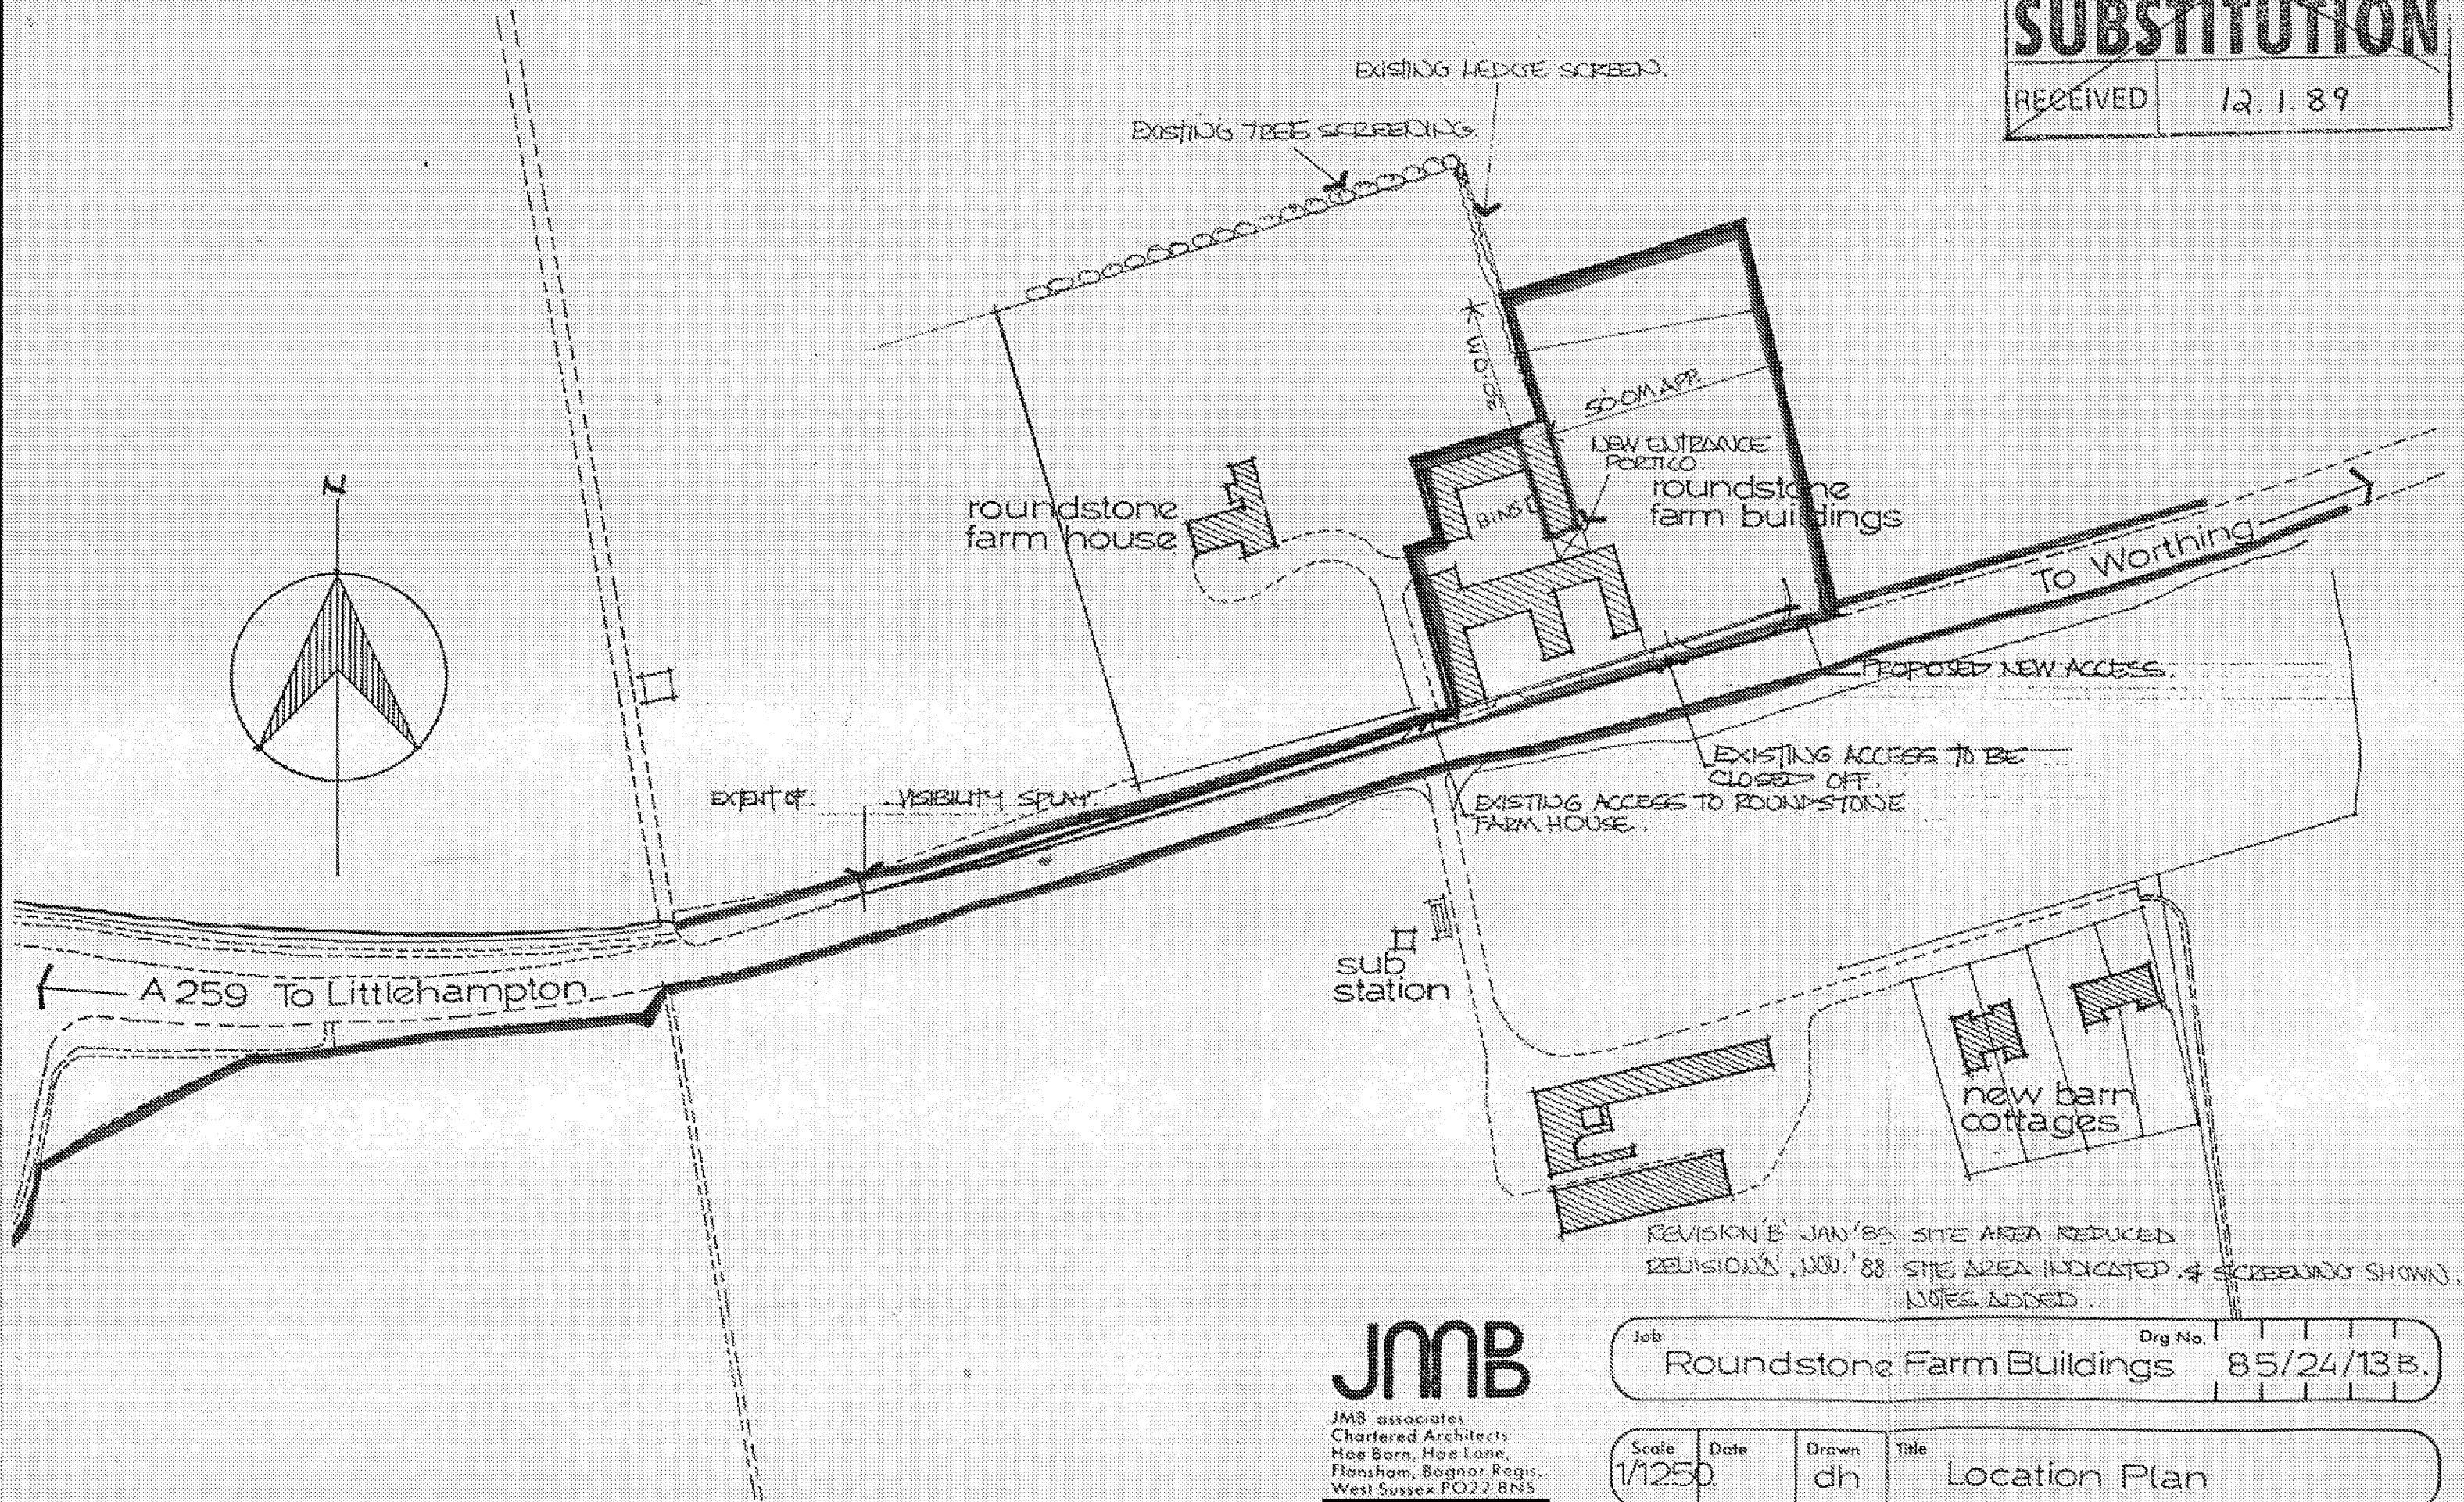

JMB

JMB associates
Chartered Architects
Hoe Barn, Hoe Lane,
Flansham, Bognor Regis,
West Sussex PO22 8NS

Job	Roundstone Farm Buildings			Drg No.	85/24/13B.		
Scale	1/1250	Date		Drawn	dh	Title	Location Plan