


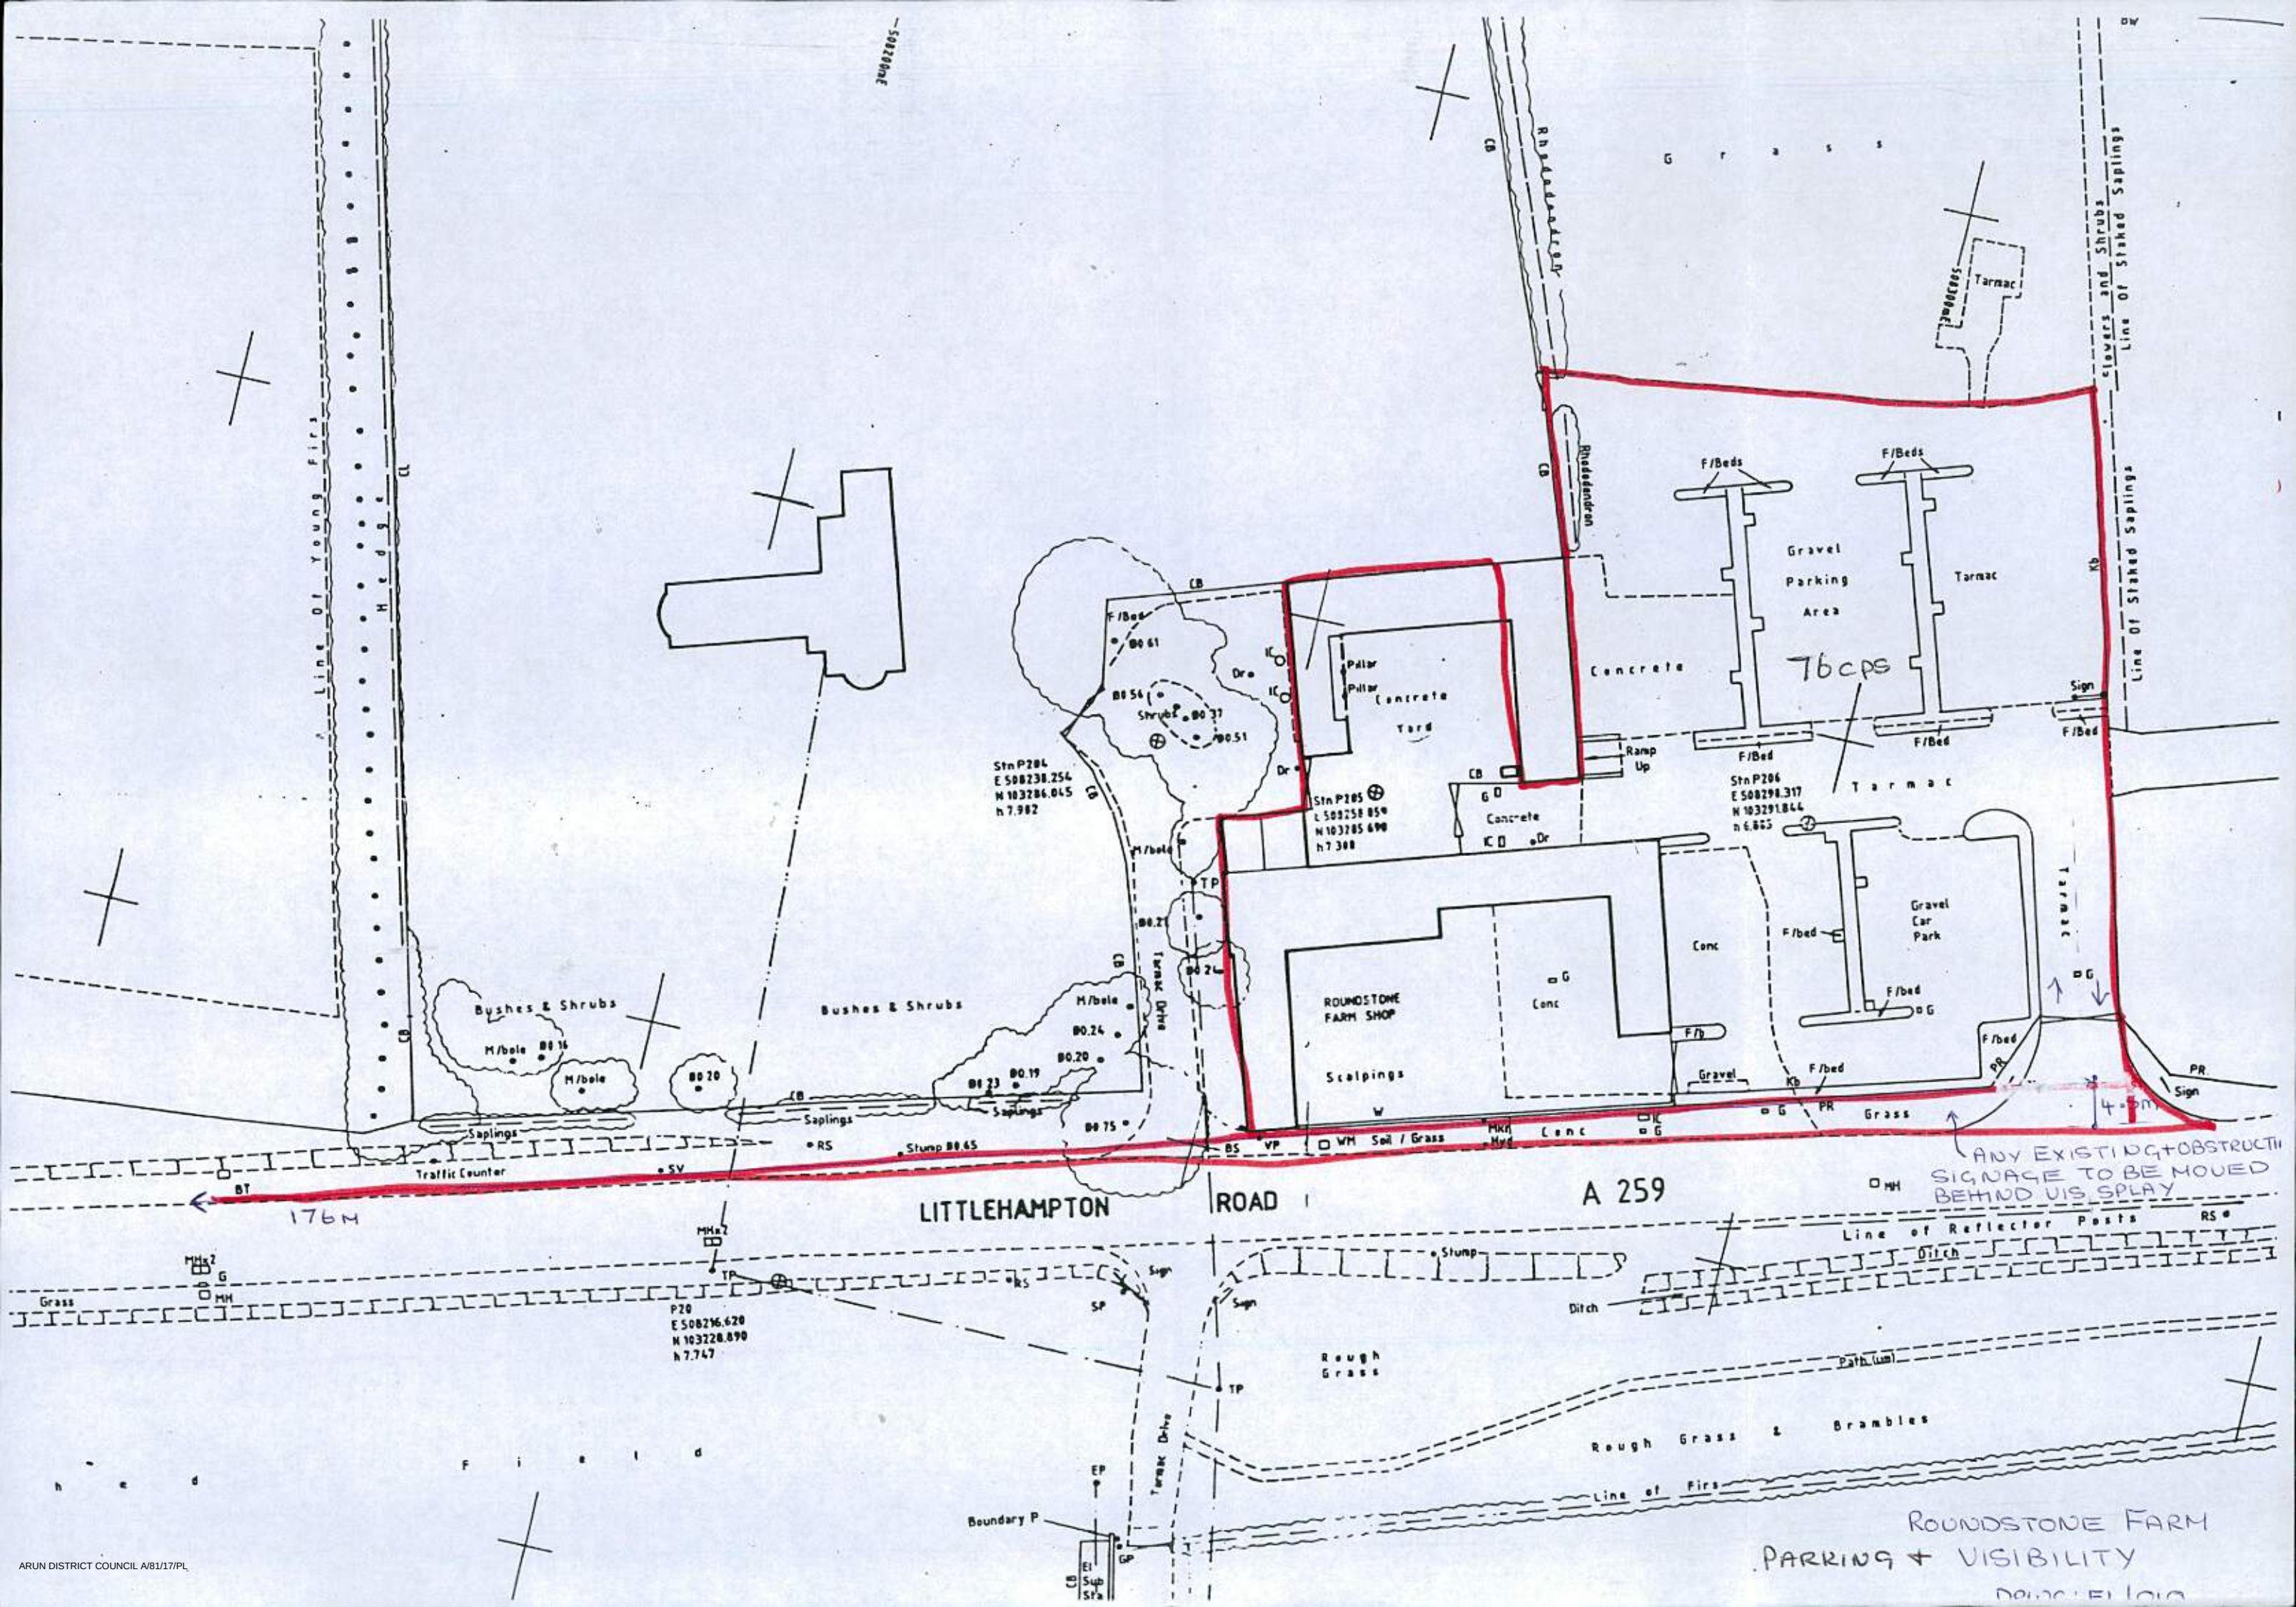

LITTLEHAMPTON ROAD

ROAD

A 259

ROUNDSTONE FARM
PARKING + VISIBILITY

ANY EXISTING OBSTRUCTIVE
SIGNAGE TO BE MOVED
BEHIND VIS SPLAY