


NOTES:

1. THIS DRAWING IS COPYRIGHT AND THE PROPERTY OF BELL MUNRO CONSULTING LTD. THE DRAWING MUST NOT BE REPRODUCED IN PART OR IN WHOLE WITHOUT PRIOR WRITTEN AUTHORITY.
2. THIS DRAWING MUST NOT BE SCALED BY EITHER CONTRACTORS OR OTHER CONSULTANTS ANY DIMENSIONAL OR SETTING - OUT DISCREPANCIES ARE TO BE REPORTED TO BELL MUNRO CONSULTING PRIOR TO CONSTRUCTION / FABRICATION COMMENCING.
3. THIS DRAWING MUST BE READ IN CONJUNCTION WITH THE RELEVANT BNC SPECIFICATIONS TOGETHER WITH THE APPROPRIATE ARCHITECTS AND SERVICES CONSULTANTS DRAWINGS AND SPECIFICATIONS.

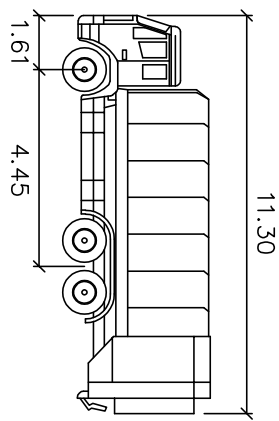

VEHICLE DIMENSIONS



Meters

Width : 2.50

Track : 2.50

Lock to Lock Time : 6.0 s

Steering angle : 55.5 deg

PARKING BAY KEY


- V DENOTES VISITOR SPACE (6 TOTAL)
- A DENOTES ASSIGNED SPACE (44 TOTAL - 2 PER PLOT)
- UN DENOTES UNASSIGNED SPACE (10 TOTAL)

REFUSE VEHICLE TRACKING PHASE 2 (EXIT FROM SITE)

1:200 @ A1

1:400 @ A3

scale bar

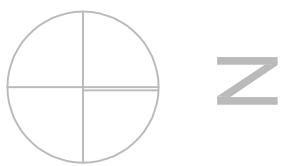

TECHNICAL APPROVAL

DATE: 11/05/21

BMC

BELL MUNRO
CONSULTING LTD

CONSULTING CIVIL & STRUCTURAL ENGINEERS

MANAGING DIRECTOR
TEL: 01628 2098012
EMAIL: CONSULTING@BELLMUNRO.CO.UK
WWW.BELLMUNRO.CO.UK

CLIENT: BEDARO LTD

PROJECT: ROUNDSTONE LANE, ANGERING

TITLE: REFUSE VEHICLE TRACKING

DRAWING 02

DATE	BY	CHECKED BY	SCALE	REVISION
AM	CM	NOTED	05.18	-

J5762/HW04