




Street Scene A

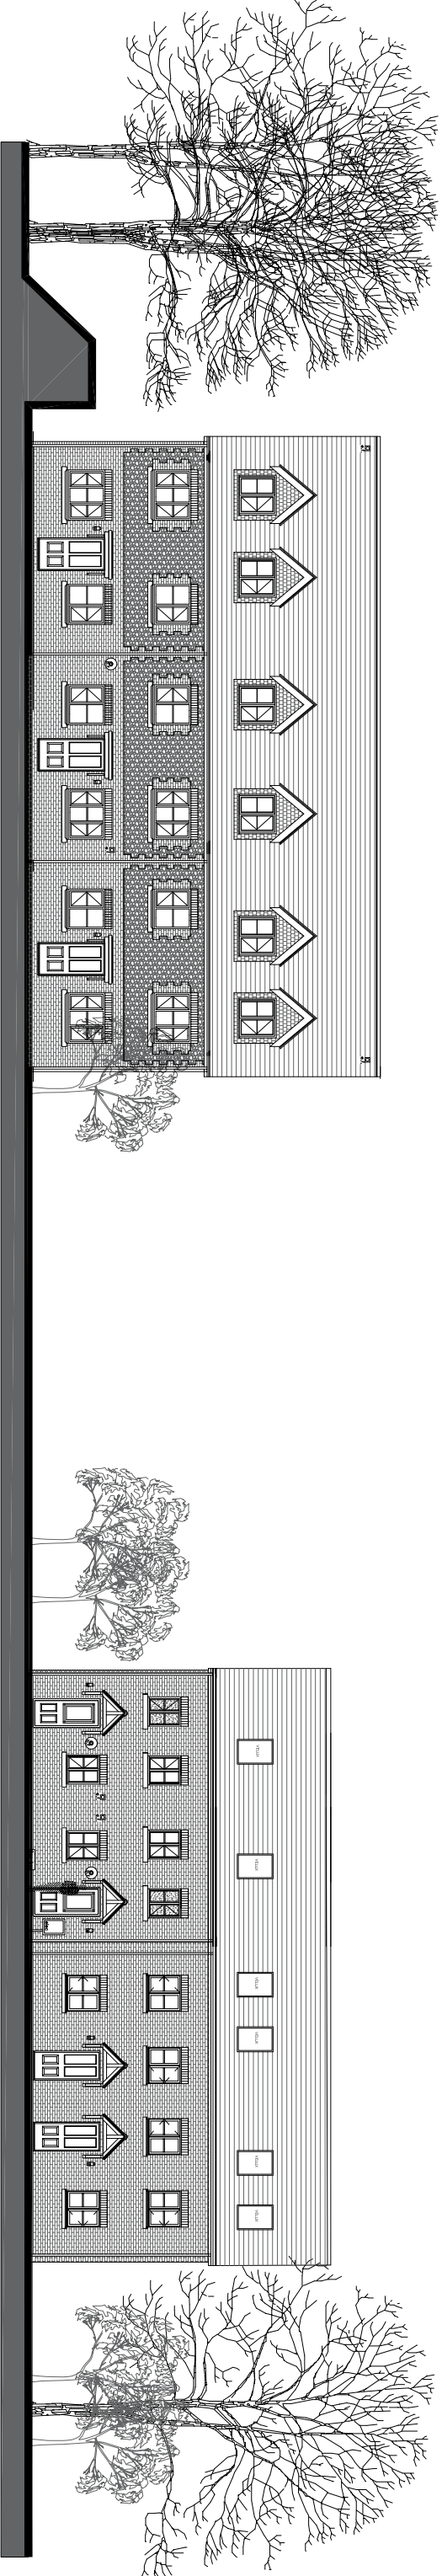


Street Scene B

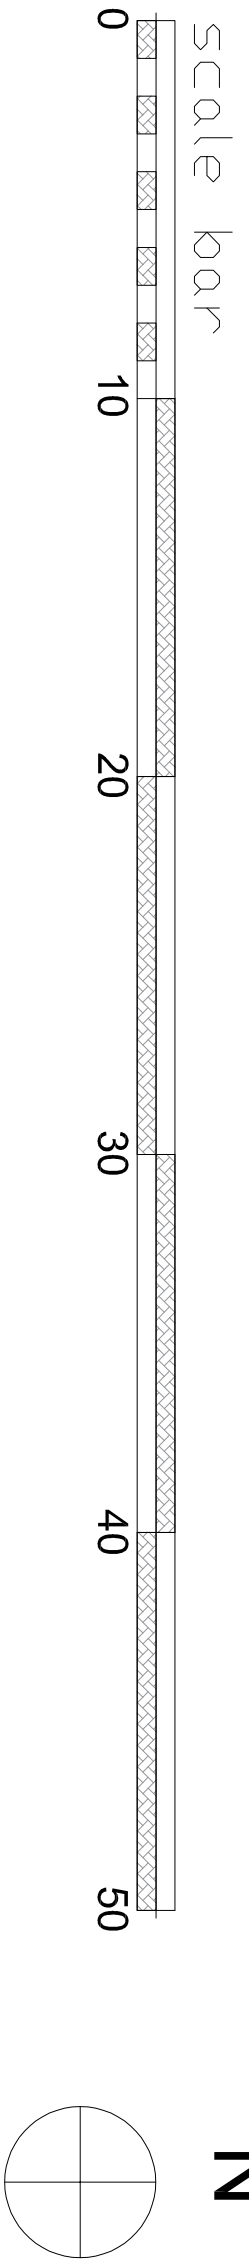

Street Scene C

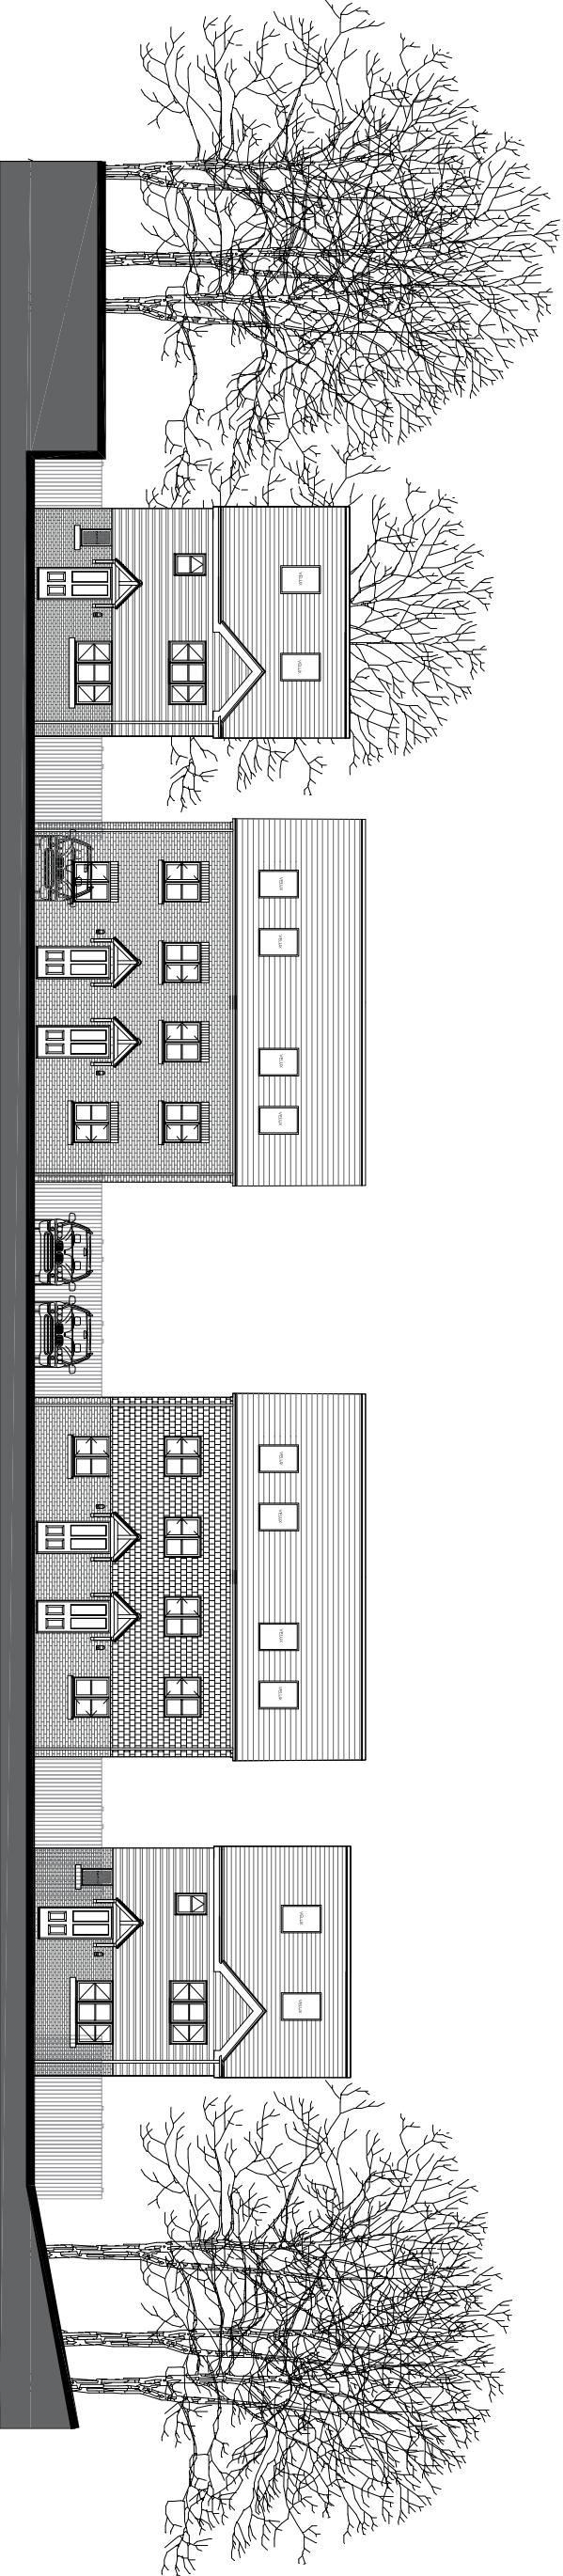

Street Scene D

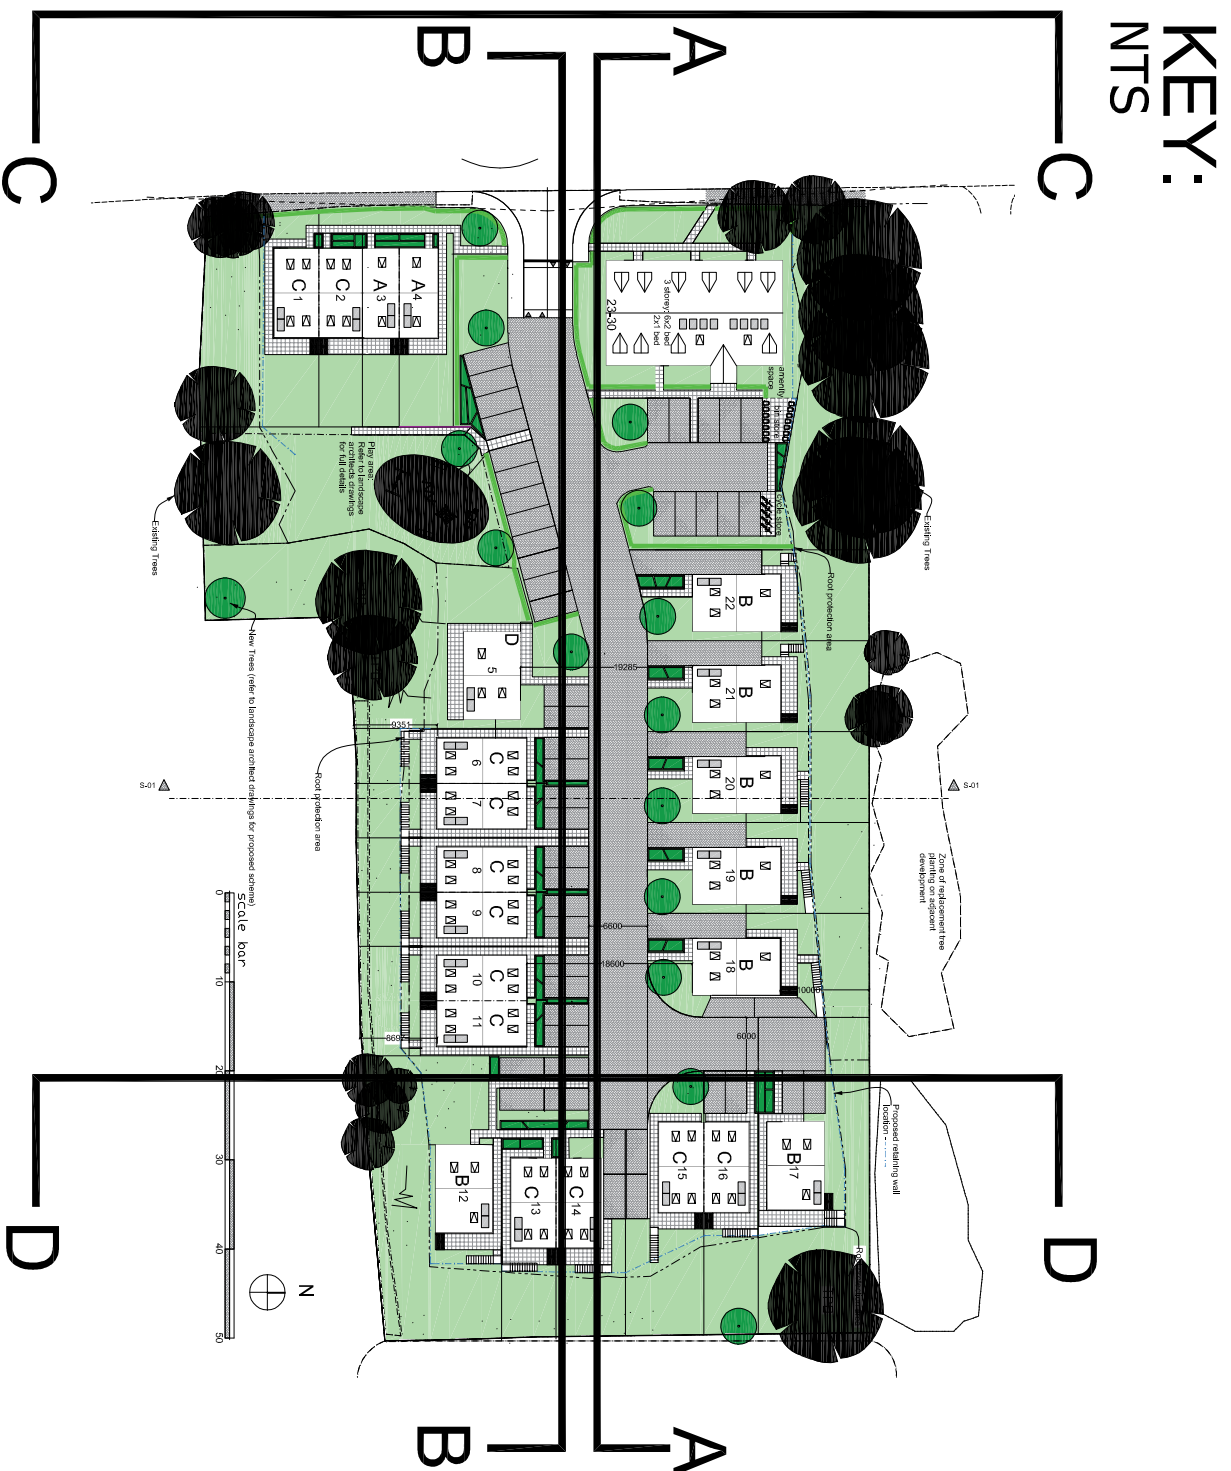

© 1998 Bedaro and the authors. All rights reserved. No part of this publication may be reproduced, stored in a retrieval system, or transmitted, in any form or by any means, electronic, mechanical, photocopying, recording, or by any information storage or retrieval system, without prior permission in writing from the publisher. This publication is intended for use as a guide only. It is not to be used for planning, nor for construction as it may be revised without notice. All dimensions are in millimeters. All dimensions are to center lines unless otherwise stated.

Revisions:
A-18.05.18-Drawing updated following client comments

FOR PLANNING

Project:
Proposed Residential
Development
Roundstone Lane
Angmering, BN16 4AX

Client:
Gold PD



Drawing Title:
Proposed Street Scenes

JOB No:	Dwg No:	Rev:
1084	Ang104	B
Scale:	1:200 @ A1	Drawn: GC
Date:	April 2018	Check: