






Front Elevation

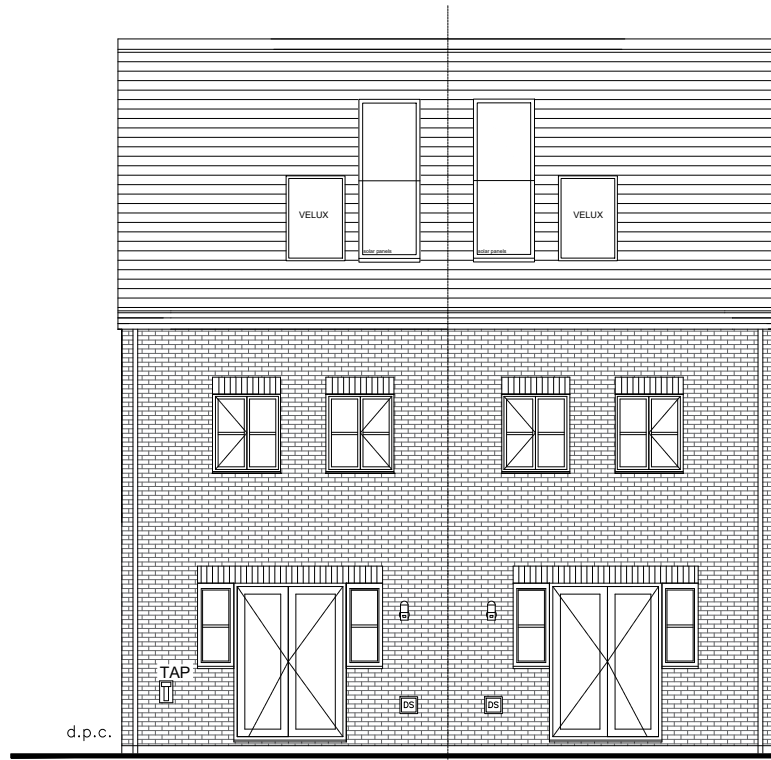


Rear Elevation

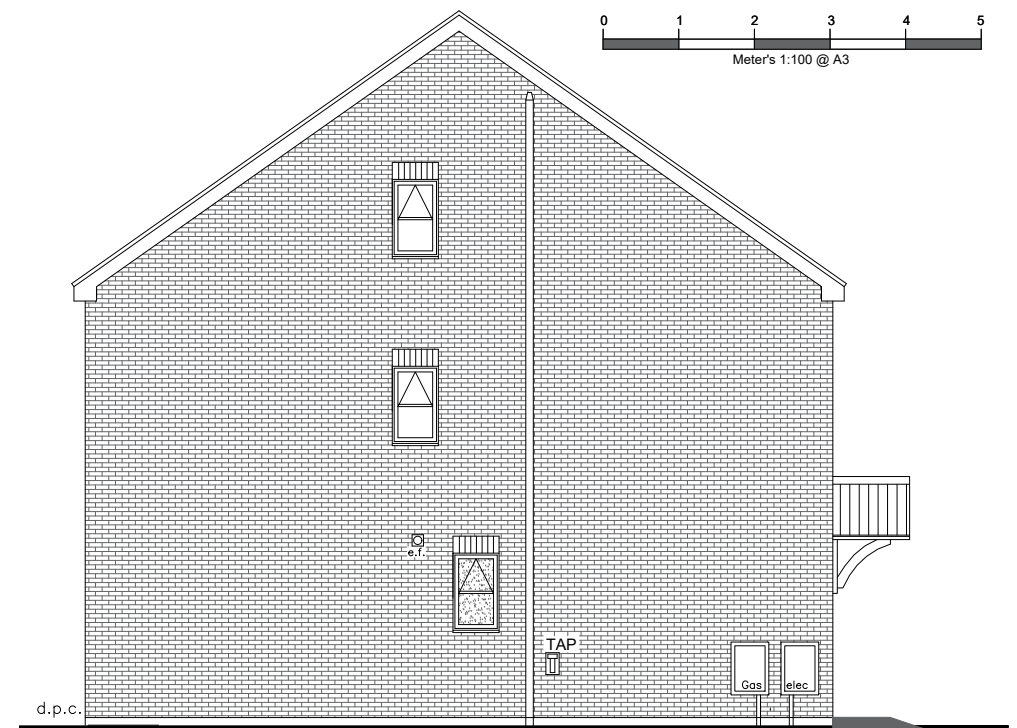


Side Elevation

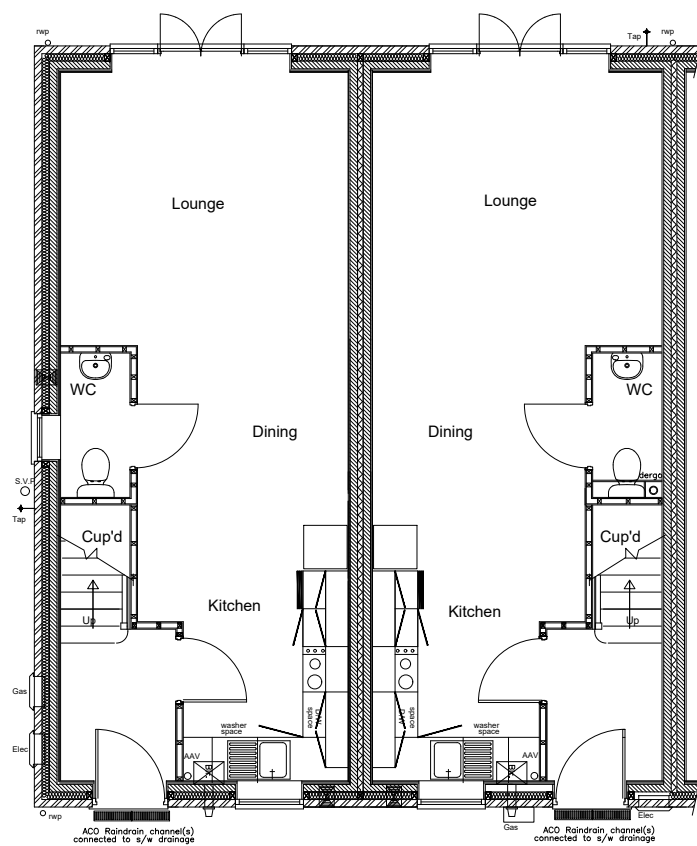

Ground Floor Plan

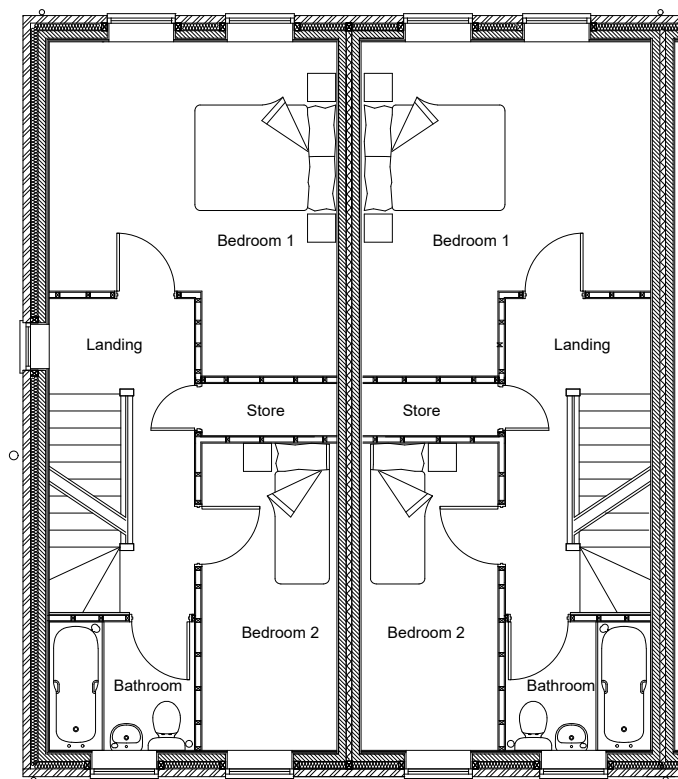

First Floor Plan

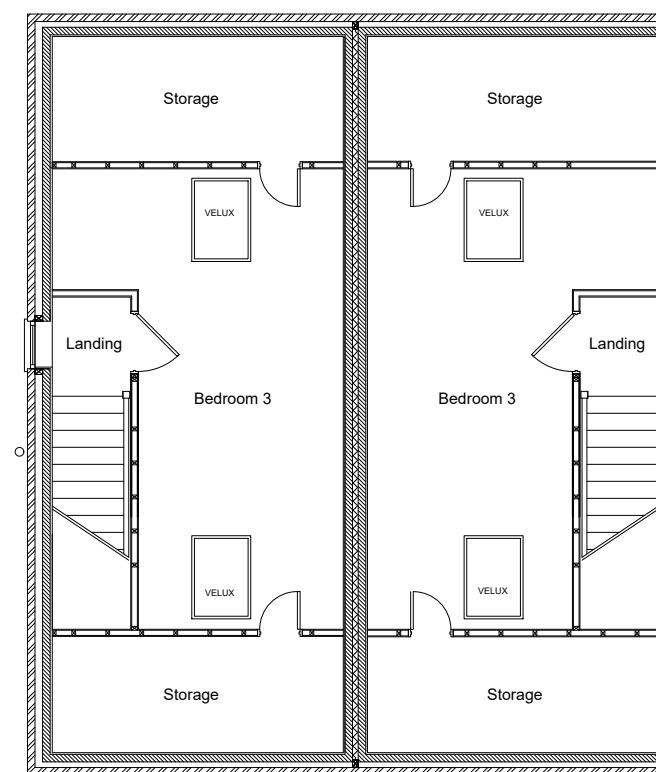

Second Floor Plan

NOTES
This drawing and all the information shown is the property of Bedaro and shall not be copied whole, or in part, or used for any other purpose without written permission of the Company.
ALL SUBJECT TO STRUCTURAL ENGINEERS CHECKS AND CALCULATIONS
ALL DIMENSIONS TO BE CHECKED ON SITE

IF ANY VARIATIONS ARE MADE TO SPECIFICATION/DRAWINGS WITHOUT BEDARO KNOWLEDGE, BEDARO WILL NOT BE HELD ACCOUNTABLE FOR NON COMPLIANCE OF PLANNING AND BUILDING REGULATIONS

A 18.05.18 Amended plans and elevations to client comments

Rev.	Date	Remarks

 Northern Office Suite 9, Beech House, Padgate Business Park, Green Lane, Warrington, WA1 4JN T 01925 851600 W www.bedaro.co.uk		 Project/Title: Angmering House Type A - Affordable Proposed Floor Plans & Elevations
Scales: 1:100 @ A3		Date: Apr 18
Drawing Number: 1084-Ang114		Revision: A Drawn by: GC