





Front Elevation  
(brickwork)




Front Elevation  
(weatherboarding)

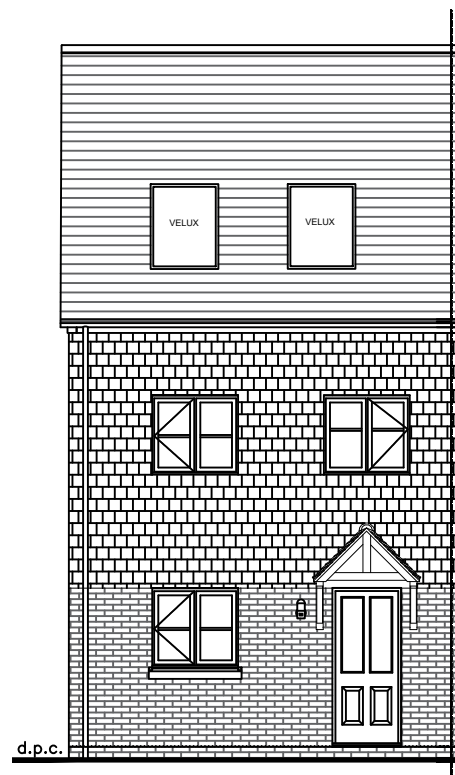


Front Elevation  
(hanging tile)

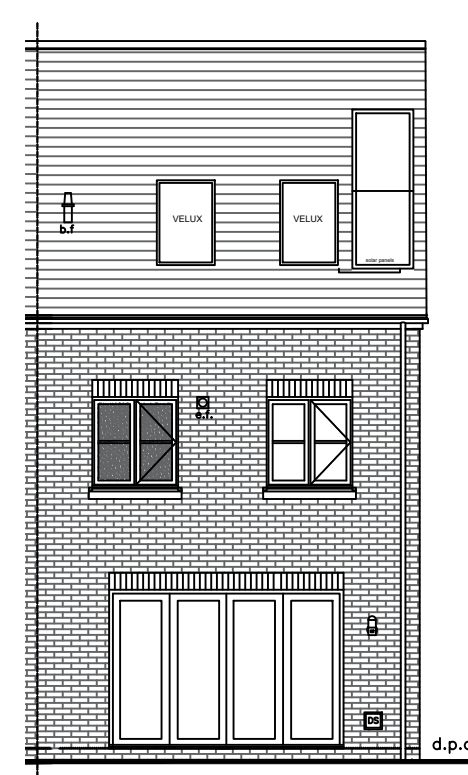


Rear Elevation

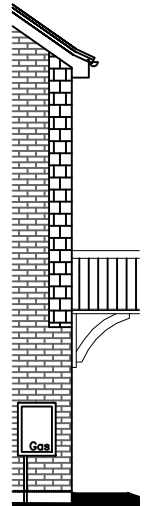


Side Elevation  
(hanging tile)

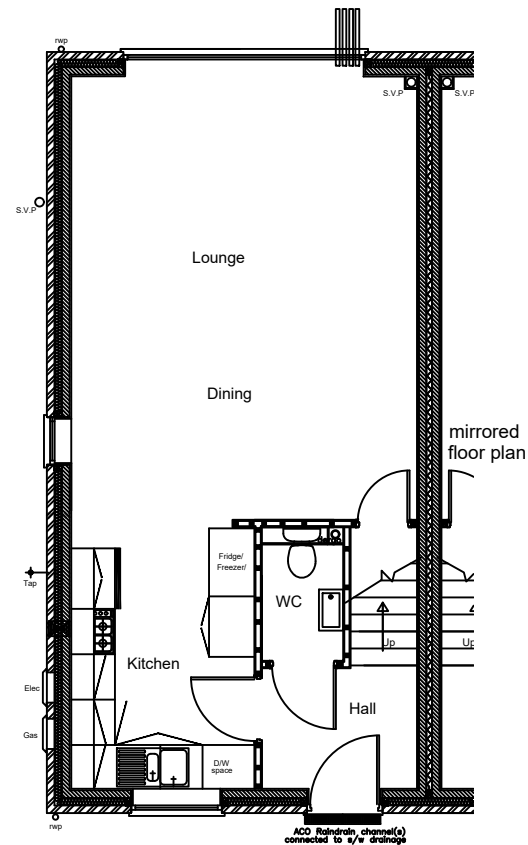


Ground Floor Plan

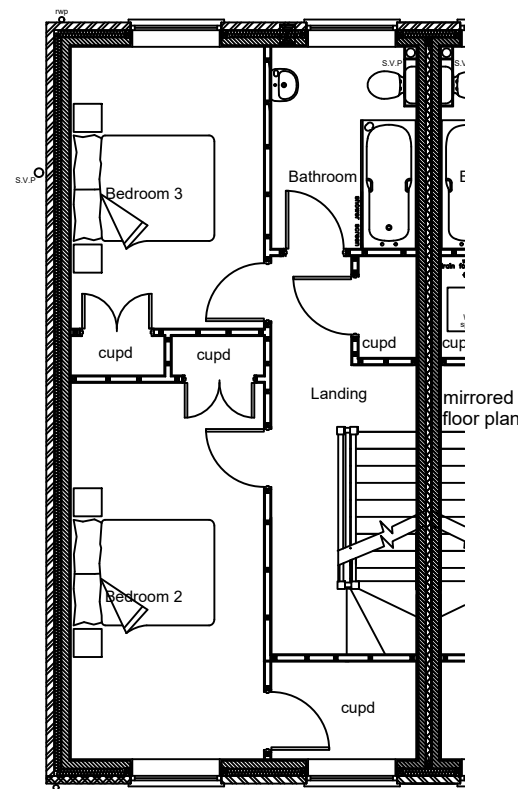


First Floor Plan

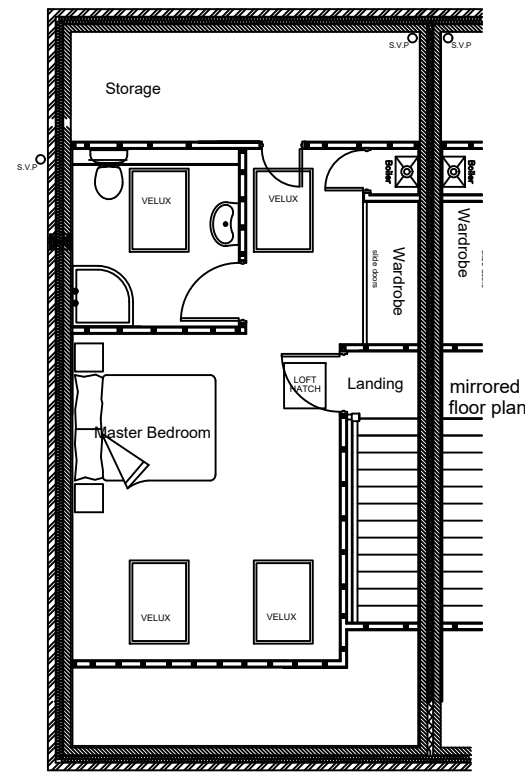


Second Floor Plan

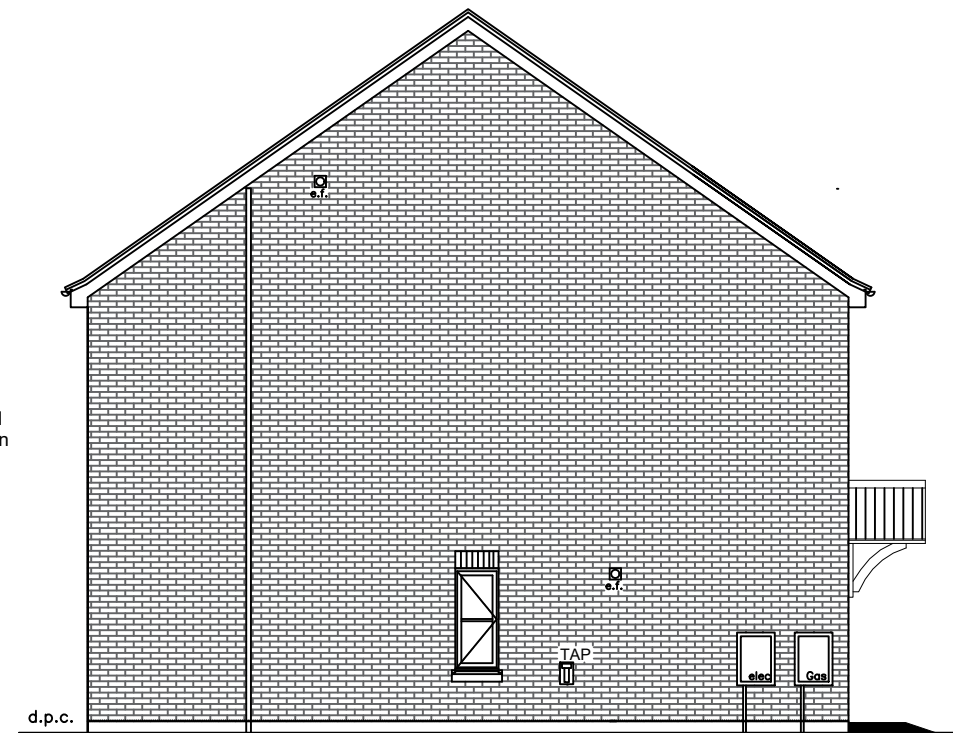

Side Elevation

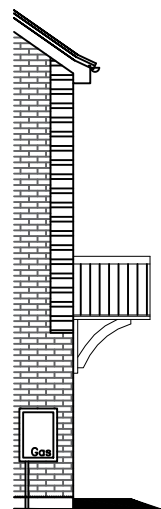

Side Elevation  
(weatherboarding)

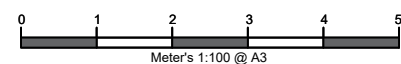

NOTES  
This drawing and all the information shown is the property of Bedaro and shall not be copied whole, or in part, or used for any other purpose without written permission of the Company  
ALL SUBJECT TO STRUCTURAL ENGINEERS CHECKS AND CALCULATIONS  
ALL DIMENSIONS TO BE CHECKED ON SITE

IF ANY VARIATIONS ARE MADE TO SPECIFICATION/DRAWINGS WITHOUT BEDARO KNOWLEDGE, BEDARO WILL NOT BE HELD ACCOUNTABLE FOR NON COMPLIANCE OF PLANNING AND BUILDING REGULATIONS

|      |          |                                                 |
|------|----------|-------------------------------------------------|
| Rev. | Date     | Remarks                                         |
| B    | 21.05.18 | Amended position of velux windows               |
| A    | 18.05.18 | Amended plans and elevations to client comments |



Northern Office  
Suite 9, Beech House,  
Padgate Business Park,  
Green Lane, Warrington,  
WA1 4JN

T 01925 851600  
W www.bedaro.co.uk



Project/Title  
Angmering  
House Type C  
Proposed Floor Plans & Elevations

Scales  
1:100 @ A3  
Drawing Number  
1084-Ang116

Revision  
B

Date  
Apr 18  
Drawn by  
GC