


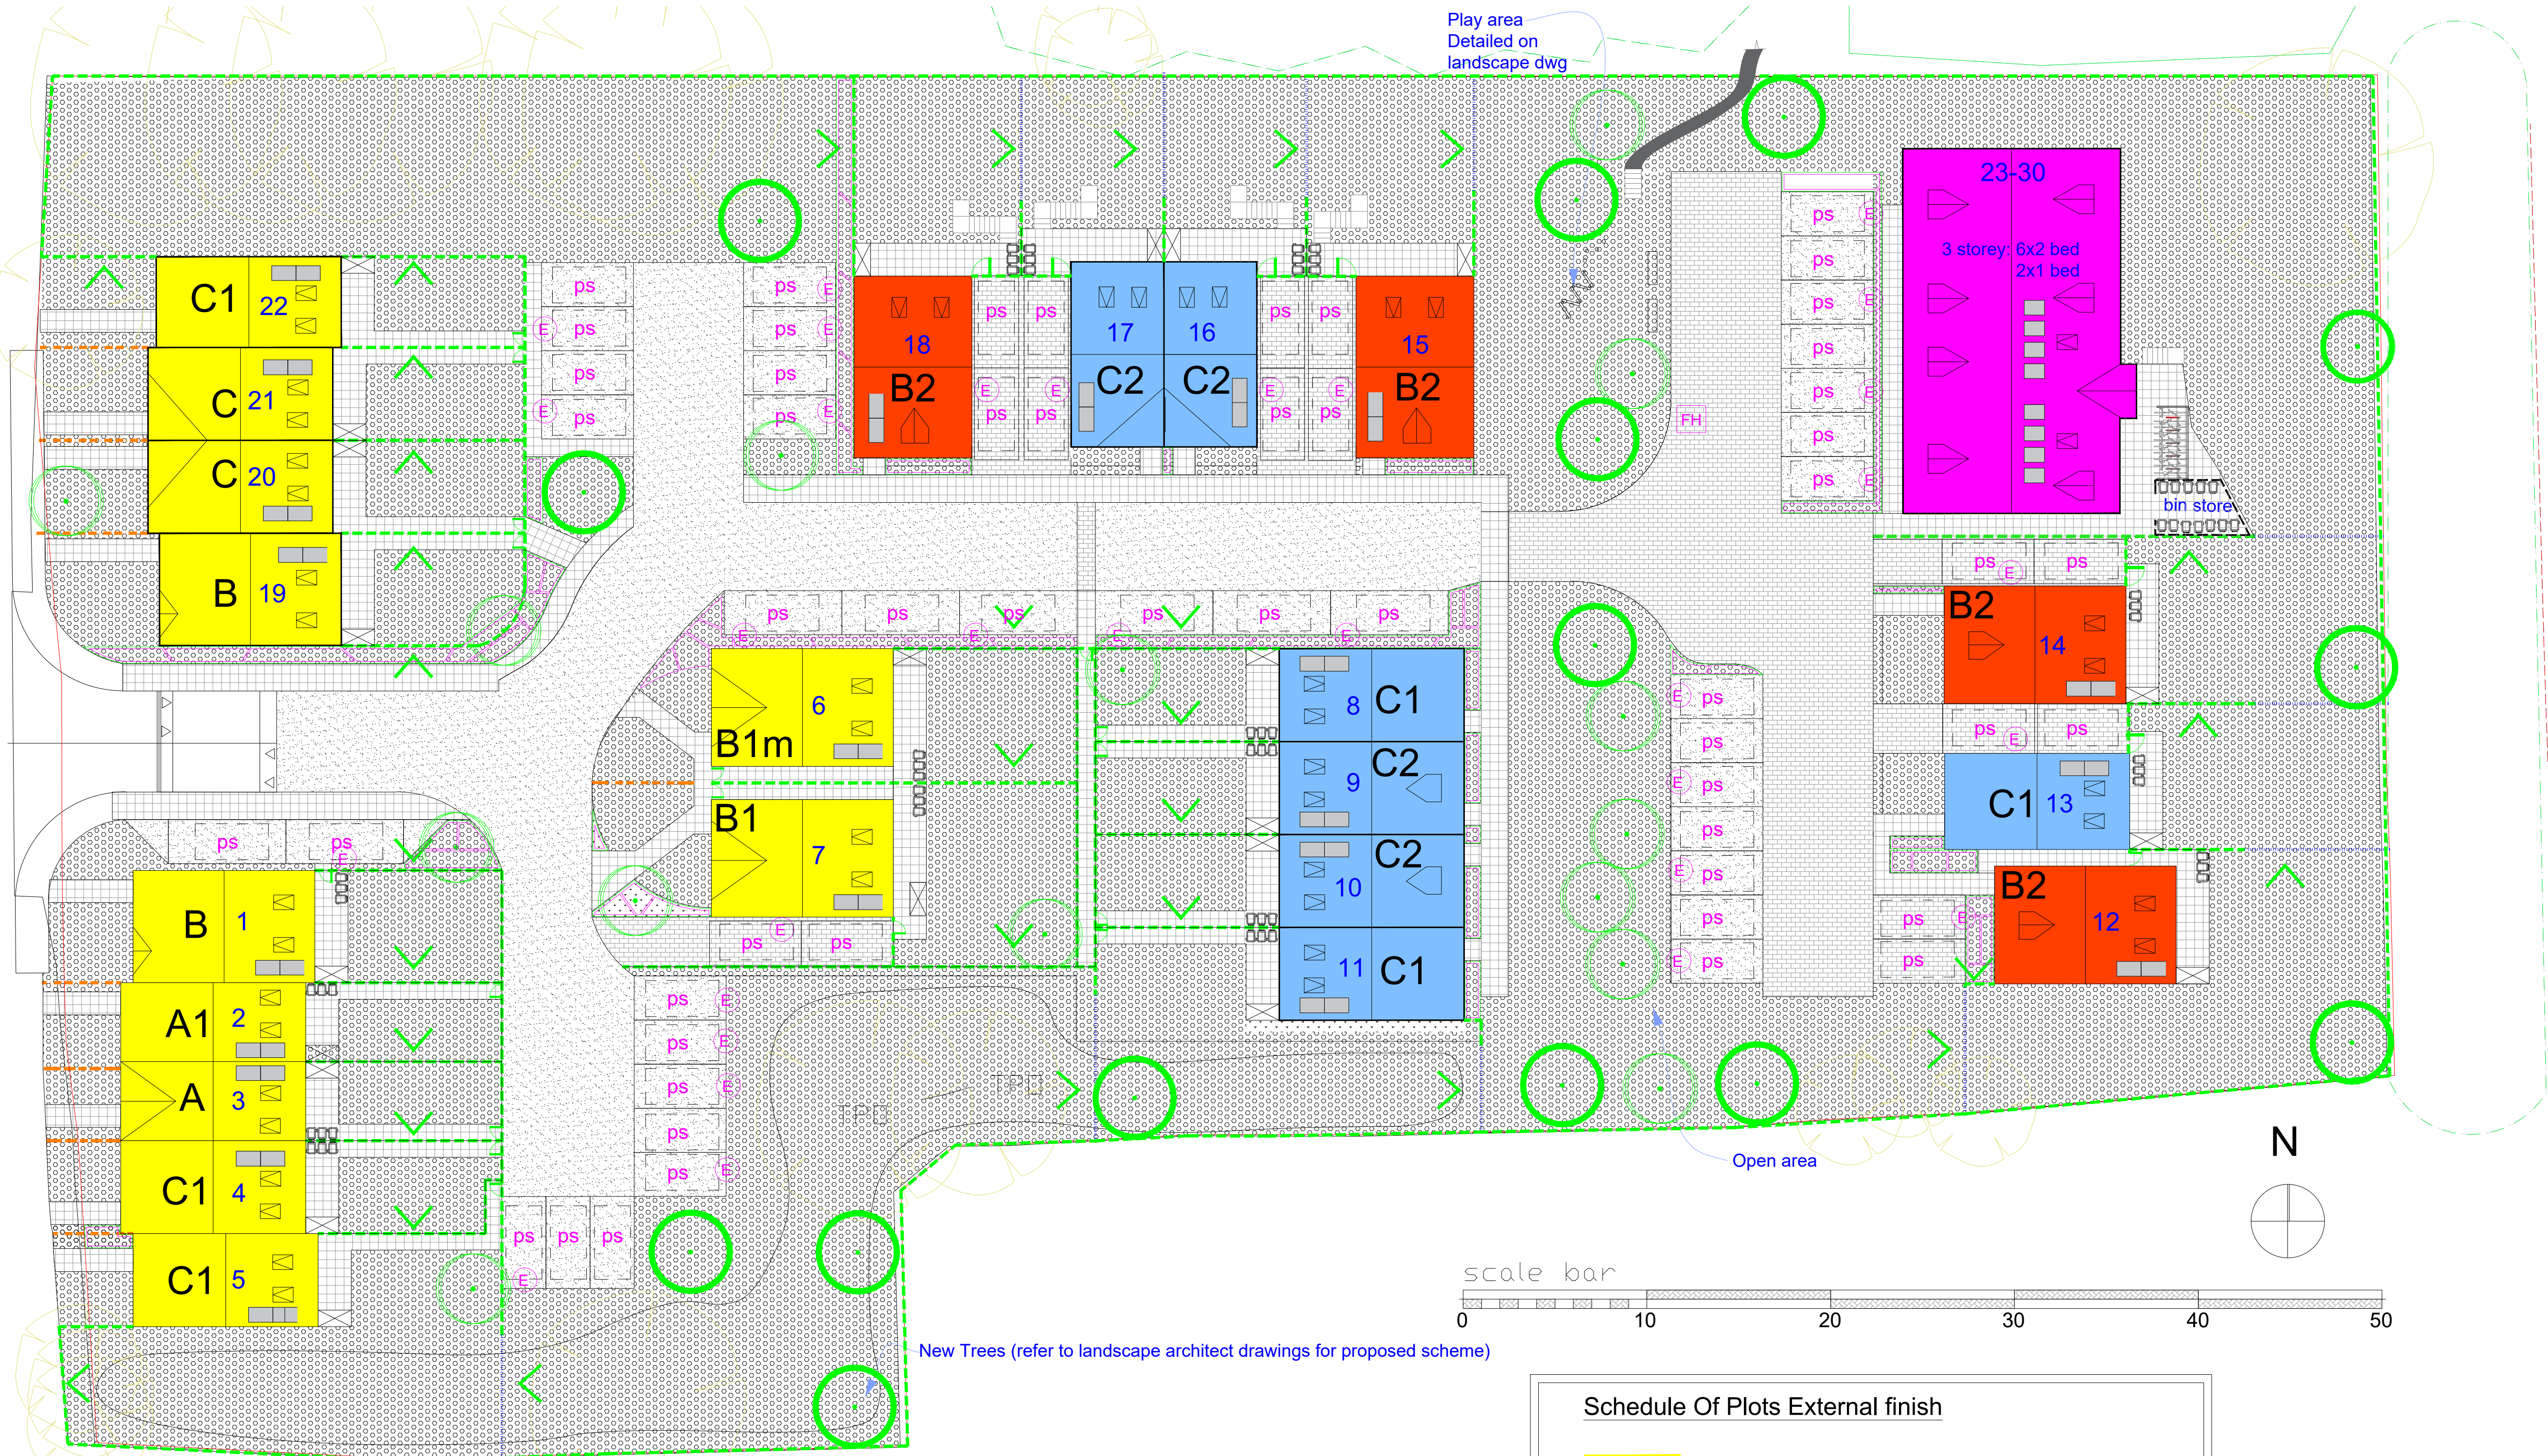


- Key**
- Turfed Area
 - Block Paving
 - General paving - Grey
 - Tarmac
 - Parking Space
 - Bin Storage Areas
 - Bike store/shed
 - Cycle storage
 - Electric charge point
 - Fire Hydrant
 - Fencing and Walling - See Separate Details
 - 1.8Meter High Screen close boarded fence
 - 1.1 Meter High post & natural rail fence
 - 1.5 Meter High Screen Feather edged close boarded fence
 - Unilog retaining wall
 - Gate
 - Good side of fence

Note

Refer to landscape architects drawing for proposed planting scheme

Schedule Of Materials

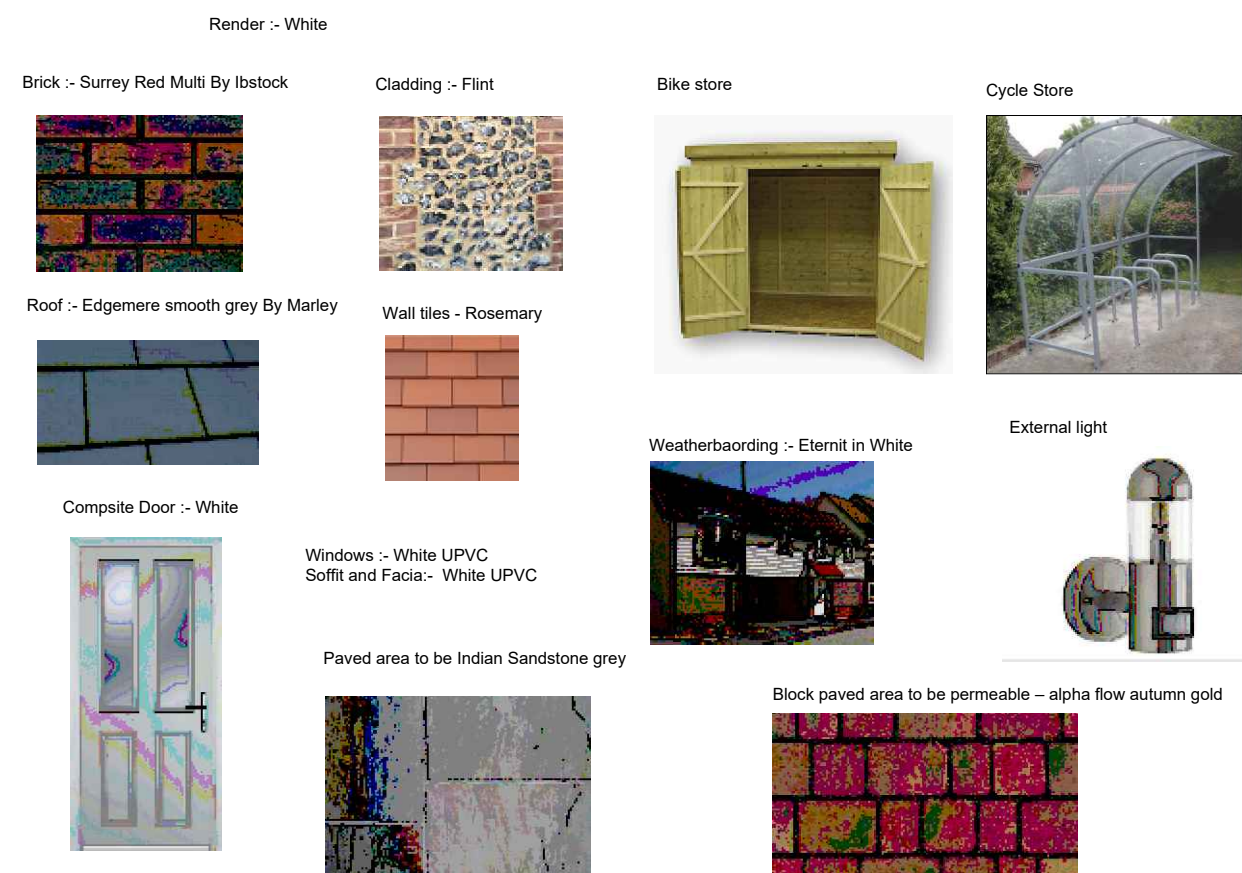

Schedule Of Plots External finish

- Brick- Surrey red multi by Ibstock
- Rooftiles - Edgemere by marley smooth grey
- Features - Flint cladding by Surcav
- Brick- Surrey red multi by Ibstock
- Rooftiles - Edgemere by marley smooth grey
- Feature - Weatherboarding Eternit in white
- Brick- Surrey red multi by Ibstock
- Rooftiles - Edgemere by marley smooth grey
- Feature - Rosemary hanging wall tile
- Brick- Surrey red multi by Ibstock
- Rooftiles - Edgemere by marley smooth grey
- Features - Weatherboarding eternit white & flint cladding by Surcav

E 25.09.18 - Planning Issue
D 18.09.18 - Updated plan to new scheme
C 06.07.18 - Plot 5 garden and house type updated
B 22.05.18 - Rear paths added to plots 2 & 3
A 17.05.18 - Scheme updated following comments

REVISIONS

FOR PLANNING

Project:
Proposed Residential
Development
Roundstone Lane
Angmering, BN16 4AX

Client:
Gold PD

Drawing Title:
Proposed Materials Layout

Job No: 1006
Drg No: Ang102
Scale: 1:200 @ A1
Date: May 2018

Rev: E
Drawn: PM
Check: GC

SOUTHMILL

Ground Floor
Building 3, Olympic Park,
Warrington,
WA2 0YL

T 01925 851604