



1. Pedal Cycle in green from Wicksteed




2. Hurdles in green from Wicksteed



3. Sit-Up Bench in green from Wicksteed

SPECIFICATION
All works to comply with the written Soft Landscape Specification.

NOTE: DO NOT SCALE FROM DRAWING

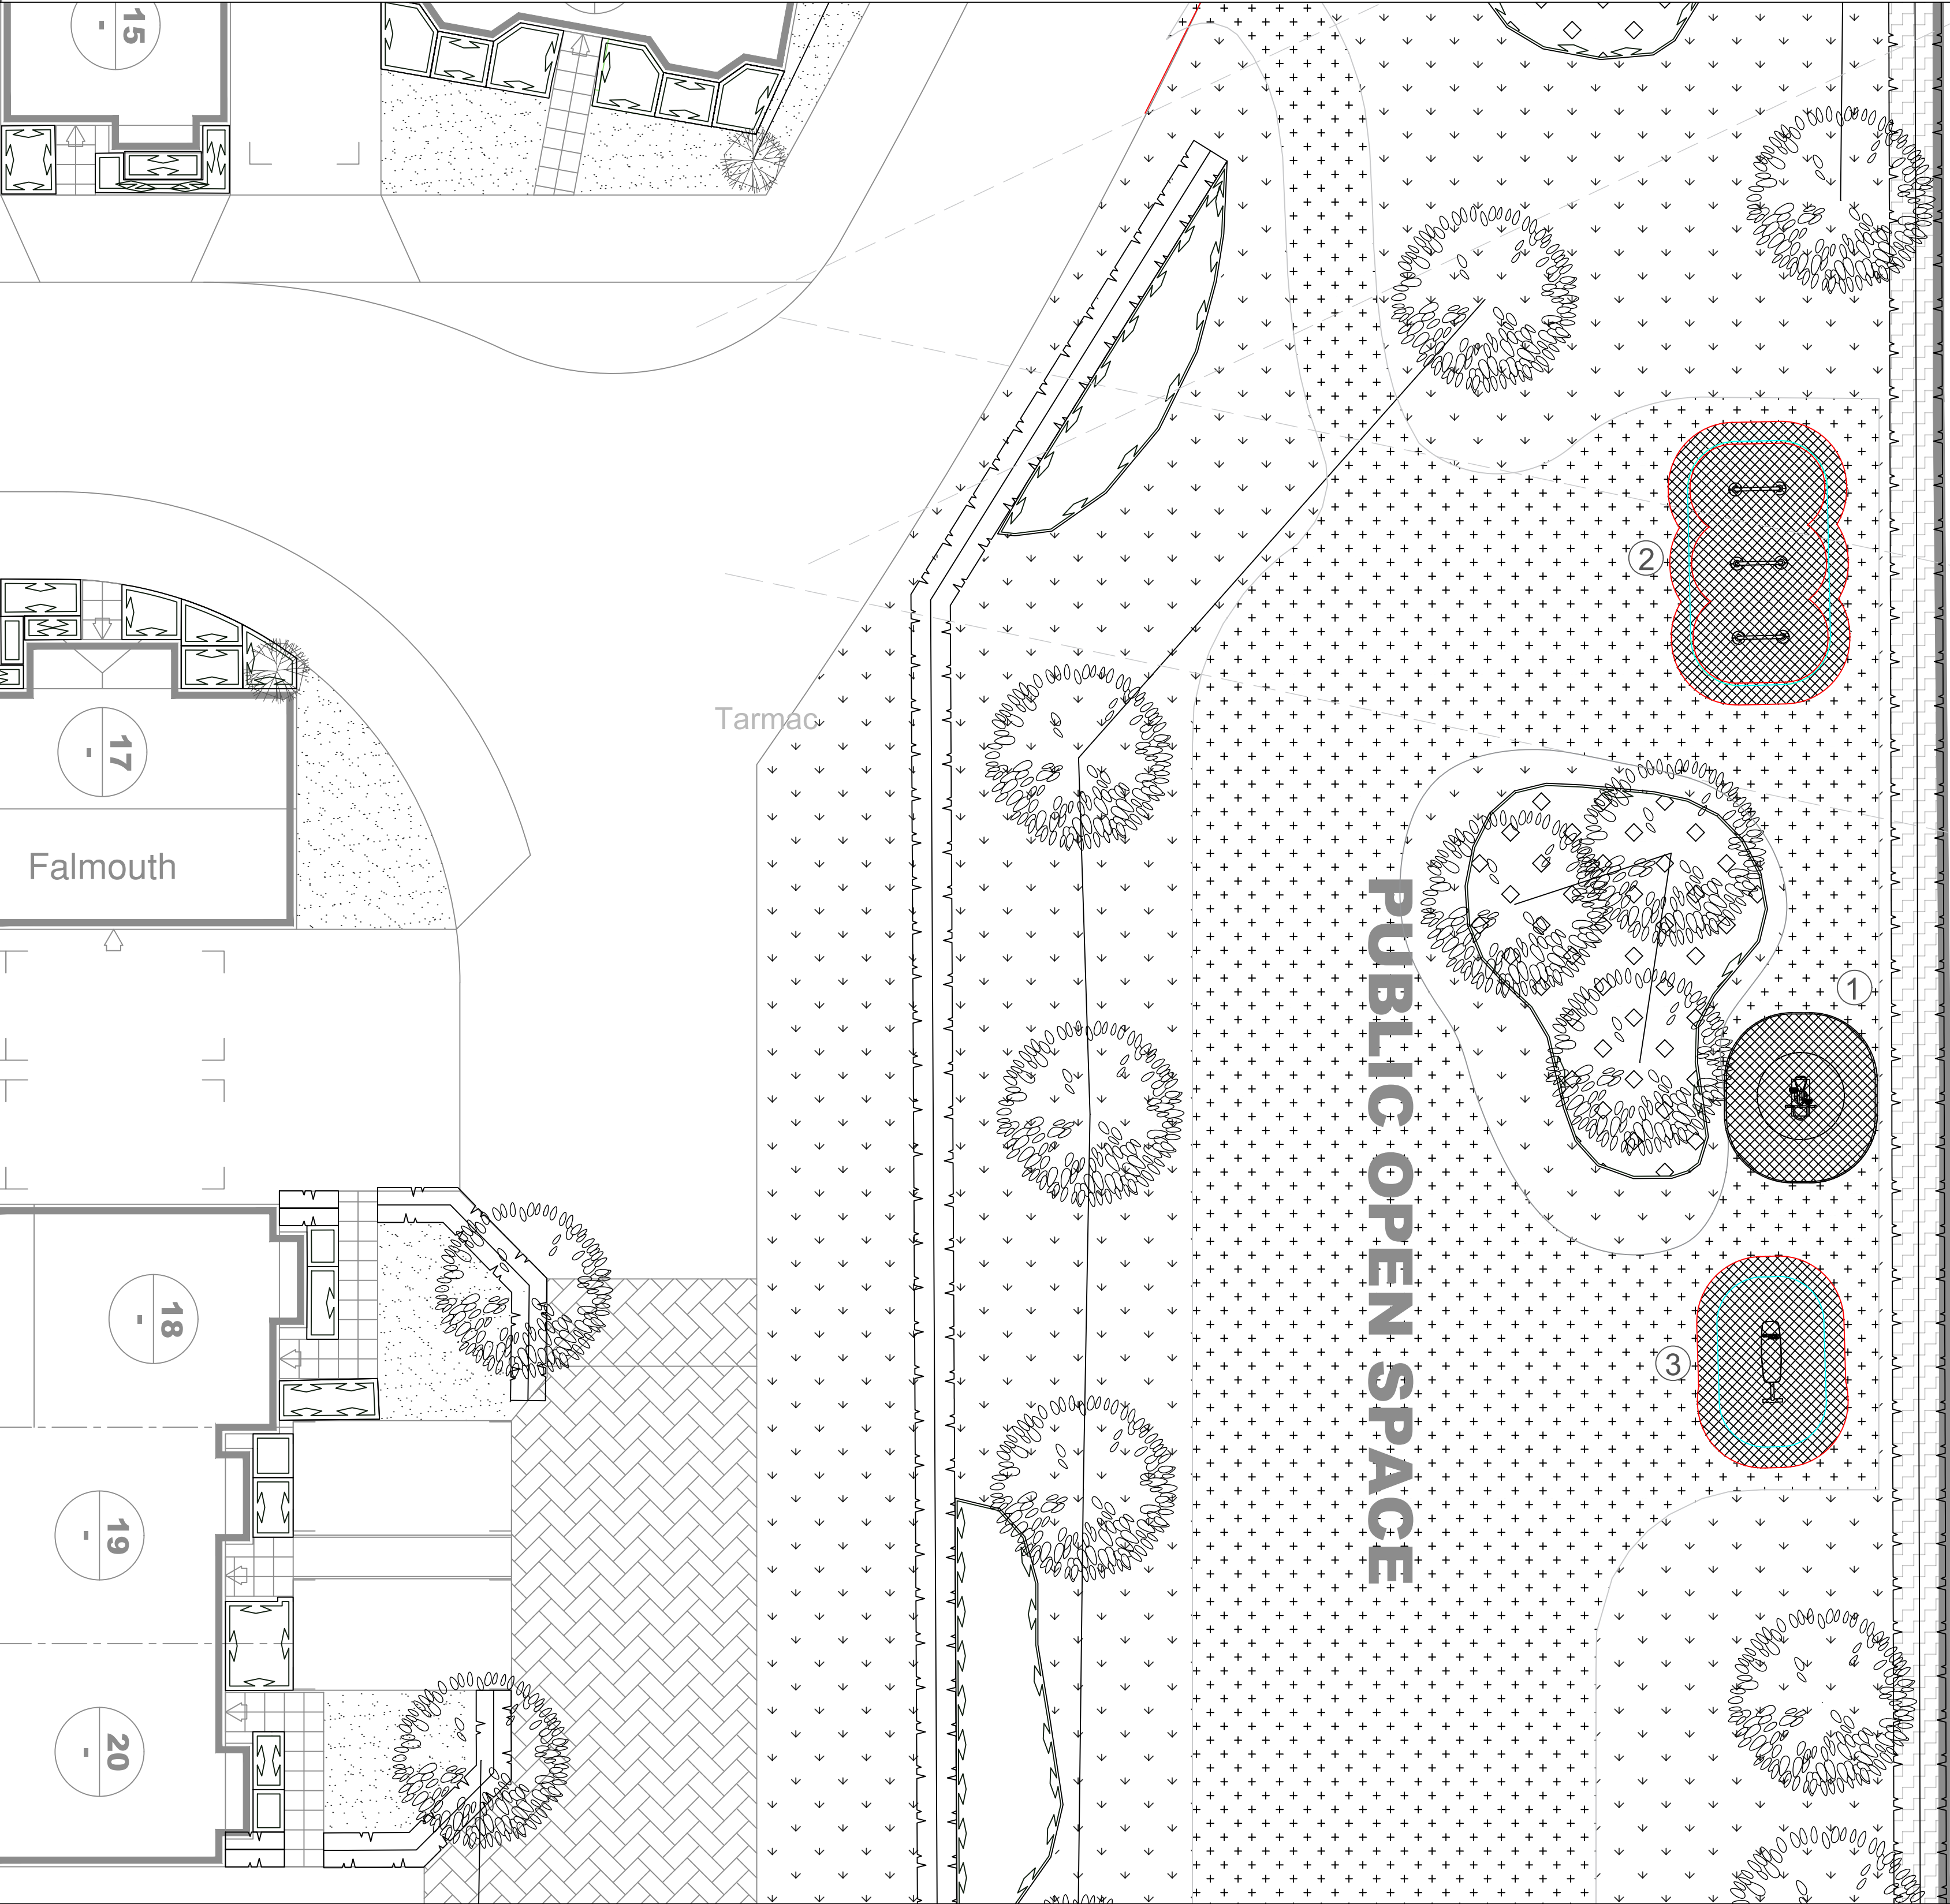

Legend

- Proposed areas of bulb planting.
 - Wildflower mix of WFG18 Butterfly and Honey bee mix from Germinial Seeds or similar and approved
 - Safety grass matting to be installed following suppliers guidelines and CFH
 - Proposed amenity grass areas to receive good quality amenity grass turves laid in line with good horticultural practices
- For soft landscape proposals refer to dwg BSH19528 11J-12J



B	04.07.17	Equipment relocated	AE
A	07.11.16	Client comments	DKM

ACD
ENVIRONMENTAL

Ecology
Archaeology
Arboriculture
Landscape Architecture

ACD at these offices:
Rodbourn Rail Business Centre, Grange Lane,
Malmesbury, SN16 0ES
Tel: 01666 825646

Courtyard House, Mill Lane, Godalming, GU7 1EY
Tel: 01483 425714

Suite 6, Crescent House, Yonge Close, Eastleigh, SO50 9SX
Tel: 02382 026 300
email: mail@acdenv.co.uk
www.acdenvironmental.co.uk



scheme: Land at Pound Nursery
Angmering
client: Barratt David Wilson
drawing: Play Area Proposals
date: October 2014
scale: 1:200@A1
drawing no: BSH19528 20B
drawn: DC checked: DKM

Copyright of ACD Environmental Ltd. All rights described in Chapter IV of the Copyright, Designs and Patents Act 1988 have been generally asserted. 2011. Copyright of this plan remains with ACD until all fees have been paid in full.

