
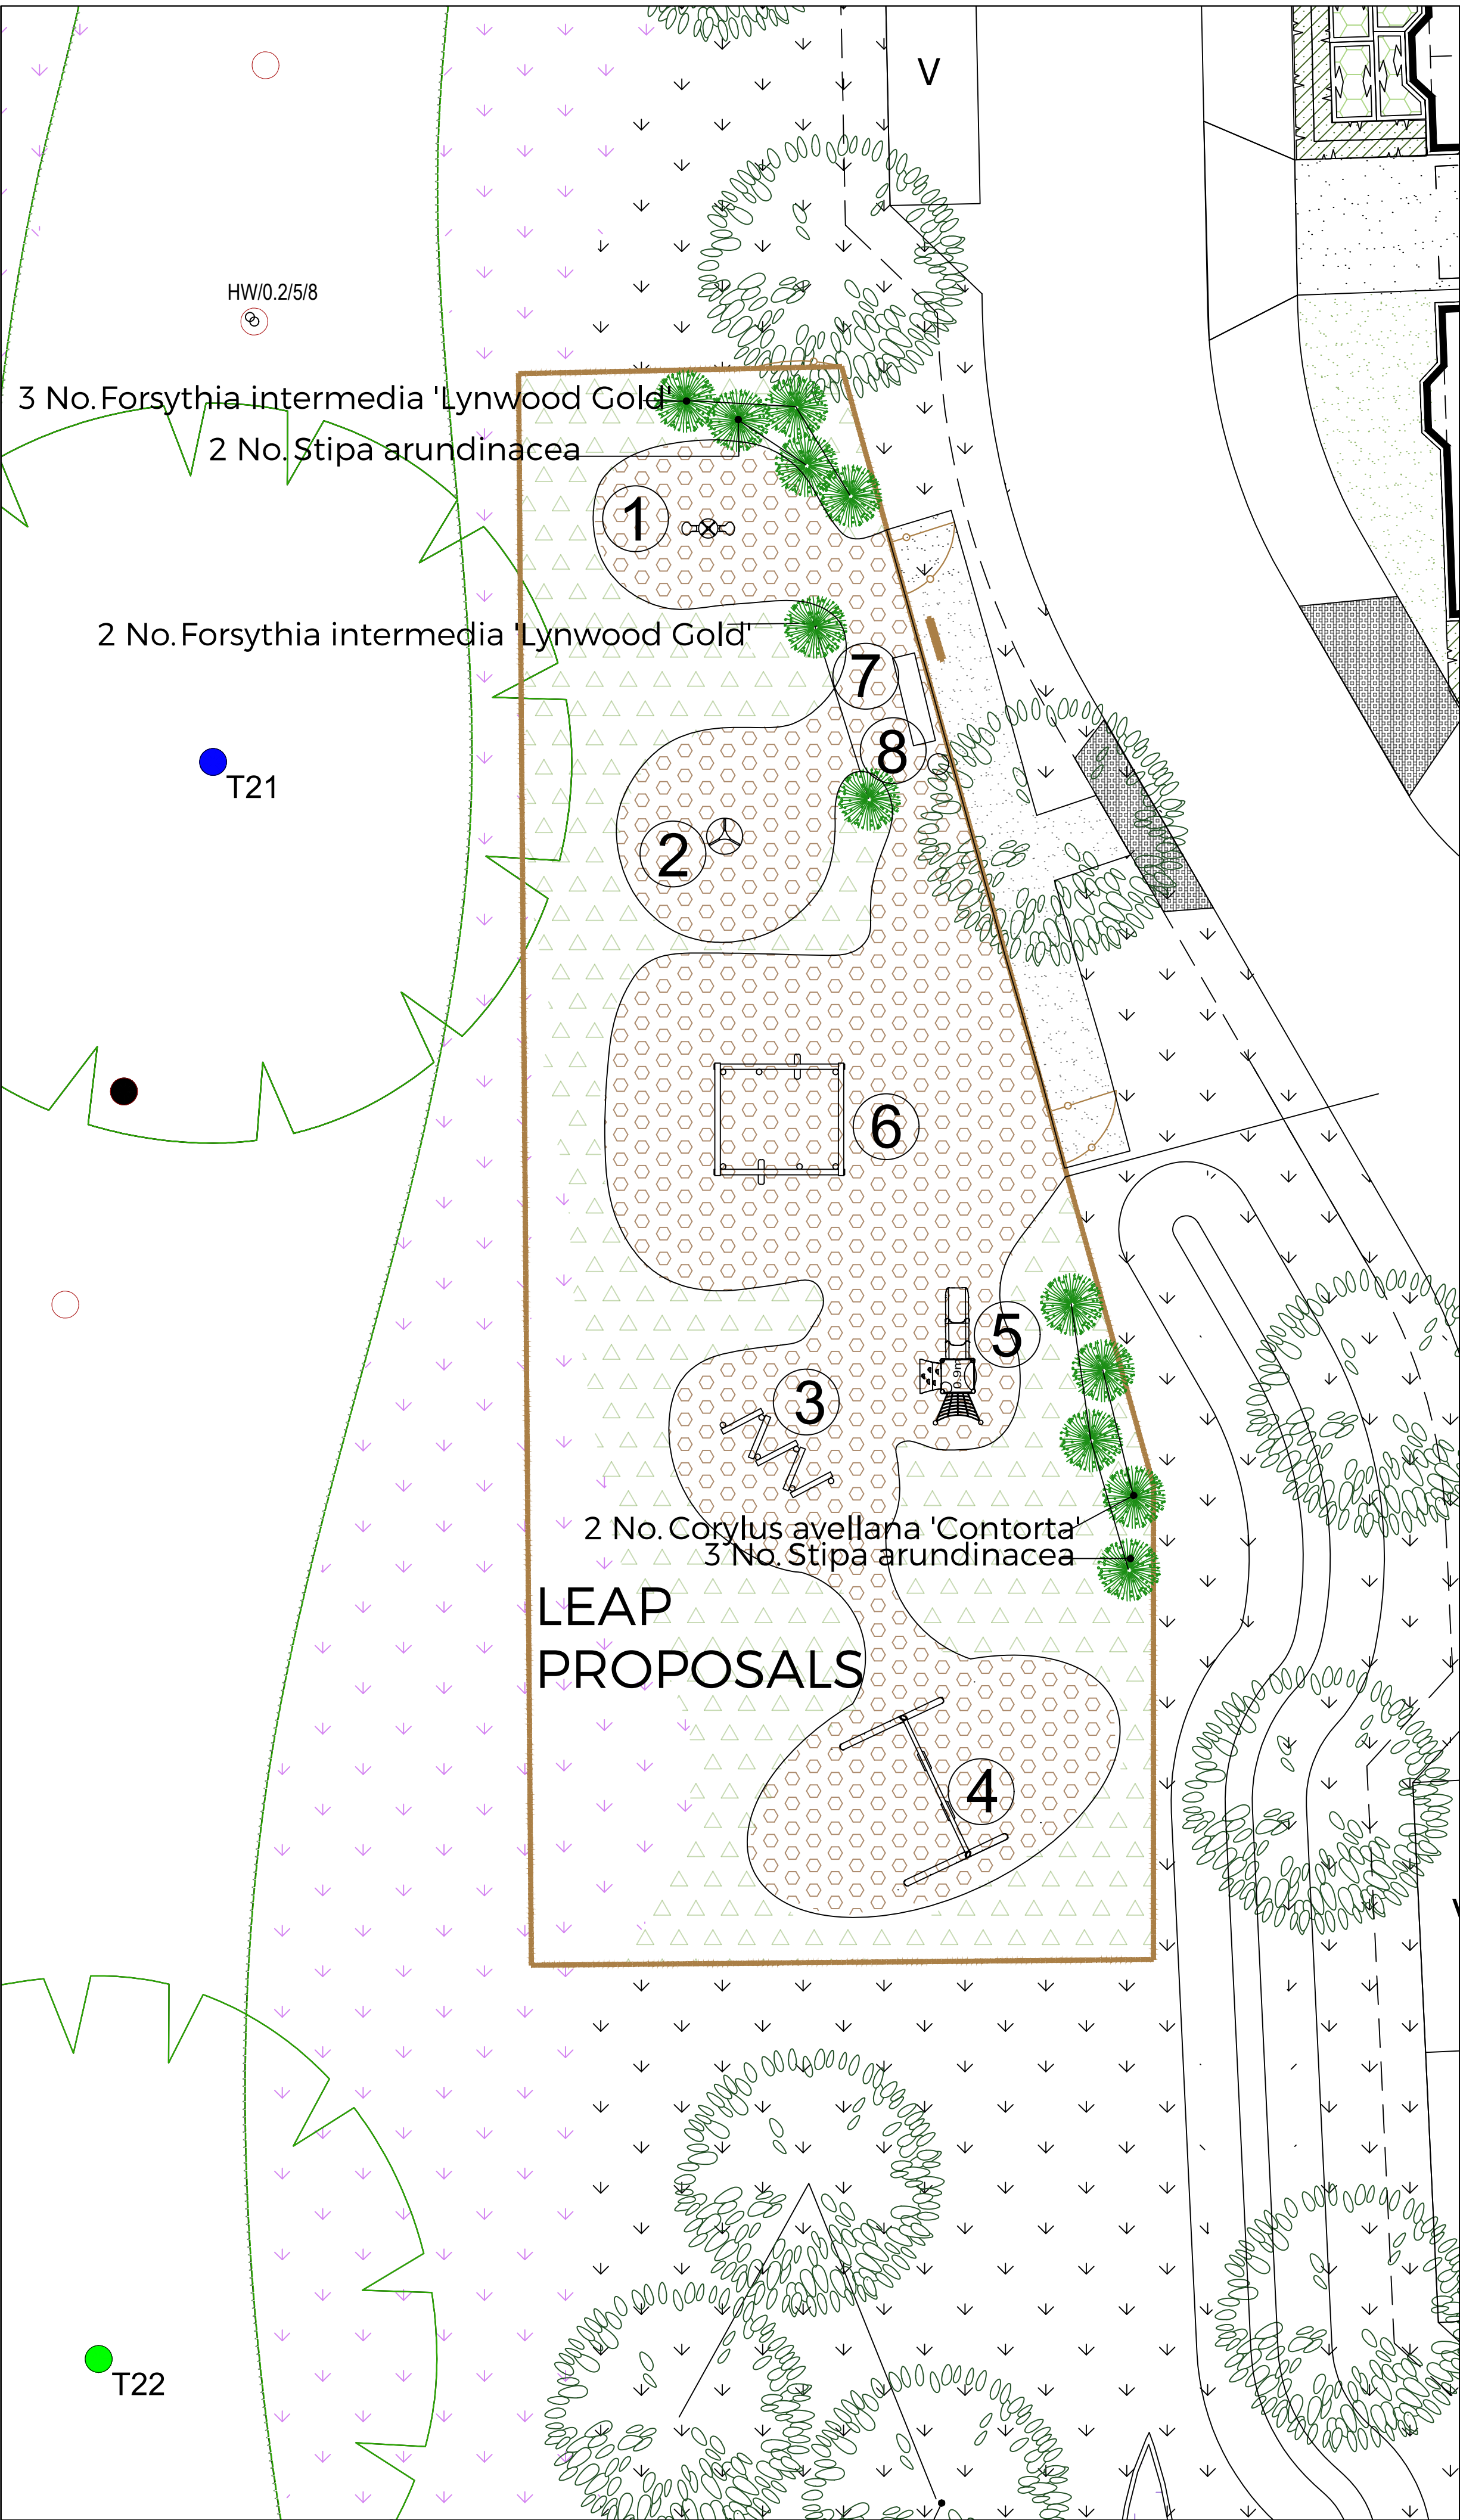


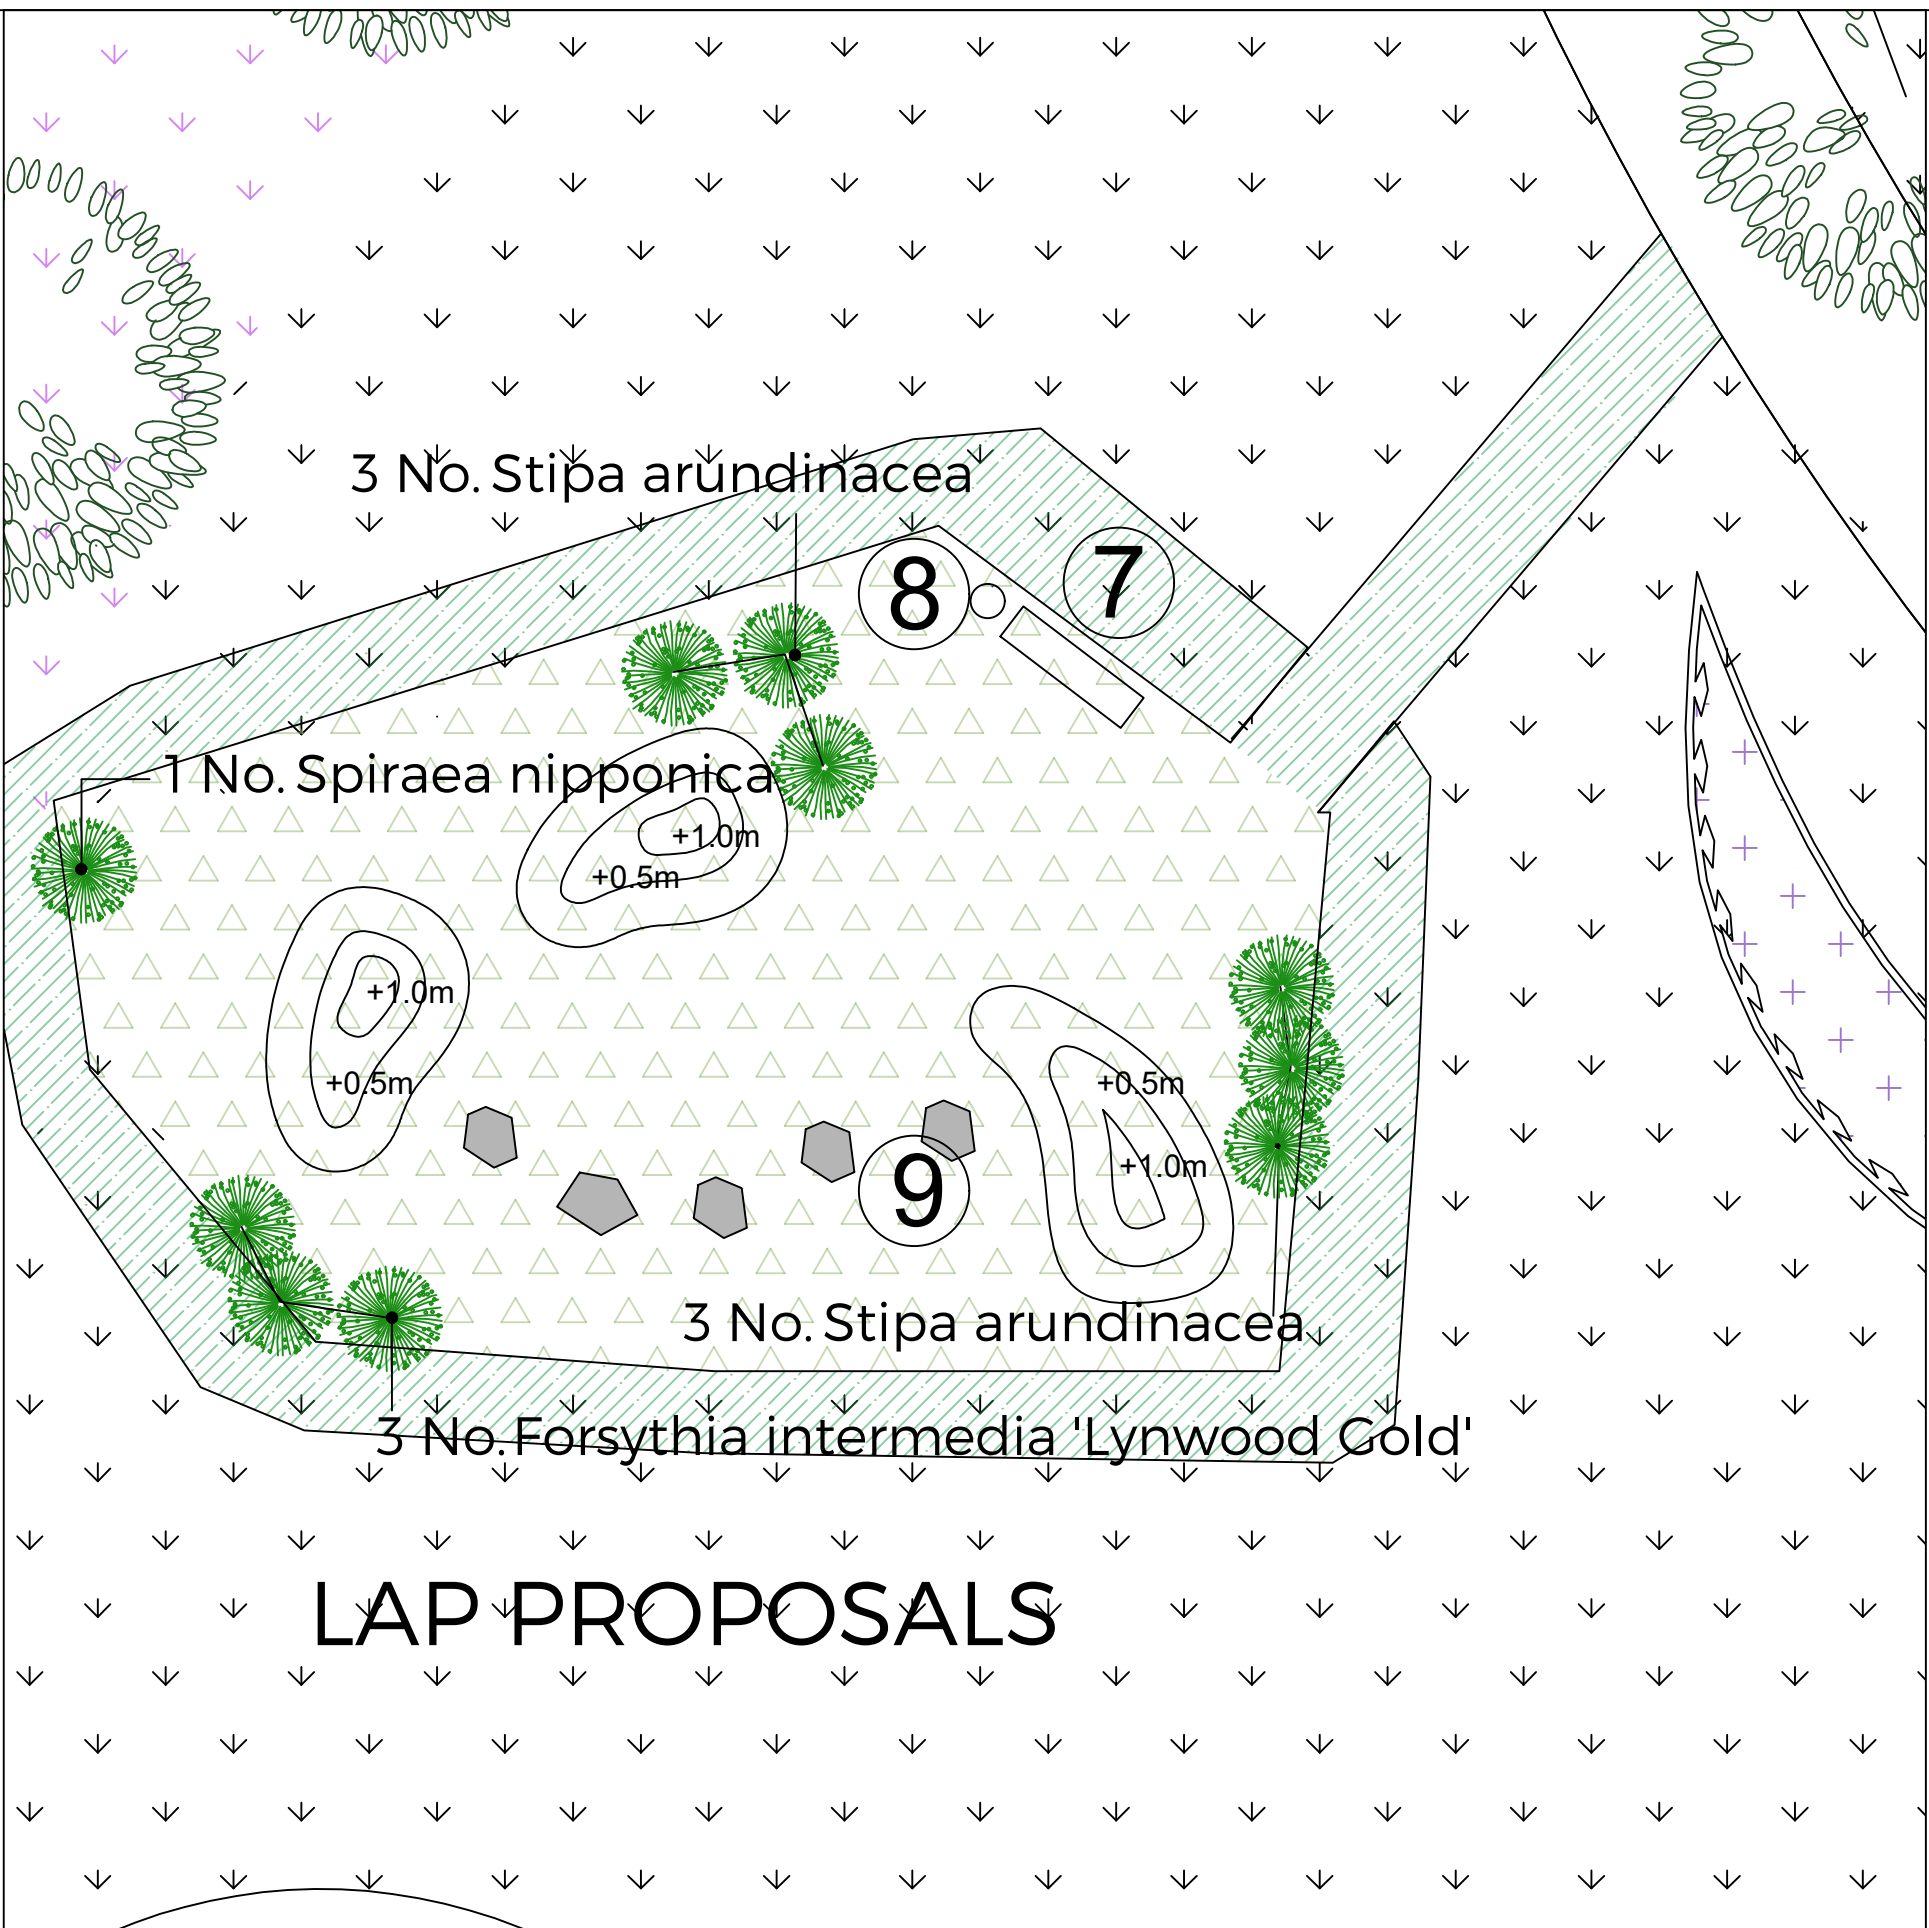

Planting Schedule						
No.	Species Name	Height	Pot Size	Specification	Density	
2	No. Corylus avellana 'Contorta'	80-100cm	15L	Bushy	Counted	
8	No. Forsythia intermedia 'Lynwood Gold'	80-100cm	15L	Bushy	Counted	
1	No. Spiraea nipponica	80-100cm	10L	Bushy	Counted	

Grasses				
No.	Species Name	Pot Size	Specification	Density
11	No. Stipa arundinacea	10L	Full Pot	Counted

SPECIFICATION
All works generally, to comply with the written Soft Landscape Specification.

NOTE: DO NOT SCALE FROM DRAWING

Legend

- Existing trees to be retained and protected during construction
- Proposed specimen planting
- Proposed grass area, to be seeded with A24 Wear and Tear grass seed mix as supplied by Germinal Seeds and sown at 50 grams per msq, or similar and approved
- Proposed mown grass path
- Proposed safety surface to be black grasslock surfacing installed in line with supplier specification
- Proposed fencing to be 1.0m high galvanized Bowtop fence in black with matching selfclosing gate
- Proposed tarmac surface installed in line with supplier specification
- Proposed tactile surface - size and design to be approved by engineer
- Proposed aluminium entrance sign 120x90cm from Playdale

The sign to indicate the following:

- the area is solely for use by children
- adults are not allowed unless accompanied by children
- dogs are excluded
- name and telephone number of the operator of the facility to report any incident or damage to the play equipment



1. Saturn Bouncer from Playdale



4. Junior Swing with Junior and Cradle Seats from Playdale



7. Bandrake Seat from Playdale



2. Mini Orbiter from Playdale



5. Little Hamlets Plus Tottelbank from Playdale



8. Slatted Litter Bin from Playdale



3. Zig Zag Stepper from Playdale



6. Mini Playframe from Playdale



9. Boulder from Playdale



Rev	Date	Details	Drawn
C	20.12.17	Client Comments	JRL
B	15.12.17	Client Comments	DC
A	29.09.17	Safety surfacing amendment	JRL



ACD ENVIRONMENTAL
HEAD OFFICE
Rodbourne Rail Business Centre, Grange Lane,
Malmesbury, SN16 0ES
Tel: 01666 825646
Courtyard House, Mill Lane, Godalming, GU7 1EY
Tel: 01483 425714
Suite 6, Crescent House, Yonge Close, Eastleigh, SO50 9SX
Tel: 02382 026500
9 Brownlow Road, Cambridge, CB4 3NG
Tel: 07825 868654
email: mail@acdenv.co.uk
www.acdenvironmental.co.uk



scheme: Swanbourne Park, Angmering
client: Barratt Homes
drawing: LAP and LEAP Proposals
date: Sept 2017
scale: 1:100@A1
drawing no: BSH17576 31 C
drawn: DKM checked: AE

Copyright of ACD Environmental Ltd. All rights described in Chapter IV of the Copyright, Designs and Patents Act 1988 have been generally asserted. 2011. Copyright of this plan remains with ACD until all fees have been paid in full.