


Planting schedule area 11						
Trees						
No.	Species Name	Girth	Height	Density	Specification	
2 No.	Sorbus aria 'Majestica'	14-16cm	400-450cm	Counted	Extra Heavy Standard Clear Stem min. 200 RB	
Total 2 No.						
Hedging						
No.	Species Name	Height	Pot Size	Specification	Density	
60 No.	Buxus sempervirens	30-40cm	5-7.5l	Bushy C. To be maintained as a hedgerow	0.5c tr Double Staggered at 0.5m offset	
37 No.	Fagus sylvatica	80-100cm		Transplant Bushy BR	0.5c tr Double Staggered at 0.5m offset	
113 No.	Fagus sylvatica 'Purpurea'	80-100cm		Transplant Bushy BR	0.5c tr Double Staggered at 0.5m offset	
553 No.	Ligustrum ovalifolium	80-100cm	10L	Bushy	0.5c tr Double Staggered at 0.5m offset	
Total 763 No.						

Shrubs					
No.	Species Name	Height	Pot Size	Specification	Density
16 No.	Ceanothus thyrsiflorus repens	30-40cm	5-7.5l	Bushy	4/m ²
34 No.	Cistus Silver Pink	40-60cm	5-7.5l	Bushy	4/m ²
14 No.	Cistus corbariensis	40-60cm	5-7.5l	Bushy	4/m ²
5 No.	Cotinus coggygria 'Royal Purple'	40-60cm	5l	Bushy	Counted
36 No.	Daphne burkwoodii	40-60cm	5-7.5l	Bushy	4/m ²
19 No.	Euonymus fortunei 'Emerald Gaiety'	30-40cm	3l	Bushy	4/m ²
44 No.	Hebe 'Great Orme'	40-60cm	5-7.5l	Bushy	4/m ²
6 No.	Hebe 'Midsummer Beauty'	40-60cm	5-7.5l	Bushy	4/m ²
37 No.	Hebe brachysiphon 'White Gem'	30-40cm	5-7.5l	Bushy	4/m ²
37 No.	Lavandula angustifolia 'Hidcote'	30-40cm	5-7.5l	Bushy	4/m ²
40 No.	Olearia haastii	40-60cm	5-7.5l	Bushy	4/m ²
17 No.	Pittosporum tenuifolium 'Tom Thumb'	40-60cm	5-7.5l	Bushy	4/m ²
10 No.	Potentilla fruticosa 'Pink Queen'	30-40cm	5-7.5l	Bushy	4/m ²
43 No.	Potentilla fruticosa 'Sophie's Blush'	40-60cm	5-7.5l	Bushy	4/m ²
30 No.	Prunus laurocerasus 'Otto Luyken'	40-60cm	5-7.5l	Bushy	4/m ²
24 No.	Rosa 'Ballarina'	4l	Budded Bushy	4/m ²	
15 No.	Rosa 'Kent'	4l	Budded Bushy	4/m ²	
34 No.	Salvia officinalis 'Purpurascens'	30-40cm	5-7.5l	Bushy	4/m ²
27 No.	Sarcococca hookerana digy. 'Purple Stem'	40-60cm	5-7.5l	Bushy	4/m ²
29 No.	Skimmia confusa 'Kew Green'	40-60cm	5-7.5l	Bushy	4/m ²
29 No.	Skimmia japonica reevesiana	40-60cm	5-7.5l	Bushy	4/m ²
6 No.	Symphoricarpos chenaultii 'Hancock'	40-60cm	5-7.5l	Bushy	4/m ²
16 No.	Viburnum burkwoodii 'Anne Russell'	40-60cm	5-7.5l	Bushy	4/m ²
18 No.	Viburnum juddii	40-60cm	5-7.5l	Bushy	4/m ²
122 No.	Vinca minor 'Atropurpurea'	20-30cm	3l	Several shoots	6/m ²
Total 691 No.					

SPECIFICATION
Forestry Commission Practice note 8.
All native species should be of local stock. Native trees and shrubs certified as British Native plant stock.
All planting stock should comply with the Horticultural Trade Association National Plant specification.
All planting preparation, handling, planting & maintenance should be in accordance with CPSE Code for Handling and Establishing plants.
All trees and shrubs to comply with BS 3936 Part 1 1992, planted to BS 4043:1989 and BS 4428:1989.
All works generally, to comply with the written Soft Landscape Specification.
Topsoil incorporated into planting beds to be gently mounded towards the centre of each bed to allow for settlement.
On completion of planting the whole area of the shrub bed shall be mulched with 75mm consolidated thickness of medium textured decorative grade natural pine bark having first been prepared in accordance with the specification.
Free standing hedges shall have a 3 strand galvanised wire and tanalised softwood timber post fence, to BS 1722-2:2000, erected along a line between the two rows of hedge plants.
All existing trees and hedges to be protected in accordance with BS5837:2012 for the duration of the construction period.

NOTE: DO NOT SCALE FROM DRAWING

Tree Planting Pit Detail within Soft Landscape

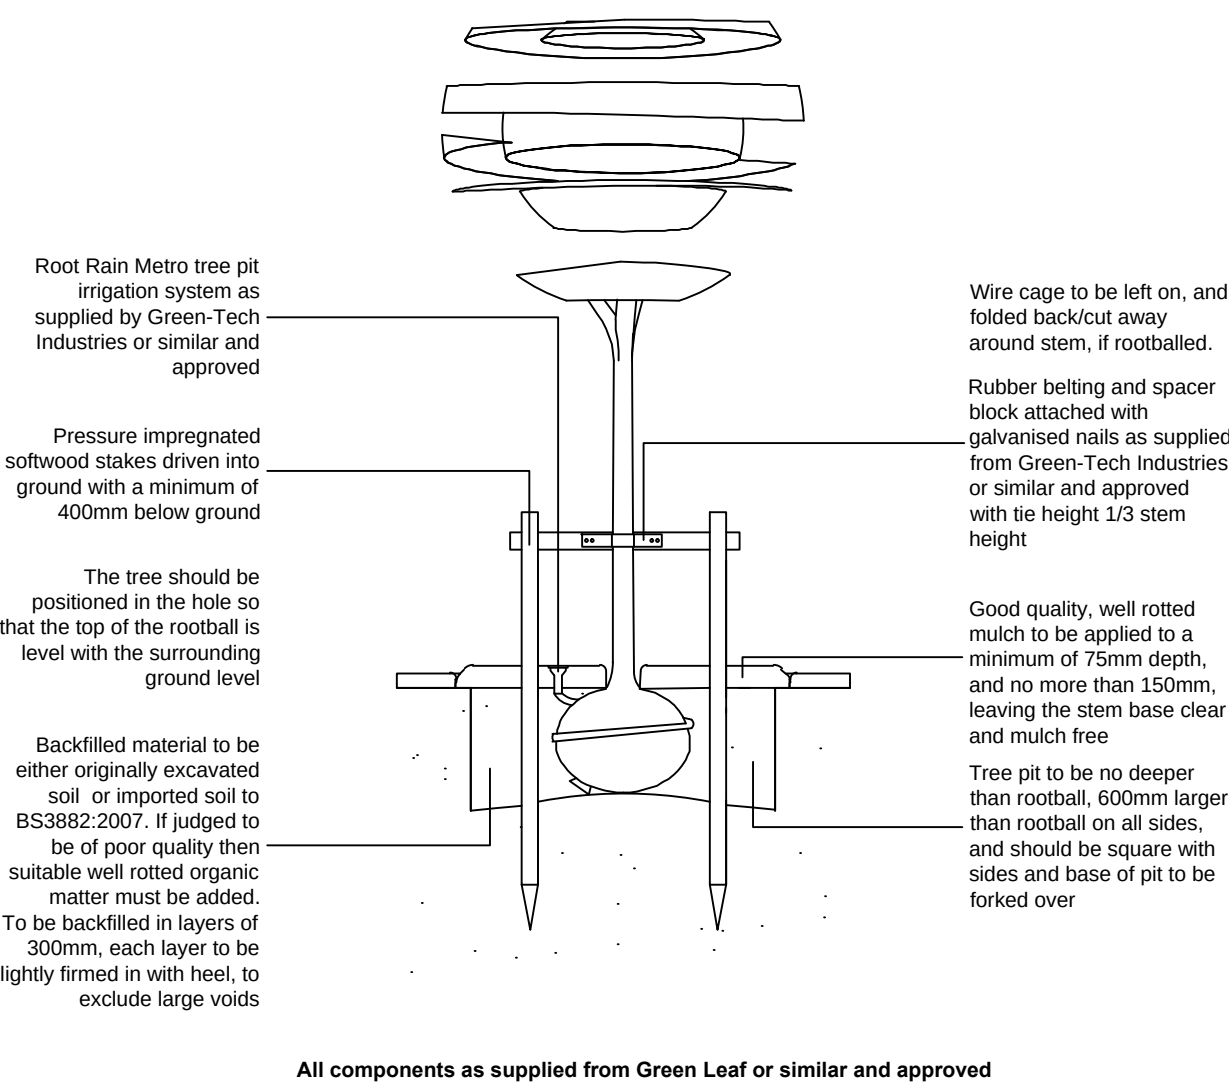

All components as supplied from Green Leaf or similar and approved

dwg 11

- Legend**
- Existing vegetation to be retained
 - Existing hedgerow to be trimmed back to 4m width and maintained as a native hedgerow
 - Proposed tree planting within soft landscape. See detail on sheet
 - Proposed tree planting within hard landscape. See detail on sheet
 - Proposed specimen shrub planting
 - Proposed climbing plants to be trained up adjacent wall/fence/pergola with galvanised wires and hook set 250mm apart with support canes removed prior to planting
 - Proposed hedge planting to be planted in a double staggered row 300mm apart and at 500mm centres in each row and maintained at 0.5m height
 - Proposed hedge planting to be planted in a double staggered row 300mm apart and at 500mm centres in each row and maintained at 1m height
 - Proposed hedge planting to be planted in a double staggered row 500mm apart and at 500mm centres in each row and maintained at 1.8m height
 - Proposed Shrub planting to receive 75mm bark mulch
 - Proposed bulb planting
 - Proposed grass areas to receive good quality amenity grass turves laid in line with good horticultural practices
 - Existing grasslands to be retained any bare or damaged areas to be seeded with grassland mix A18 as supplied from 'Germinal Seeds' (Tel 01522 868714)
 - Area to be seeded with wildflower grassland mix WFG9 as supplied from 'Germinal Seeds' (Tel 01522 868714)
 - Proposed wildflower grassland to be seeded with a combination of WFG18 Butterfly and Honey Bee, as supplied by 'Germinal Seeds'. Shaded areas to be seeded with WFG8 wildflower seed mix by 'Germinal Seeds' (Tel 01522 868714) or similar and approved.
 - Cut lines
 - Site Boundary

B	24.04.14	Layout change	AK
A	17.02.14	Layout change	AK
Rev	Date	Details	Drawn

ACD
Ecology
Arboriculture
Landscape Architecture

ACD Landscape Architects & ACD Ecology
Rodbourne Rail Business Centre, Grange Lane, Malmesbury,
Wiltshire, SN16 0ES
Tel: 01666 825646 Fax: 01666 824654

ACD Arboriculture
Tanners, Lower Street, Haslemere, Surrey,
GU27 2PE
Tel: 01483 425714 Fax: 01482 641090

ACD (Landscape Architects) Southampton
12 Southgate Street, Winchester, Hampshire, SO23 9EF
Tel: 01962 855604

www.acdlandscape.co.uk

Space to live
David Wilson Homes

scheme: Roundstone Lane
Angmering
client: Barratt David Wilson
drawing: Soft Landscape Proposals
date: July 2012
scale: 1:200@A1
drawing no: BSH 17576 11B
drawn: DKM checked: AW

Copyright of ACD Landscape Architects Ltd. All rights described in Chapter IV of the Copyright, Designs and Patents Act 1988 have been generally asserted. 2012. Copyright of this plan remains with ACD until all fees have been paid in full.

dwg 12

Planting schedule area 12

Trees					
No.	Species Name	Girth	Height	Density	Specification
2 No.	Carpinus betulus 'Frans Fontaine'	12-14cm	350-425cm	Counted	Heavy Standard 'Clear Stem min. 200-5 brks :2x :RB
1 No.	Malus 'Evereste'	12-14cm	350-400cm	Counted	Heavy Standard 'Clear Stem min. 200-5 brks :2x :RB
24 No.	Malus floribunda	12-14cm	350-425cm	Counted	Selected Standard :RB
7 No.	Sorbus aria 'Lutescens'	14-16cm	400-450cm	Counted	Extra Heavy Standard 'Clear Stem min. 200-5 brks :2x :RB
Total :34 No.					

Hedging					
Number of Plants	Species Name	Height	Pot Size	Specification	Density
51 No.	Buxus sempervirens	30-40cm	5-7.5L	Bushy :C	To be maintained as a hedgerow
340 No.	Escallonia 'Pink Elf'	40-60cm	5-7.5L	Bushy :6/9 brks :C	0.5Ctr Double Staggered at 0.5m offset
331 No.	Ligustrum ovalifolium	80-100cm	10L	Bushy	0.5Ctr Double Staggered at 0.5m offset
172 No.	Ligustrum vulgare	40-80cm	3L	Branches	0.5Ctr Double Staggered at 0.5m offset
158 No.	Taxus baccata	80-100cm		Leaders :RB	0.5Ctr Double Staggered at 0.5m offset
Total :1052 No.					

Shrubs					
No.	Species Name	Height	Pot Size	Specification	Density
44 No.	Abelia x grandiflora 'Kaleidoscope'	30-40cm	5-7.5L	Bushy	4/m ²
9 No.	Ceanothus thyrsiflorus repens	30-40cm	5-7.5L	Bushy	4/m ²
32 No.	Choisya 'Aztec Pearl'	40-60cm	5-7.5L	Bushy	4/m ²
13 No.	Cistus 'Silver Pink'	40-60cm	5-7.5L	Bushy	4/m ²
8 No.	Cistus corbariensis	40-60cm	5-7.5L	Bushy	4/m ²
28 No.	Cistus purpureus	40-60cm	5-7.5L	Bushy	4/m ²
1 No.	Cotinus coggygia 'Royal Purple'	40-60cm	5L	Bushy	Counted
2 No.	Cotinus coggygia 'Golden Spirit'	40-60cm	5L	Bushy	Counted
9 No.	Daphne burkwoodii	40-60cm	5-7.5L	Bushy	4/m ²
54 No.	Daphne odora rubra	40-60cm	5-7.5L	Bushy	4/m ²
12 No.	Eunymus fortunei 'Emerald Gaiety'	30-40cm	3L	Bushy	4/m ²
18 No.	Hebe 'Great Orme'	40-60cm	5-7.5L	Bushy	4/m ²
19 No.	Hebe 'Midsummer Beauty'	40-60cm	5-7.5L	Bushy	4/m ²
14 No.	Hebe 'Nicola's Blush'	30-40cm	5-7.5L	Bushy	4/m ²
26 No.	Hebe 'White Gem'	40-60cm	5-7.5L	Bushy	4/m ²
13 No.	Hebe brachysiphon 'White Gem'	30-40cm	5-7.5L	Bushy	4/m ²
22 No.	Hydrangea macrophylla 'Mariesii'	40-60cm	5-7.5L	Bushy	4/m ²
28 No.	Lavandula angustifolia 'Hidcote'	30-40cm	5-7.5L	Bushy	4/m ²
55 No.	Lonicera nitida	40-60cm	5-7.5L	Bushy	4/m ²
14 No.	Mahonia aquifolium 'Apollo'	40-60cm	5-7.5L	Leader With Laterals	4/m ²
10 No.	Oleandra haastii	40-60cm	5-7.5L	Bushy	4/m ²
12 No.	Pittosporum tenuifolium 'Tom Thumb'	40-60cm	5-7.5L	Bushy	4/m ²
25 No.	Potentilla fruticosa 'Pink Queen'	30-40cm	5-7.5L	Bushy	4/m ²
14 No.	Prunus laurocerasus 'Otto Luyken'	40-60cm	5-7.5L	Bushy	4/m ²
13 No.	Rosa 'Ballerina'	4L	Budded	Bushy	4/m ²
7 No.	Rosa 'Kent'	4L	Budded	Bushy	4/m ²
18 No.	Salvia officinalis 'Purpurascens'	30-40cm	5-7.5L	Bushy	4/m ²
31 No.	Sarcococca hookerana digy 'Purple Stem'	40-60cm	5-7.5L	Bushy	4/m ²
21 No.	Skimmia confusa 'Kew Green'	40-60cm	5-7.5L	Bushy	4/m ²
6 No.	Skimmia japonica reevesiana	40-60cm	5-7.5L	Bushy	4/m ²
34 No.	Spiraea japonica 'Anthony Waterer'	40-60cm	5-7.5L	Bushy	4/m ²
6 No.	Symphoricarpos chenaultii 'Hancock'	40-60cm	5-7.5L	Bushy	4/m ²
19 No.	Viburnum burkwoodii 'Anne Russell'	40-60cm	5-7.5L	Bushy	4/m ²
17 No.	Viburnum juddii	40-60cm	5-7.5L	Bushy	4/m ²
36 No.	Vinca minor 'Atropurpurea'	20-30cm	3L	Several shoots	6/m ²
Total :690 No.					

Climbers					
No.	Species Name	Height	Pot Size	Specification	Density
4 No.	Jasminum officinale 'Devon Cream'	80-100cm	3L	Several Shoots :Caned	Counted
Total :4 No.					

Herbaceous					
No.	Species Name	Height	Pot Size	Specification	Density
16 No.	Miscanthus sinensis 'Gracillimus'	5-7.5L			4/m ²
Total :16 No.					


Tree Planting Pit Detail within Soft Landscape

Root Rain Metro tree pit irrigation system as supplied by Green-Tech Industries or similar and approved

Pressure impregnated softwood stakes driven into ground with a minimum of 400mm below ground

The tree should be positioned in the hole so that the top of the rootball is level with the surrounding ground level

Backfilled material to be either originally excavated soil or imported soil to BS3882:2007. If judged to be of poor quality then suitable well rotted organic matter must be added. To be backfilled in layers of 300mm, each layer to be lightly firmed in with heel, to exclude large voids

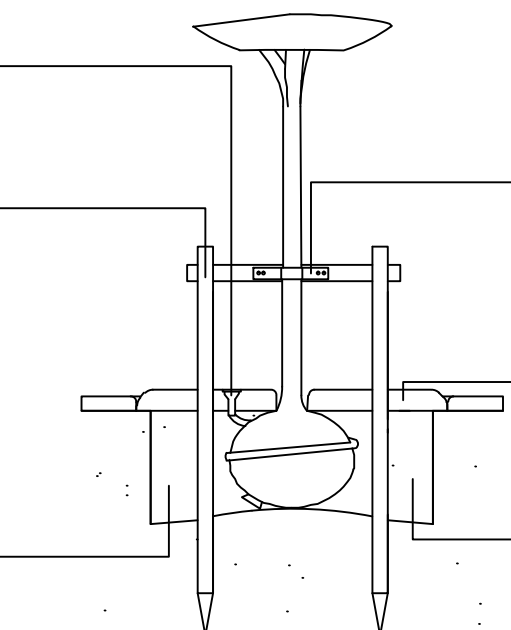

Wire cage to be left on, and folded back/cut away around stem, if rootballed.

Rubber belting and spacer block attached with galvanised nails as supplied from Green-Tech Industries or similar and approved with the height 1/3 stem height

Good quality, well rotted mulch to be applied to a minimum of 75mm depth, and no more than 150mm, leaving the stem base clear and mulch free

Tree pit to be no deeper than rootball, 600mm larger than rootball on all sides, and should be square with sides and base of pit to be forked over

All components as supplied from Green Leaf or similar and approved

SPECIFICATION

Forestry Commission Practice note 8.

All native species should be of local stock. Native trees and shrubs certified as British Native plant stock.

All planting stock should comply with the Horticultural Trade Association National Plant specification.

All planting preparation, handling, planting & maintenance should be in accordance with CPSE Code for Handling and Establishing plants.

All trees and shrubs to comply with BS 3936 Part 1 1992, planted to BS 4043:1989 and BS 4428:1989. All works generally, to comply with the written Soft Landscape Specification.

Topsoil incorporated into planting beds to be gently mounded towards the centre of each bed to allow for settlement. On completion of planting the whole area of the shrub bed shall be mulched with 75mm consolidated thickness of medium textured decorative grade natural pine bark having first been prepared in accordance with the specification.

Free standing hedges shall have a 3 strand galvanised wire and tanalised softwood timber post fence, to BS 1722-2:2000, erected along a line between the two rows of hedge plants.

All existing trees and hedges to be protected in accordance with BS5837:2012 for the duration of the construction period.

NOTE: DO NOT SCALE FROM DRAWING

Legend

- Existing vegetation to be retained
- Existing hedgerow to be trimmed back to 4m width and maintained as a native hedgerow
- Proposed tree planting within soft landscape. See detail on sheet
- Proposed tree planting within hard landscape. See detail on sheet
- Proposed specimen shrub planting
- Proposed climbing plants to be trained up adjacent wall/fence/pergola with galvanised wires and hook set 250mm apart with support canes removed prior to planting
- Proposed hedge planting to be planted in a double staggered row 300mm apart and at 500mm centres in each row and maintained at 0.5m height
- Proposed hedge planting to be planted in a double staggered row 300mm apart and at 500mm centres in each row and maintained at 1m height
- Proposed hedge planting to be planted in a double staggered row 500mm apart and at 500mm centres in each row and maintained at 1.8m height
- Proposed Shrub planting to receive 75mm bark mulch
- Proposed bulb planting
- Proposed grass areas to receive good quality amenity grass turves laid in line with good horticultural practices
- Existing grasslands to be retained any bare or damaged areas to be seeded with grassland mix A18 as supplied from 'Germinal Seeds' (Tel: 01522 868714)
- Area to be seeded with wildflower grassland mix WF9 as supplied from 'Germinal Seeds' (Tel: 01522 868714)
- Proposed wildflower grassland to be seeded with a combination of WF18 Butterfly and Honey Bee as supplied by 'Germinal Seeds'. Shaded areas to be seeded with WF68 wildflower seed mix by 'Germinal Seeds' (Tel: 01522 868714) or similar and approved.
- Cut lines
- Site Boundary

C	24.04.14	Layout change	AK
B	17.02.14	Layout change	AK
A	24.07.12	Ecologist comments	DKM
Rev	Date	Details	Drawn

ACD
Ecology
Arboriculture
Landscape Architecture

ACD Landscape Architects & ACD Ecology
Rodbourne Rail Business Centre, Grange Lane, Malmsbury,
Wilts, SN16 0ES
Tel: 01666 825646 Fax: 01666 824654

ACD Arboriculture
Tanners, Lower Street, Haslemere, Surrey,
GU27 2PE
Tel: 01483 425714 Fax: 01428 641090


ACD (Landscape Architects) Southampton
12 Southgate Street, Winchester, Hampshire, SO23 9EF
Tel: 01962 855604

www.acdlandscape.co.uk

Space to live
David Wilson Homes

scheme: Roundstone Lane
Angmering
client: Barratt David Wilson
drawing: Soft Landscape Proposals
date: July 2012
scale: 1:200@A1
drawing no: BSH 17576 12C
drawn: DKM checked: AW

Copyright of ACD Landscape Architects Ltd. All rights described in Chapter IV of the Copyright, Designs and Patents Act 1988 have been generally asserted. 2012. Copyright of this plan remains with ACD until all fees have been paid in full.

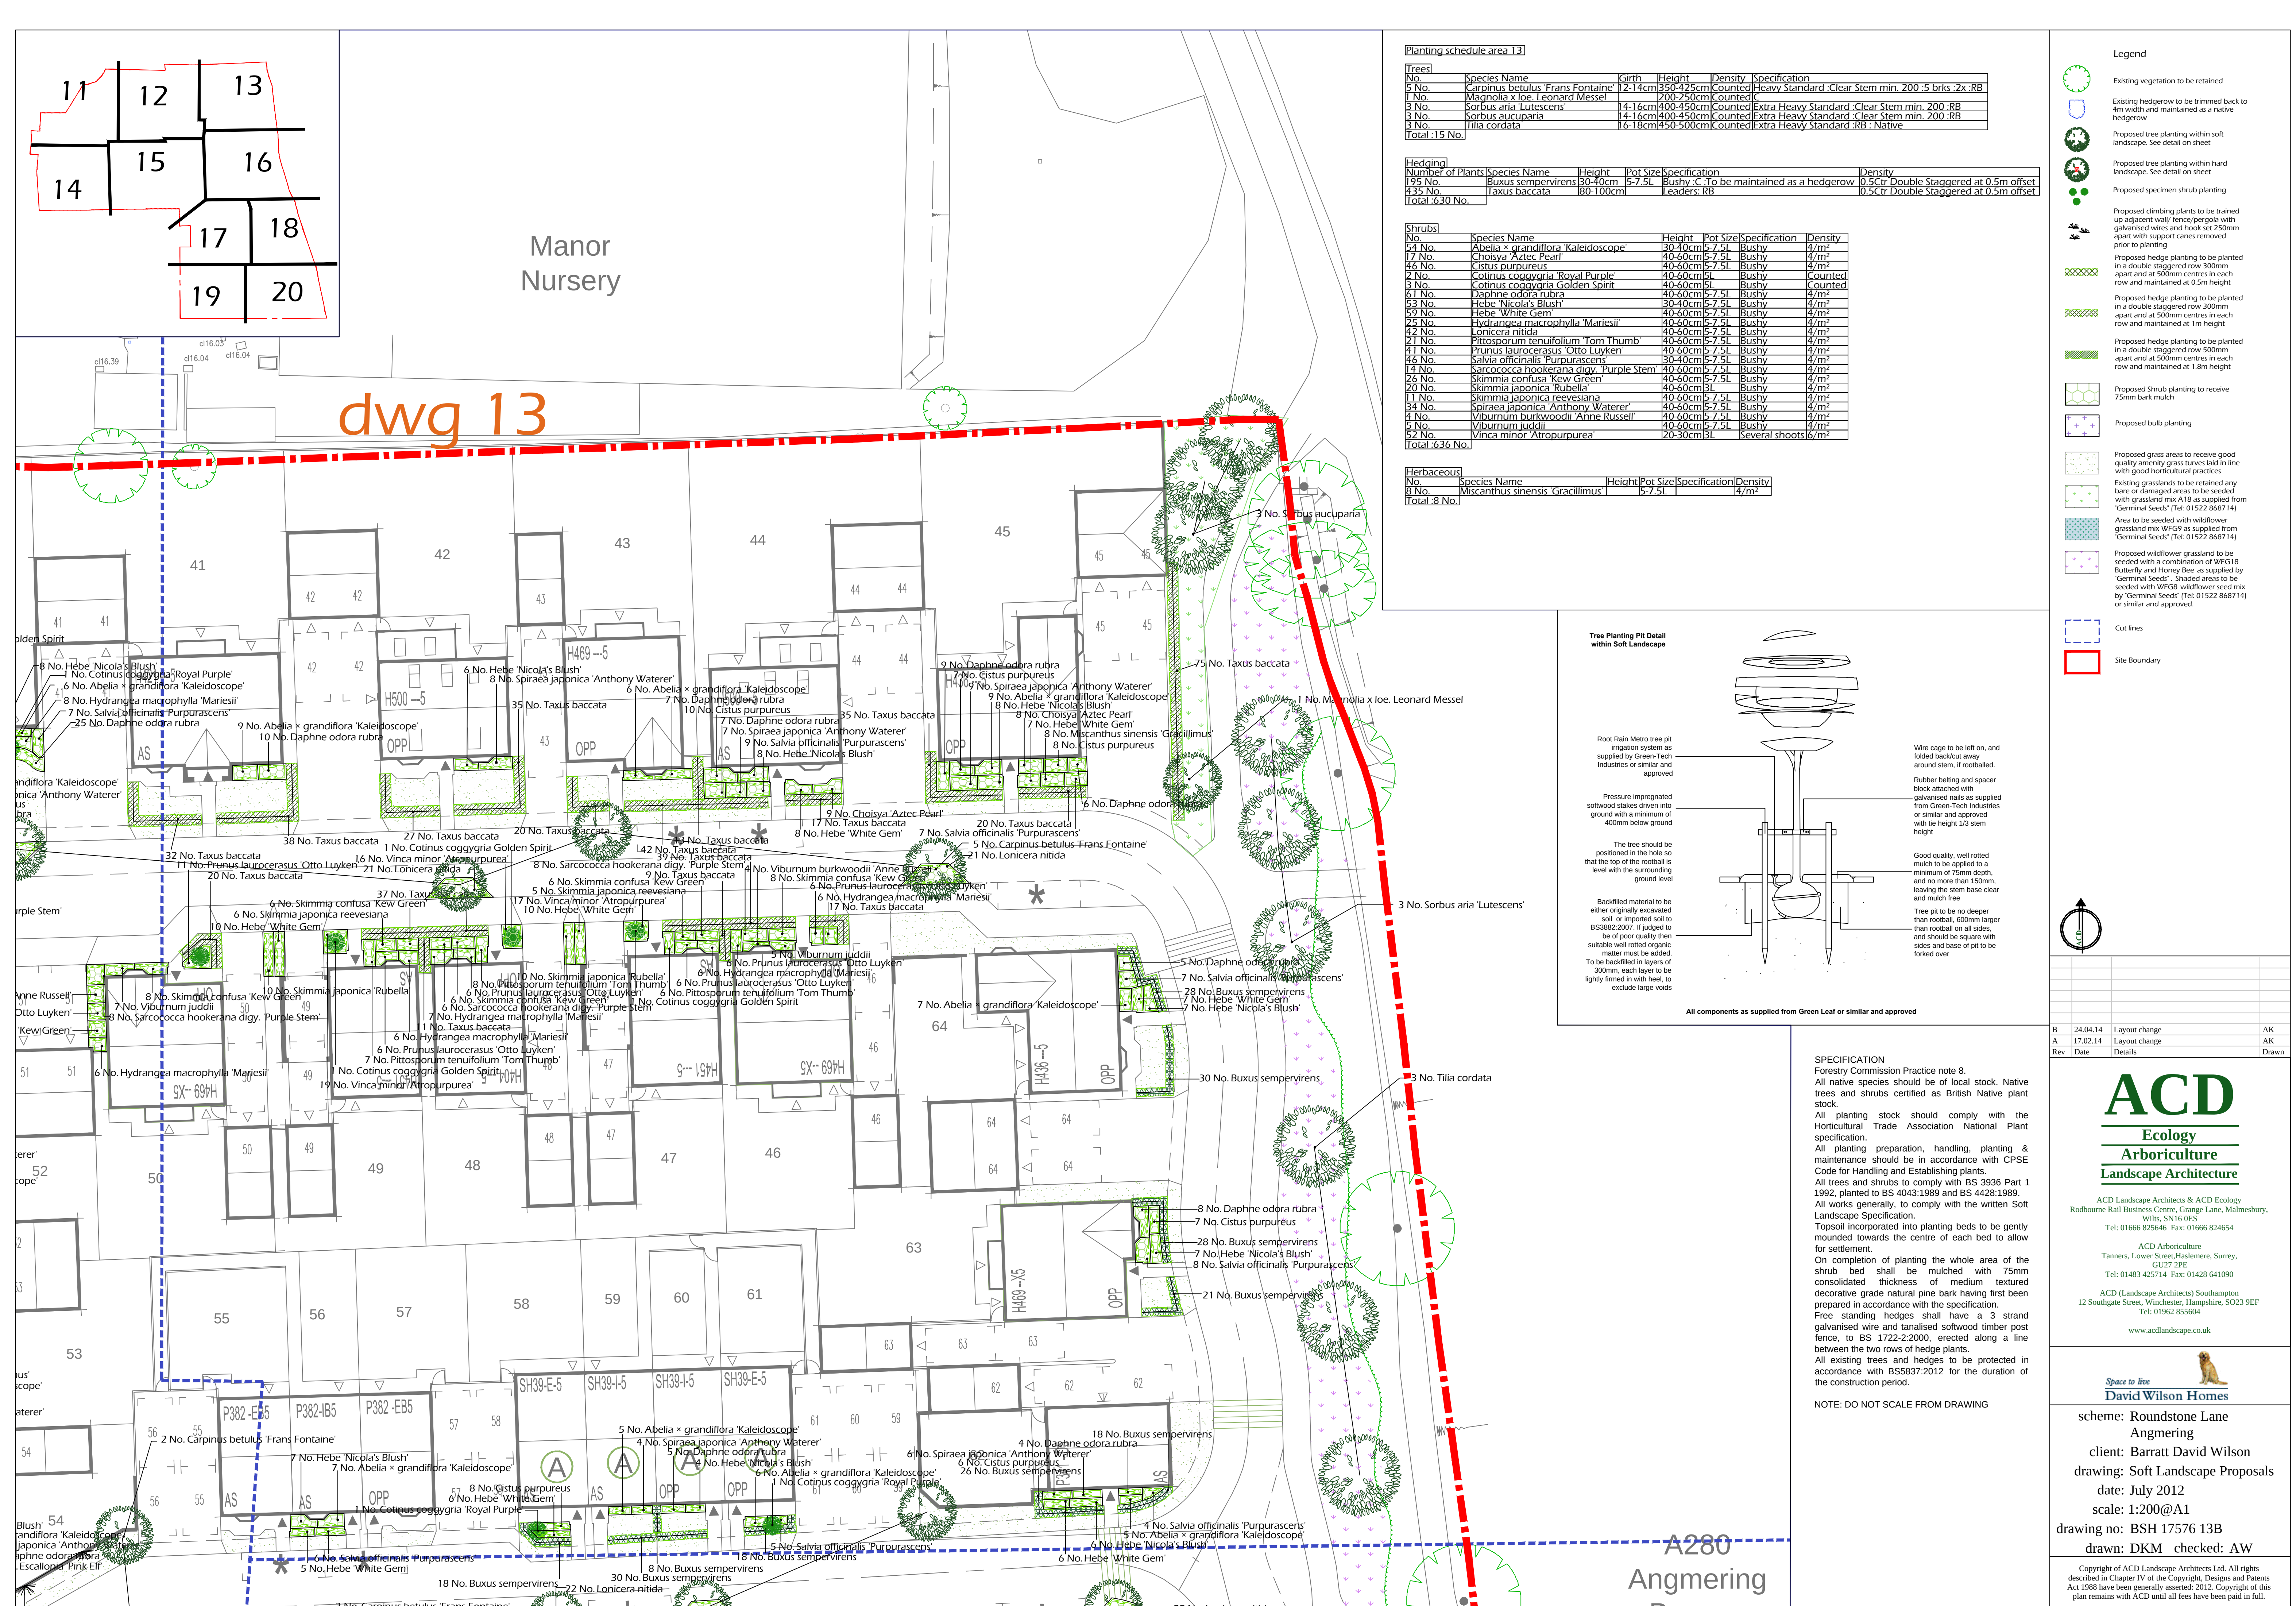

Legend

- Existing vegetation to be retained
- Existing hedgerow to be trimmed back to 4m width and maintained as a native hedgerow
- Proposed tree planting within soft landscape. See detail on sheet
- Proposed tree planting within hard landscape. See detail on sheet
- Proposed specimen shrub planting
- Proposed climbing plants to be trained up adjacent wall/ fence/pergola with galvanised wires and hook set 250mm apart with support canes removed prior to planting
- Proposed hedge planting to be planted in a double staggered row 300mm apart and at 500mm centres in each row and maintained at 0.5m height
- Proposed hedge planting to be planted in a double staggered row 300mm apart and at 500mm centres in each row and maintained at 1m height
- Proposed hedge planting to be planted in a double staggered row 500mm apart and at 500mm centres in each row and maintained at 1.8m height
- Proposed Shrub planting to receive 75mm bark mulch
- Proposed bulb planting
- Proposed grass areas to receive good quality amenity grass turves laid in line with good horticultural practices
- Existing grasslands to be retained any bare or damaged areas to be seeded with grassland mix A18 as supplied from 'Germinal Seeds' (Tel: 01522 868714)
- Area to be seeded with wildflower grassland mix WF69 as supplied from 'Germinal Seeds' (Tel: 01522 868714)
- Proposed wildflower grassland to be seeded with a combination of WF618 Butterfly and Honey Bee as supplied by 'Germinal Seeds'. Shaded areas to be seeded with WF68 wildflower seed mix by 'Germinal Seeds' (Tel: 01522 868714) or similar and approved.
- Cut lines
- Site Boundary

ACD Ecology Arboriculture Landscape Architecture

ACD Landscape Architects & ACD Ecology
Rodbourne Rail Business Centre, Grange Lane, Malmesbury, Wilts, SN16 0ES
Tel: 01666 825646 Fax: 01666 824654

ACD Arboriculture
Tanners, Lower Street, Haslemere, Surrey, GU27 2PE
Tel: 01483 425714 Fax: 01428 641090


ACD (Landscape Architects) Southampton
12 Southgate Street, Winchester, Hampshire, SO23 9EF
Tel: 01962 855604
www.acdlandscape.co.uk

David Wilson Homes

Space to live



scheme: Roundstone Lane Angmering
client: Barratt David Wilson
drawing: Soft Landscape Proposals
date: July 2012
scale: 1:200@A1
drawing no: BSH 17576 13B
drawn: DKM checked: AW

Copyright of ACD Landscape Architects Ltd. All rights described in Chapter IV of the Copyright, Designs and Patents Act 1988 have been generally asserted. 2012. Copyright of this plan remains with ACD until all fees have been paid in full.

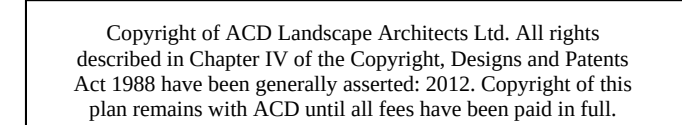

All components as supplied from Green Leaf or similar and approved

NOTE: DO NOT SCALE FROM DRAWING

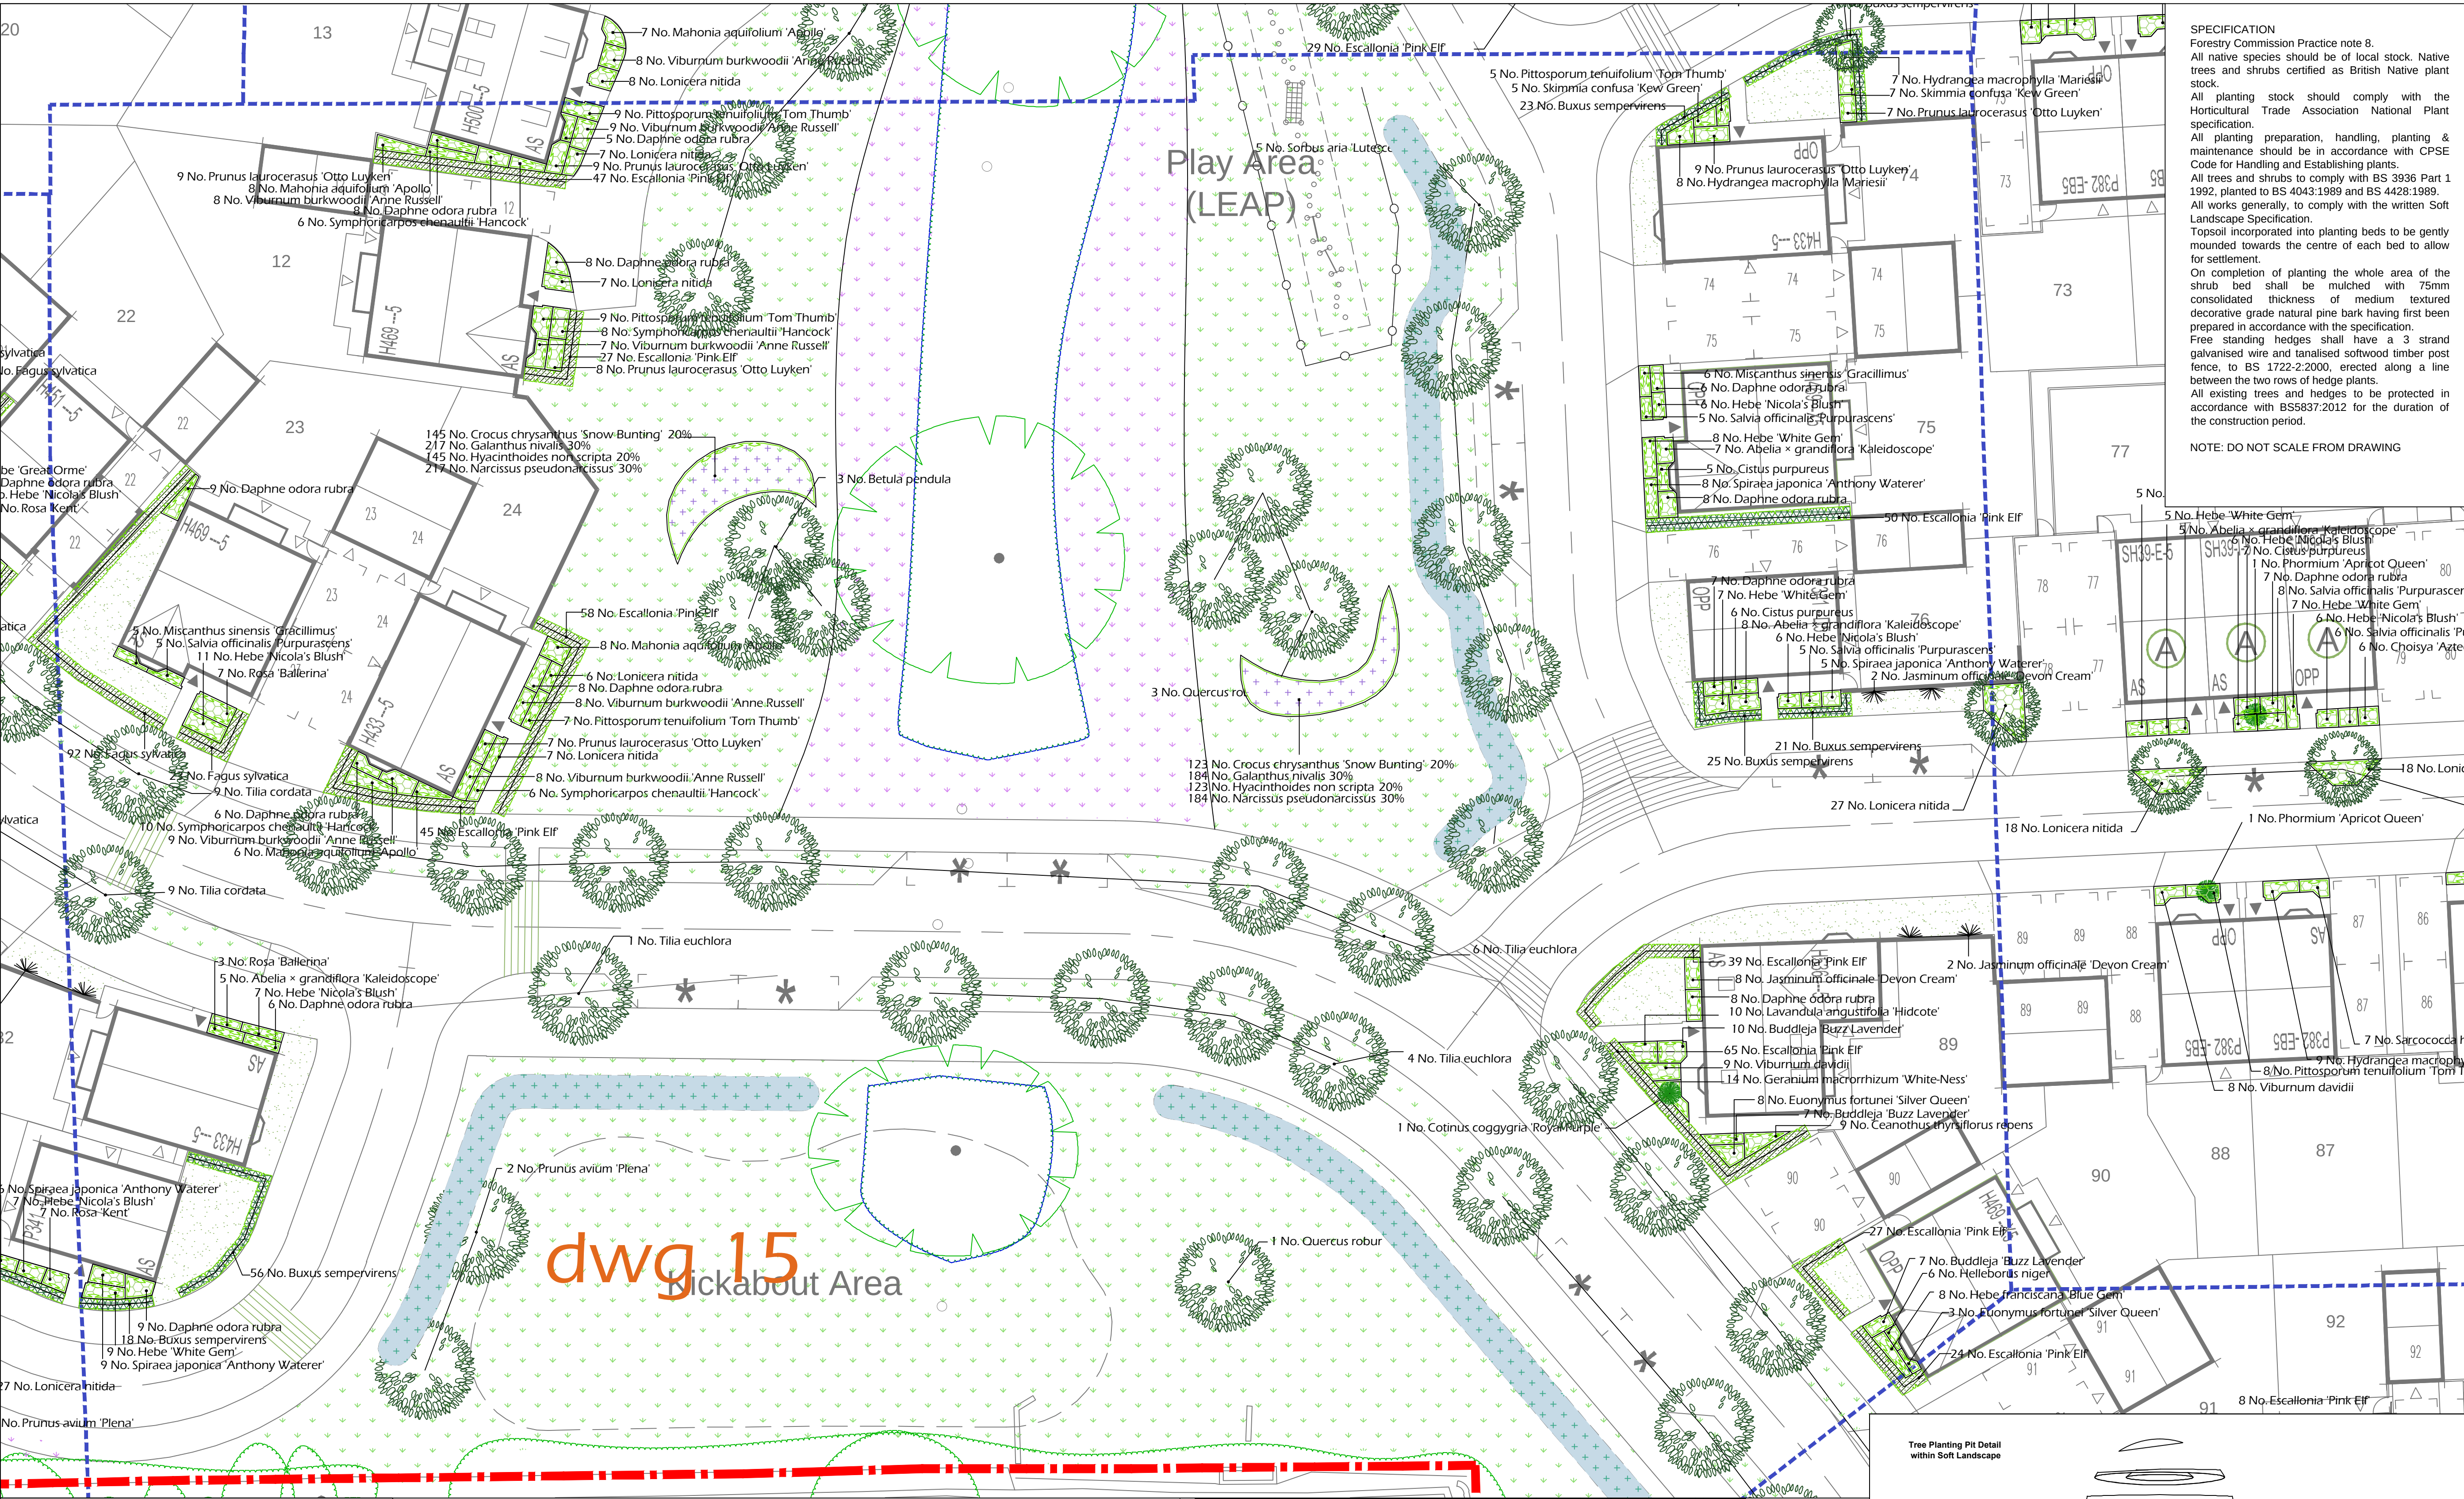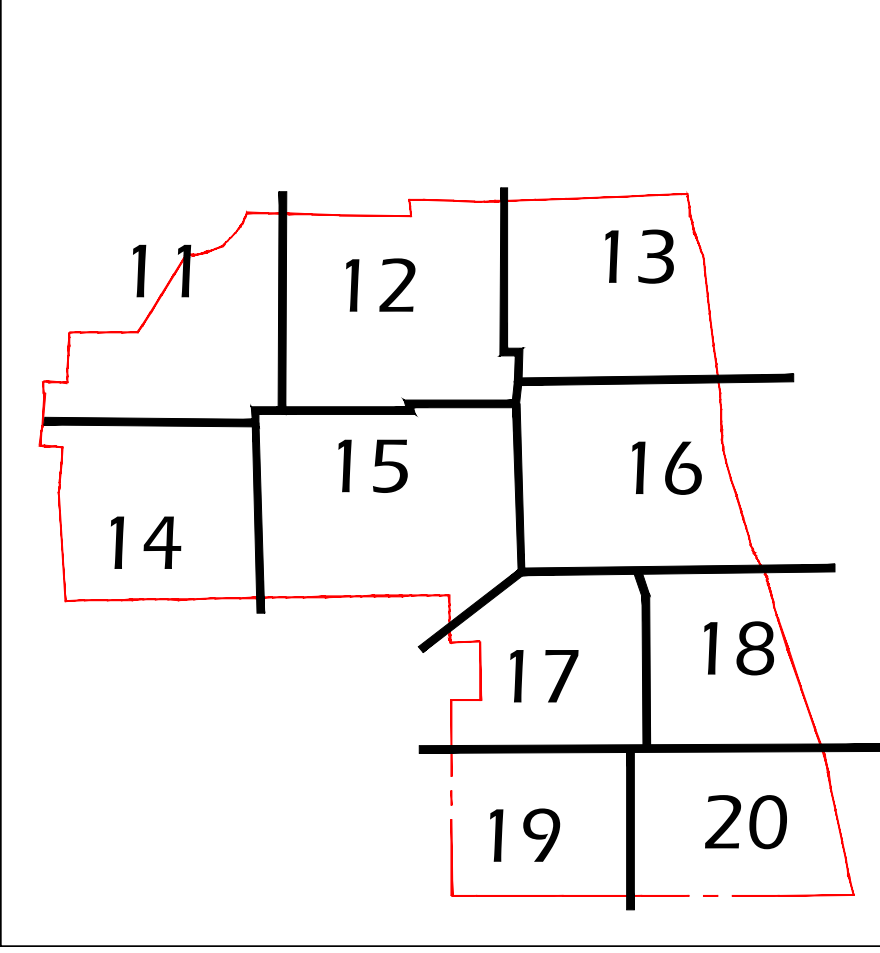


Planting schedule area 15					
Trees					
No.	Species Name	Girth	Height	Density	Specification
1 No.	Betula pendula	12-14cm	400-450cm	Counted	Extra Heavy Standard Clear Stem min. 200 C: Native
2 No.	Prunus avium 'Plena'	14-16cm	400-450cm	Counted	Extra Heavy Standard Clear Stem min. 200 RB
4 No.	Quercus robur	14-16cm	425-600cm	Counted	Extra Heavy Standard Clear Stem 175-200 3x RB: Native
5 No.	Sorbus aria 'Lutescens'	14-16cm	400-450cm	Counted	Extra Heavy Standard Clear Stem min. 200 RB
18 No.	Tilia cordata	16-18cm	450-500cm	Counted	Extra Heavy Standard RB: Native
11 No.	Tilia euchlora	16-18cm	450-500cm	Counted	Extra Heavy Standard RB
Total: 43 No.					
Hedging					
Number of Plants					
No.	Species Name	Height	Pot Size	Specification	Density
60 No.	Buxus sempervirens	30-40cm	5-7.5L	Bushy C: to be maintained as a hedgerow	0.5ctr Double Staggered at 0.5m offset
358 No.	Escallonia 'Pink Elf'	40-60cm	5-7.5L	Bushy 6/9 brks C:	0.5ctr Double Staggered at 0.5m offset
115 No.	Fagus sylvatica	80-100cm		Transplant Bushy RB	0.5ctr Double Staggered at 0.5m offset
Total: 542 No.					
Shrubs					
No.	Species Name	Height	Pot Size	Specification	Density
20 No.	Abelia x grandiflora 'Kaleidoscope'	40-60cm	3L	Bushy	4/m ²
24 No.	Buddleja Buzz Lavender	40-60cm	3L	Bushy	4/m ²
9 No.	Ceanothus thyrsiflorus repens	40-60cm	5-7.5L	Bushy	4/m ²
11 No.	Cistus purpureus	40-60cm	5-7.5L	Bushy	4/m ²
11 No.	Cotinus coggygria 'Royal Purple'	40-60cm	3L	Bushy	4/m ²
79 No.	Daphne odora rubra	40-60cm	5-7.5L	Bushy	4/m ²
11 No.	Euonymus fortunei 'Silver Queen'	30-40cm	3L	Bushy	4/m ²
30 No.	Hebe 'Nicola's Blush'	40-60cm	5-7.5L	Bushy	4/m ²
15 No.	Hebe 'White Gem'	40-60cm	5-7.5L	Bushy	4/m ²
8 No.	Hebe franciscana 'Blue Gem'	40-60cm	5-7.5L	Bushy	4/m ²
15 No.	Hydrangea macrophylla 'Mariesii'	40-60cm	5-7.5L	Bushy	4/m ²
10 No.	Lavandula angustifolia 'Hidcote'	40-60cm	5-7.5L	Bushy	4/m ²
54 No.	Lonicera nitida	40-60cm	5-7.5L	Bushy	4/m ²

22 No.	Mahonia aquifolium 'Apollo'	40-60cm	5-7.5L	Leader With Laterals	4/m ²
22 No.	Pinus tenuifolium 'Tom Thumb'	40-60cm	5-7.5L	Bushy	4/m ²
49 No.	Prunus laurocerasus 'Otto Luyken'	40-60cm	5-7.5L	Bushy	4/m ²
10 No.	Rosa 'Ballarina'		4L	Budded Bushy	4/m ²
15 No.	Salvia officinalis 'Purpurascens'	30-40cm	5-7.5L	Bushy	4/m ²
12 No.	Skimmia confusa 'Green Kew'	40-60cm	5-7.5L	Bushy	4/m ²
32 No.	Sinica japonica 'Anthony Waterer'	40-60cm	5-7.5L	Bushy	4/m ²
13 No.	Symphoricarpos chenaultii 'Hancock'	40-60cm	5-7.5L	Bushy	4/m ²
49 No.	Viburnum burkwoodii 'Anne Russell'	40-60cm	5-7.5L	Bushy	4/m ²
9 No.	Viburnum davidii	40-60cm	3L	Bushy	4/m ²
Total :517 No.					

Climbers					
No.	Species Name	Height	Pot Size	Specification	Density
4 No.	Jasminum officinale 'Devon Cream'	80-100cm	3L	Several Shoots Caned	Counted
8 No.	Jasminum officinale 'Devon Cream'	80-100cm	3L	Several Shoots Caned	4/m ²
Total :12 No.					

Herbaceous					
No.	Species Name	Height	Pot Size	Specification	Density
14 No.	Geranium macrorrhizum 'White-Ness'	2L	Full Pot		6/m ²
6 No.	Hebeborus niger	3L	Full Pot		6/m ²
11 No.	Miscanthus sinensis 'Gracillimus'	5-7.5L	Full Pot		4/m ²
Total :31 No.					

Bulbs					
No.	Species Name	Specification	Density		
268 No.	Crocus chrysanthus 'Snow Bunting'	topsize	25/m ²		
401 No.	Galanthus nivalis	topsize	25/m ²		
268 No.	Hyacinthoides non scripta	9+ topsize	25/m ²		
401 No.	Narcissus pseudonarcissus	topsize	25/m ²		
Total :1338 No.					

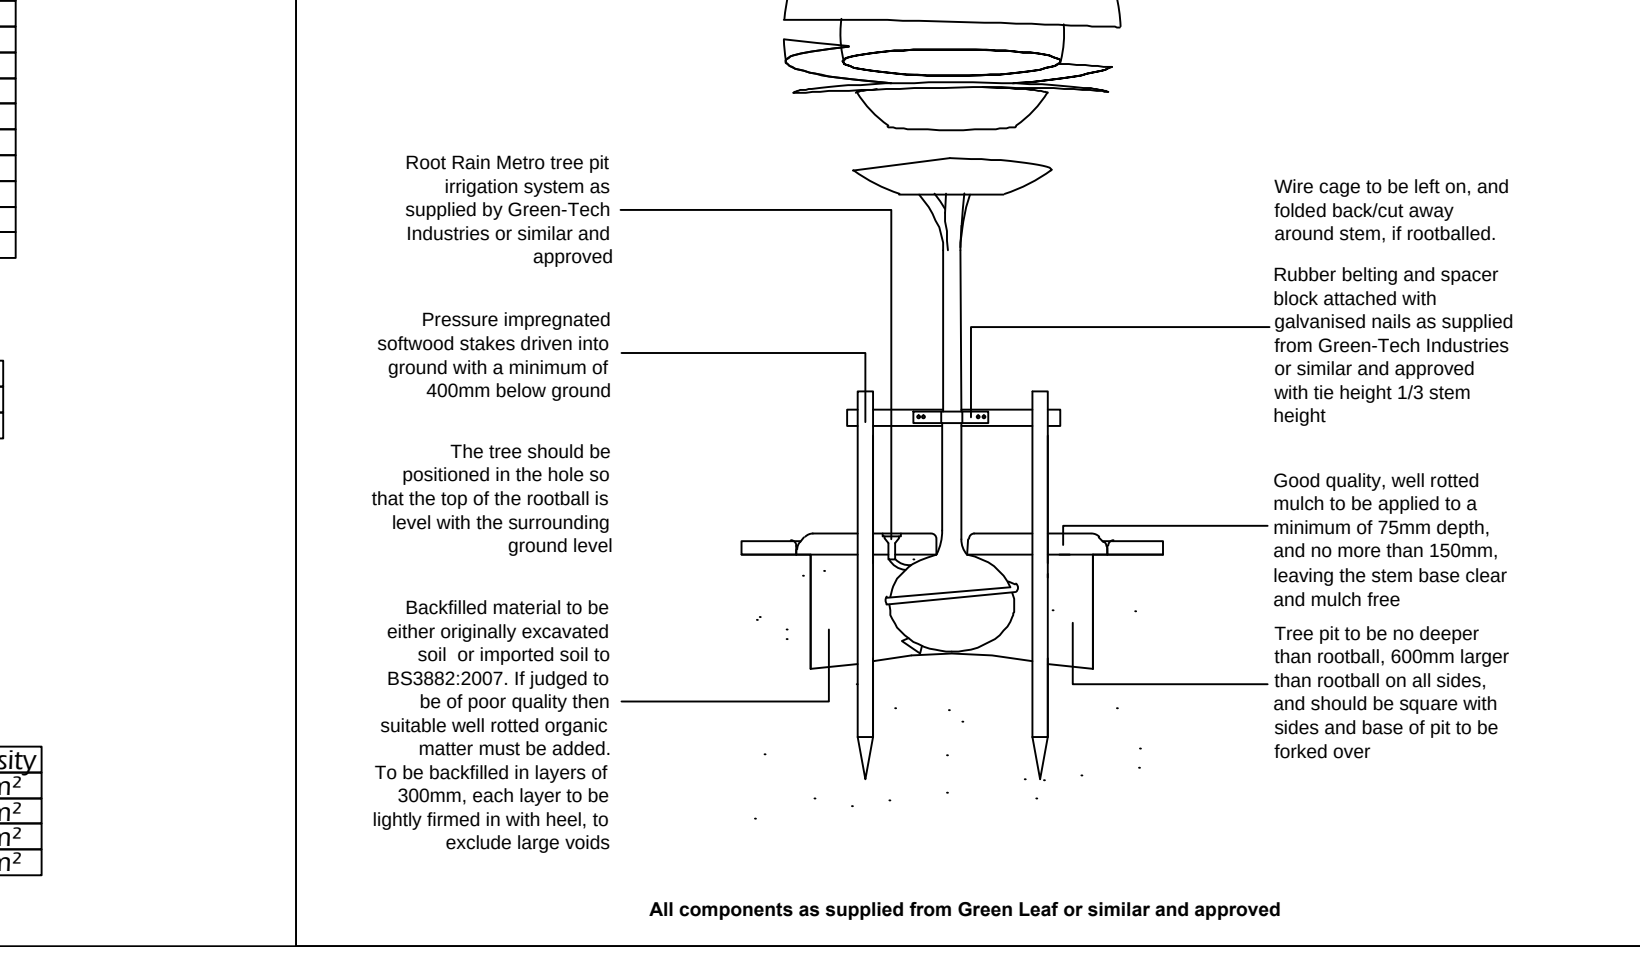

- Legend
- Existing vegetation to be retained
 - Existing hedgerow to be trimmed back to 4m width and maintained as a native hedgerow
 - Proposed tree planting within soft landscape. See detail on sheet
 - Proposed tree planting within hard landscape. See detail on sheet
 - Proposed specimen shrub planting
 - Proposed climbing plants to be trained up adjacent wall/fence/pergola with galvanised wires and hook set 250mm apart with support canes removed prior to planting
 - Proposed hedge planting to be planted in a double staggered row 300mm apart and at 500mm centres in each row and maintained at 0.5m height
 - Proposed hedge planting to be planted in a double staggered row 300mm apart and at 500mm centres in each row and maintained at 1m height
 - Proposed hedge planting to be planted in a double staggered row 500mm apart and at 500mm centres in each row and maintained at 1.8m height
 - Proposed Shrub planting to receive 75mm bark mulch
 - Proposed bulb planting
 - Proposed grass areas to receive good quality amenity grass turves laid in line with good horticultural practices
 - Existing grasslands to be retained any bare or damaged areas to be seeded with grassland mix A18 as supplied from 'Germinal Seeds' (Tel: 01522 868714)
 - Area to be seeded with wildflower grassland mix WF9 as supplied from 'Germinal Seeds' (Tel: 01522 868714)
 - Proposed wildflower grassland to be seeded with a combination of WF18 Butterfly and Honey Bee as supplied by 'Germinal Seeds'. Shaded areas to be seeded with WF68 wildflower seed mix by 'Germinal Seeds' (Tel: 01522 868714) or similar and approved.
 - Cut lines
 - Site Boundary

Rev	Date	Details	Drawn
C	24.04.14	Layout change	AK
B	17.02.14	Layout change	AK
A	24.07.12	Ecologist comments	DKM

ACD
Ecology
Arboriculture
Landscape Architecture

ACD Landscape Architects & ACD Ecology
Rodbourne Rail Business Centre, Grange Lane, Malmesbury,
Wiltshire, SN16 0ES
Tel: 01666 825646 Fax: 01666 824654


ACD Arboriculture
Tanners, Lower Street, Haslemere, Surrey,
GU27 2PE
Tel: 01483 425714 Fax: 01428 641090


ACD (Landscape Architects) Southampton
12 Southgate Street, Winchester, Hampshire, SO23 9EF
Tel: 01962 855604
www.acdlandscape.co.uk

Space to live
David Wilson Homes

scheme: Roundstone Lane
Angmering
client: Barratt David Wilson
drawing: Soft Landscape Proposals
date: July 2012
scale: 1:200@A1
drawing no: BSH 17576 15C
drawn: DKM checked: AW

Copyright of ACD Landscape Architects Ltd. All rights reserved in Chapter IV of the Copyright, Designs and Patents Act 1988 have been generally asserted. 2012. Copyright of this plan remains with ACD until all fees have been paid in full.

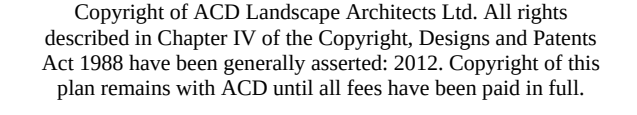

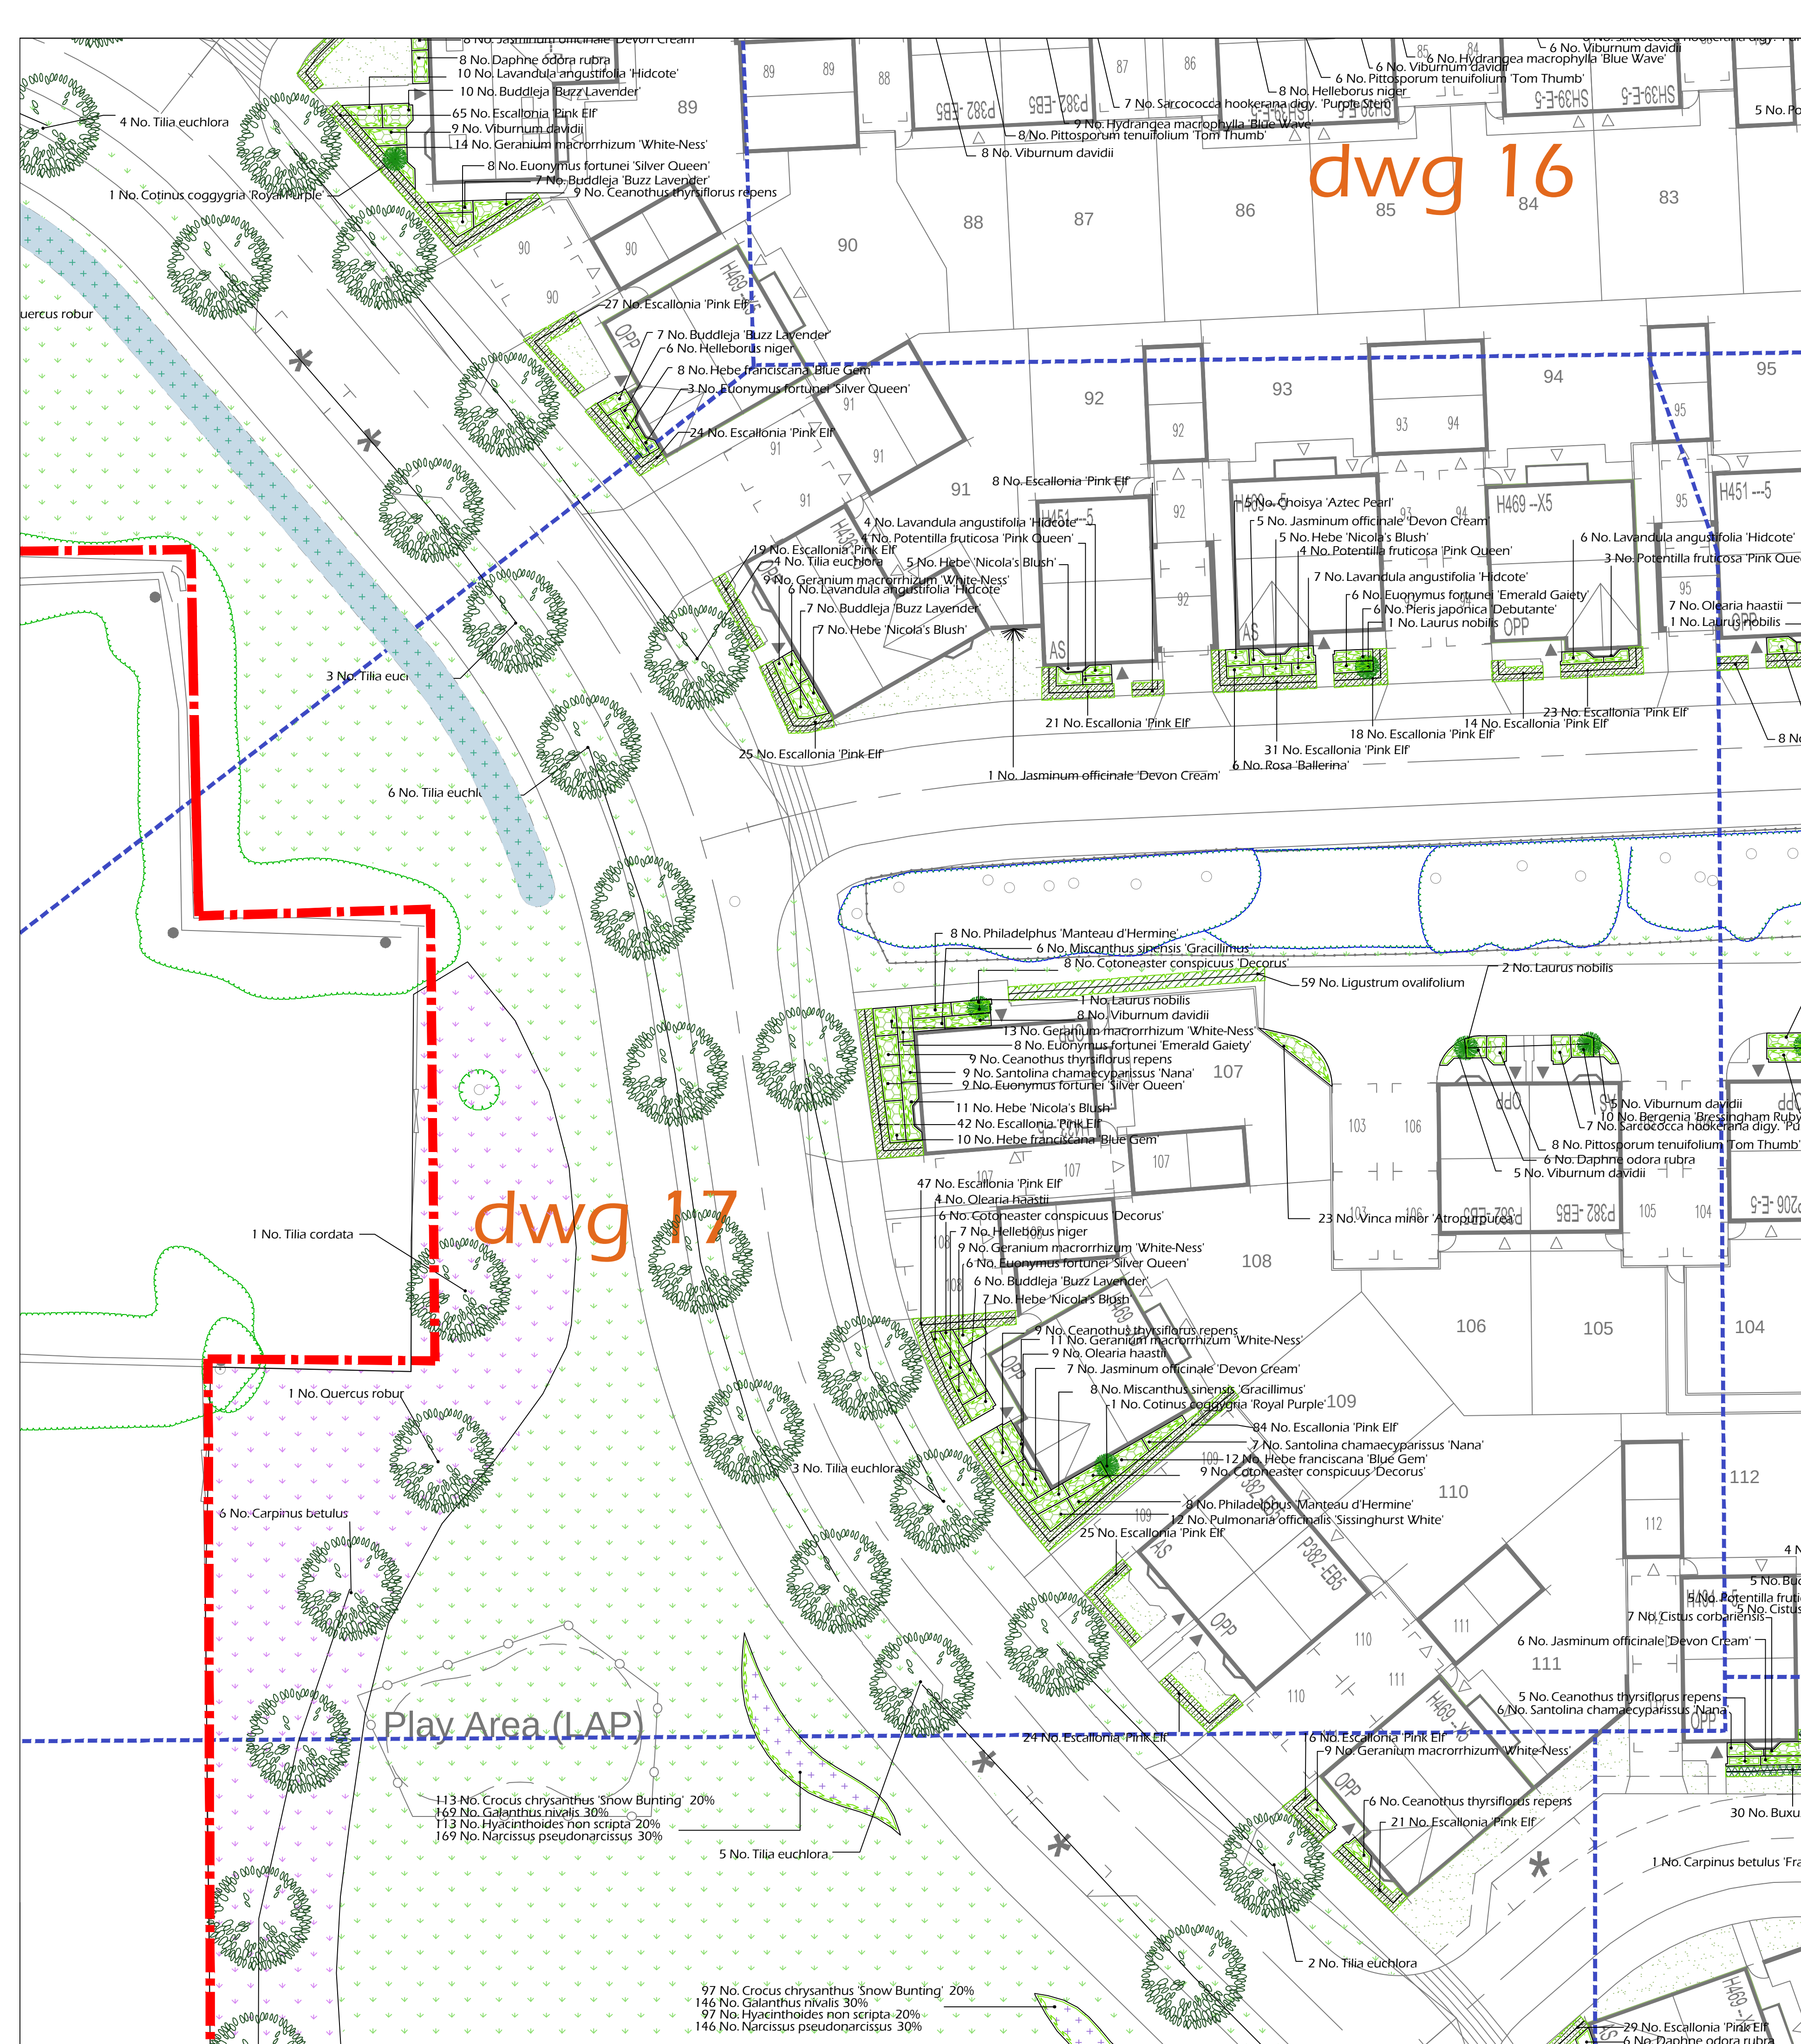

Planting schedule area 17

Trees					
No.	Species Name	Girth	Height	Density	Specification
6 No.	Carpinus betulus	2-14cm	350-425cm	Counted	Extra Heavy Standard :Clear Stem min. 200-5 brks :2x :RB
1 No.	Quercus robur	14-16cm	425-600cm	Counted	Extra Heavy Standard :Clear Stem 175-200 :3x :RB :Native
1 No.	Tilia cordata	16-18cm	450-500cm	Counted	Extra Heavy Standard :RB : Native
16 No.	Tilia euchlora	16-18cm	450-500cm	Counted	Extra Heavy Standard :RB
Total :24 No.					


Hedging					
Number of Plants	Species Name	Height	Pot Size	Specification	Density
205 No.	Santolina Pink Elf	40-60cm	5-7.5L	Bushy 6/9 brks	0.5ctr Double Staggered at 0.5m offset
59 No.	Ligustrum ovalifolium	80-100cm	3L	Bushy	0.5ctr Double Staggered at 0.5m offset
Total :464 No.					

Shrubs					
No.	Species Name	Height	Pot Size	Specification	Density
13 No.	Buddleja Buzz Lavender	40-60cm	3L	Branched	4/m²
18 No.	Ceanothus thyrsiflorus repens	30-40cm	5-7.5L	Bushy	4/m²
5 No.	Choisya 'Aztec Pearl'	40-60cm	5-7.5L	Bushy	4/m²
1 No.	Cotinus coggygria 'Royal Purple'	40-60cm	5L	Bushy	Counted
23 No.	Cotoneaster conspicuus 'Decorus'	40-60cm	3L	Bushy	4/m²
6 No.	Daphne odora rubra	40-60cm	5-7.5L	Bushy	4/m²
14 No.	Euonymus fortunei 'Emerald Gaiety'	30-40cm	3L	Bushy	4/m²
15 No.	Euonymus fortunei 'Silver Queen'	30-40cm	3L	Bushy	4/m²
35 No.	Hebe 'Nicola's Blush'	30-40cm	5-7.5L	Bushy	4/m²
22 No.	Hebe franciscana 'Blue Gem'	40-60cm	3L	Bushy	4/m²
4 No.	Laurus nobilis	80-100cm	10L	Pyramid	Counted
23 No.	Lavandula angustifolia 'Hidcote'	30-40cm	5-7.5L	Bushy	4/m²
13 No.	Oleandra haastii	40-60cm	5-7.5L	Bushy	4/m²
6 No.	Philadelphus 'Manteau d'Hermine'	30-40cm	3L	Bushy	4/m²
8 No.	Pittosporum tenuifolium 'Tom Thumb'	40-60cm	5-7.5L	Bushy	4/m²
11 No.	Potentilla fruticosa 'Pink Queen'	30-40cm	5-7.5L	Bushy	4/m²
16 No.	Rosa 'Ballerina'	30-40cm	3L	Bushy	4/m²
16 No.	Santolina chamaecyparissus 'Nana'	30-40cm	3L	Bushy	4/m²
7 No.	Sarcococca hookerana digy. 'Purple Stem'	40-60cm	5-7.5L	Bushy	4/m²
18 No.	Viburnum davidii	40-60cm	3L	Bushy	4/m²
23 No.	Vinca minor 'Atropurpurea'	20-30cm	3L	Several shoots	6/m²
Total :303 No.					

Climbers					
No.	Species Name	Height	Pot Size	Specification	Density
12 No.	Jasminum officinale 'Devon Cream'	80-100cm	3L	Several Shoots :Caned	Counted
1 No.	Jasminum officinale 'Devon Cream'	80-100cm	3L	Several Shoots :Caned	Counted
Total :13 No.					

Herbaceous					
No.	Species Name	Height	Pot Size	Specification	Density
10 No.	Bergenia 'Bressingham Ruby'	2L	Full Pot	6/m²	
42 No.	Geranium macrorrhizum 'White-Ness'	2L	Full Pot	6/m²	
7 No.	Helleborus niger	3L	Full Pot	6/m²	
14 No.	Miscanthus sinensis 'Gracillimus'	5-7.5L	Full Pot	4/m²	
12 No.	Pulmonaria officinalis 'Sissinghurst White'	2L	Full Pot	6/m²	
Total :85 No.					


Tree Planting Pit Detail within Soft Landscape

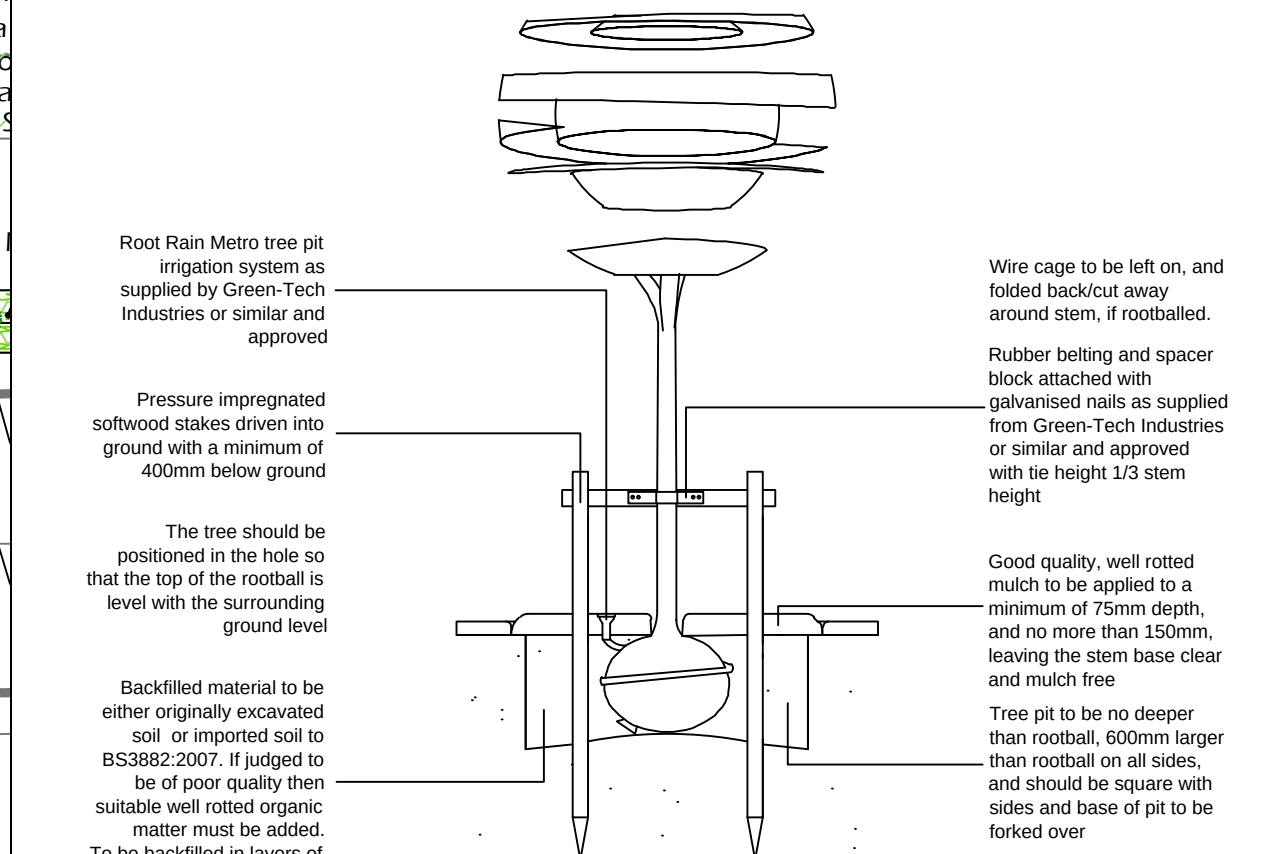

All components as supplied from Green Leaf or similar and approved

SPECIFICATION
Forestry Commission Practice note 8.
All native species should be of local stock. Native trees and shrubs certified as British Native plant stock.
All planting stock should comply with the Horticultural Trade Association National Plant specification.
All planting preparation, handling, planting & maintenance should be in accordance with CPSE Code for Handling and Establishing plants.
All trees and shrubs to comply with BS 3936 Part 1 1992, planted to BS 4043:1989 and BS 4428:1989.
All works generally, to comply with the written Soft Landscape Specification.
Topsoil incorporated into planting beds to be gently mounded towards the centre of each bed to allow for settlement.
On completion of planting the whole area of the shrub bed shall be mulched with 75mm consolidated thickness of medium textured decorative grade natural pine bark having first been prepared in accordance with the specification.
Free standing hedges shall have a 3 strand galvanised wire and tanalised softwood timber post fence, to BS 1722-2:2000, erected along a line between the two rows of hedge plants.
All existing trees and hedges to be protected in accordance with BS5837:2012 for the duration of the construction period.

NOTE: DO NOT SCALE FROM DRAWING

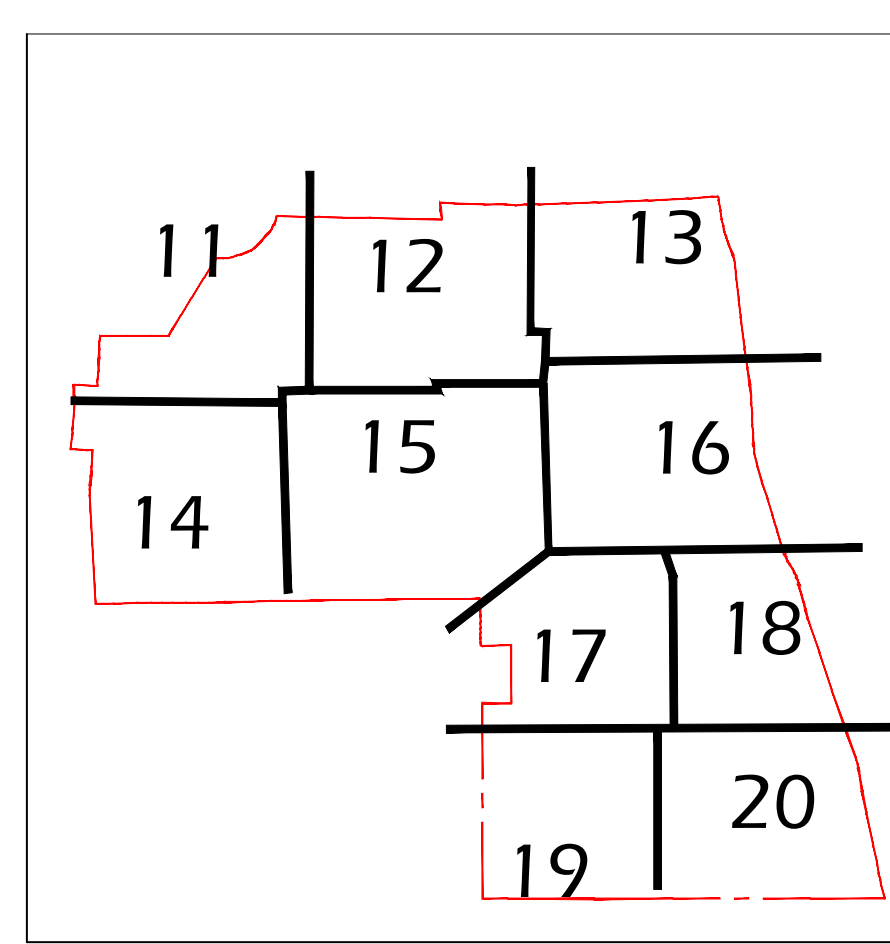

Legend

- Existing vegetation to be retained
- Existing hedgerow to be trimmed back to 4m width and maintained as a native hedgerow
- Proposed tree planting within soft landscape: See detail on sheet
- Proposed tree planting within hard landscape: See detail on sheet
- Proposed specimen shrub planting
- Proposed climbing plants to be trained up adjacent wall/fence/pergola with galvanised wires and hook set 250mm apart with support canes removed prior to planting
- Proposed hedge planting to be planted in a double staggered row 300mm apart and at 500mm centres in each row and maintained at 0.5m height
- Proposed hedge planting to be planted in a double staggered row 300mm apart and at 500mm centres in each row and maintained at 1m height
- Proposed hedge planting to be planted in a double staggered row 500mm apart and at 500mm centres in each row and maintained at 1.8m height
- Proposed Shrub planting to receive 75mm bark mulch
- Proposed bulb planting
- Proposed grass areas to receive good quality amenity grass turves laid in line with good horticultural practices
- Existing grasslands to be retained any bare or damaged areas to be seeded with grassland mix A18 as supplied from 'Germinal Seeds' (Tel: 01522 868714)
- Area to be seeded with wildflower grassland mix WF69 as supplied from 'Germinal Seeds' (Tel: 01522 868714)
- Proposed wildflower grassland to be seeded with a combination of WF618 Butterfly and Honey Bee as supplied by 'Germinal Seeds'. Shaded areas to be seeded with WF68 wildflower seed mix by 'Germinal Seeds' (Tel: 01522 868714) or similar and approved.
- Cut lines
- Site Boundary

C	24.04.14	Layout change	AK
B	17.02.14	Layout change	AK
A	24.07.12	Ecologist comments	DKM
Rev	Date	Details	Drawn

ACD

Ecology Arboriculture Landscape Architecture

ACD Landscape Architects & ACD Ecology
Rodbourne Rail Business Centre, Grange Lane, Malmesbury,
Wiltshire, SN16 0ES
Tel: 01666 825646 Fax: 01666 824654

ACD Arboriculture
Tanners, Lower Street, Haslemere, Surrey,
GU27 2PE
Tel: 01483 425714 Fax: 01428 641090

ACD (Landscape Architects) Southampton
12 Southgate Street, Winchester, Hampshire, SO23 9EF
Tel: 01962 855604
www.acdlandscape.co.uk

Space to live
David Wilson Homes

scheme: Roundstone Lane
Angmering
client: Barratt David Wilson
drawing: Soft Landscape Proposals
date: July 2012
scale: 1:200@A1
drawing no: BSH 17576 17C
drawn: DKM checked: AW

Copyright of ACD Landscape Architects Ltd. All rights reserved in Chapter IV of the Copyright, Designs and Patents Act 1988 have been generally asserted. 2012. Copyright of this plan remains with ACD until all fees have been paid in full.

dwg 16

dwg 1

Planting schedule area 18

No.	Species Name	Girth	Height	Density	Specification
5 No.	Crataegus prunifolia	2-14cm	350-425cm	Counted	Heavy Standard Native RB Clear Stem 175-200
4 No.	Sorbus aucuparia	14-16cm	400-450cm	Counted	Extra Heavy Standard Clear Stem min. 200 RB
4 No.	Tilia cordata	16-18cm	450-500cm	Counted	Extra Heavy Standard RB Native
Total : 13 No.					

Hedging

Number of Plants	Species Name	Height	Pot Size	Specification	Density
93 No.	Buxus sempervirens	30-40cm	6-7.5L	Bushy C To be maintained as a hedgerow	0.5ctr Double Staggered at 0.5m offset
29 No.	Escallonia Pink Elf	60-60cm	6-7.5L	Bushy C To be maintained as a hedgerow	0.5ctr Double Staggered at 0.5m offset
62 No.	Ligustrum ovalifolium	80-100cm	OL	Bushy	0.5ctr Double Staggered at 0.5m offset
Total : 185 No.					

Shrubs

No.	Species Name	Height	Pot Size	Specification	Density
16 No.	Buddleja Buzz Lavender	40-60cm	3L	Branched	4/m²
13 No.	Choisya Aztec Pearl	40-60cm	6-7.5L	Bushy	4/m²
34 No.	Daphne odora rubra	40-60cm	6-7.5L	Bushy	4/m²
18 No.	Euonymus fortunei Emerald Gaiety	30-40cm	3L	Bushy	4/m²
30 No.	Hebe Great Orme	40-60cm	6-7.5L	Bushy	4/m²
4 No.	Hebe Nicola's Blush	30-40cm	6-7.5L	Bushy	4/m²
49 No.	Hydrangea macrophylla Blue Wave	40-60cm	6-7.5L	Bushy	4/m²
3 No.	Laurus nobilis	80-100cm	OL	Pyramid	Counted
8 No.	Lavandula angustifolia Hidcote	30-40cm	6-7.5L	Bushy	4/m²
13 No.	Olearia haastii	40-60cm	6-7.5L	Bushy	4/m²
9 No.	Philadelphus Manteau d'Hermine	30-40cm	3L	Bushy	4/m²
1 No.	Phormium Apricot Queen	40-60cm	6L	Bushy	Counted
24 No.	Pittosporum tenuifolium Tom Thumb	40-60cm	6-7.5L	Bushy	4/m²
23 No.	Potentilla fruticosa Pink Queen	30-40cm	6-7.5L	Bushy	4/m²
19 No.	Potentilla fruticosa Sophie's Blush	40-60cm	6-7.5L	Bushy	4/m²
7 No.	Rosa Ballerina	30-40cm	3L	Bushy	4/m²
11 No.	Santolina chamaecyparissus Nana	30-40cm	3L	Bushy	4/m²
33 No.	Sarcococca hookerana digy. Purple Stem	40-60cm	6-7.5L	Bushy	4/m²
25 No.	Viburnum davidii	40-60cm	3L	Bushy	4/m²
Total : 340 No.					


Climbers

No.	Species Name	Height	Pot Size	Specification	Density
12 No.	Jasminum officinale Devon Cream	80-100cm	3L	Several Shoots Caned	4/m²
2 No.	Jasminum officinale Devon Cream	80-100cm	3L	Several Shoots Caned	Counted
Total : 14 No.					

Bulbs

No.	Species Name	Specification	Density
65 No.	Crocus chrysanthus Snow Bunting	topsize	25/m²
97 No.	Galanthus nivalis	topsize ; to be in the green when planted	25/m²
65 No.	Hyacinthoides non scripta	9+ topsize	25/m²
97 No.	Narcissus pseudonarcissus	topsize	25/m²
Total : 324 No.			

Tree Planting Pit Detail within Soft Landscape

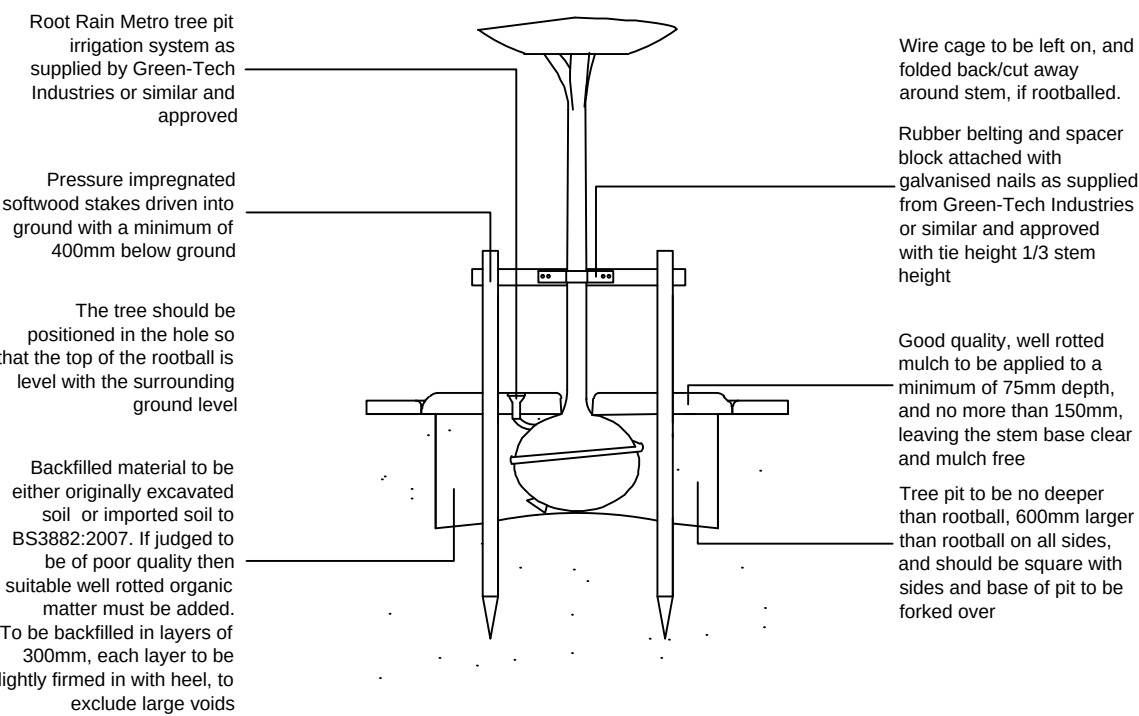

All components as supplied from Green Leaf or similar and approved

SPECIFICATION

Forestry Commission Practice note 8.
All native species should be of local stock. Native trees and shrubs certified as British Native plant stock.
All planting stock should comply with the Horticultural Trade Association National Plant specification.
All planting preparation, handling, planting & maintenance should be in accordance with CPSE Code for Handling and Establishing plants.
All trees and shrubs to comply with BS 3936 Part 1 1992, planted to BS 4043:1989 and BS 4428:1989.
All works generally, to comply with the written Soft Landscape Specification.
Topsoil incorporated into planting beds to be gently mounded towards the centre of each bed to allow for settlement.
On completion of planting the whole area of the shrub bed shall be mulched with 75mm consolidated thickness of medium textured decorative grade natural pine bark having first been prepared in accordance with the specification.
Free standing hedges shall have a 3 strand galvanised wire and tanalised softwood timber post fence, to BS 1722-2:2000, erected along a line between the two rows of hedge plants.
All existing trees and hedges to be protected in accordance with BS5837:2012 for the duration of the construction period.

NOTE: DO NOT SCALE FROM DRAWING

Legend

- Existing vegetation to be retained
- Existing hedgerow to be trimmed back to 4m width and maintained as a native hedgerow
- Proposed tree planting within soft landscape: See detail on sheet
- Proposed tree planting within hard landscape: See detail on sheet
- Proposed specimen shrub planting
- Proposed climbing plants to be trained up adjacent wall/ fence/pergola with galvanised wires and hook set 250mm apart with support canes removed prior to planting
- Proposed hedge planting to be planted in a double staggered row 300mm apart and at 500mm centres in each row and maintained at 0.5m height
- Proposed hedge planting to be planted in a double staggered row 300mm apart and at 500mm centres in each row and maintained at 1m height
- Proposed hedge planting to be planted in a double staggered row 500mm apart and at 500mm centres in each row and maintained at 1.8m height
- Proposed Shrub planting to receive 75mm bark mulch
- Proposed bulb planting
- Proposed grass areas to receive good quality amenity grass turves laid in line with good horticultural practices
- Existing grasslands to be retained any bare or damaged areas to be seeded with grassland mix A18 as supplied from 'Germinal Seeds' (Tel 01522 868714)
- Area to be seeded with wildflower grassland mix WF9 as supplied from 'Germinal Seeds' (Tel 01522 868714)
- Proposed wildflower grassland to be seeded with a combination of WF18 Butterfly and Honey Bee as supplied by 'Germinal Seeds'. Shaded areas to be seeded with WF68 wildflower seed mix by 'Germinal Seeds' (Tel 01522 868714) or similar and approved.
- Cut lines
- Site Boundary



C	24.04.14	Layout change	AK
B	17.02.14	Layout change	AK
A	24.07.12	Ecologist comments	DKM
Rev	Date	Details	Drawn

ACD
Ecology
Arboriculture
Landscape Architecture

ACD Landscape Architects & ACD Ecology
Rodbourne Rail Business Centre, Grange Lane, Malmesbury,
Wiltshire, SN16 0ES
Tel: 01666 825646 Fax: 01666 824654


ACD Arboriculture
Tanners, Lower Street, Haslemere, Surrey,
GU27 2PE
Tel: 01483 425714 Fax: 01428 641090

ACD (Landscape Architects) Southampton
12 Southgate Street, Winchester, Hampshire, SO23 9EF
Tel: 01962 855604
www.acdlandscape.co.uk

Space to live
David Wilson Homes

scheme: Roundstone Lane
Angmering
client: Barratt David Wilson
drawing: Soft Landscape Proposals
date: July 2012
scale: 1:200@A1
drawing no: BSH 17576 18C
drawn: DKM checked: AW

Copyright of ACD Landscape Architects Ltd. All rights reserved in Chapter IV of the Copyright, Designs and Patents Act 1988 have been generally asserted. 2012. Copyright of this plan remains with ACD until all fees have been paid in full.

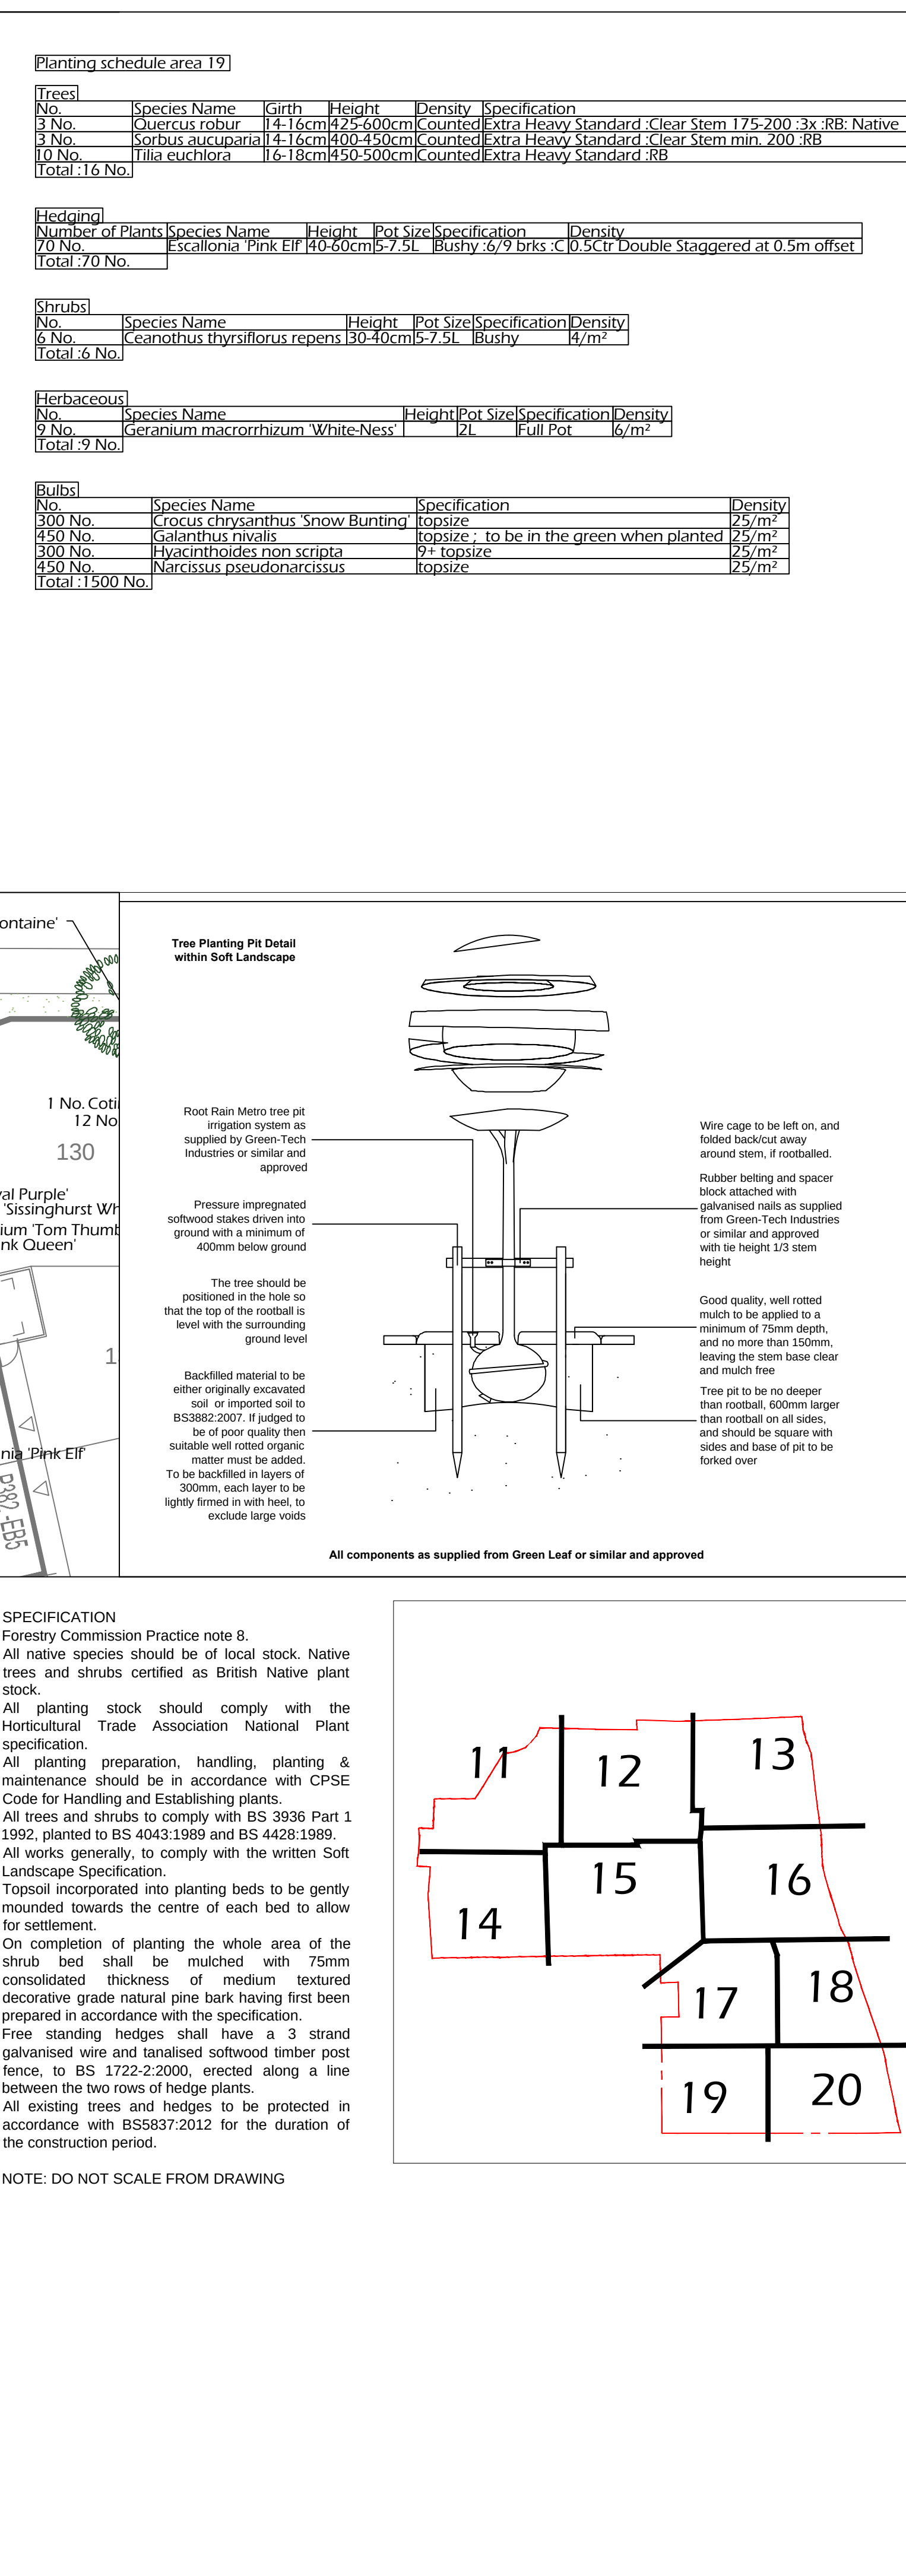




Existing vegetation to be retained



Existing hedgerow to be trimmed back to 4m width and maintained as a native hedgerow

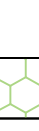

Proposed tree planting within soft landscape. See detail on sheet



Proposed tree planting within hard landscape. See detail on sheet



Proposed specimen shrub planting



Proposed climbing plants to be trained up adjacent wall/ fence/pergola with galvanised wires and hook set 250mm apart with support canes removed prior to planting



Proposed hedge planting to be planted in a double staggered row 300mm apart and at 500mm centres in each row and maintained at 0.5m height




Proposed hedge planting to be planted in a double staggered row 300mm apart and at 500mm centres in each row and maintained at 1m height



Proposed hedge planting to be planted in a double staggered row 500mm apart and at 500mm centres in each row and maintained at 1.8m height



Proposed Shrub planting to receive 75mm bark mulch

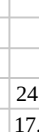

Proposed bulb planting



Proposed grass areas to receive good quality amenity grass turves laid in line with good horticultural practices



Existing grasslands to be retained any bare or damaged areas to be seeded with grassland mix A18 as supplied from 'Germinal Seeds' (Tel: 01522 868714)



Area to be seeded with wildflower grassland mix WFG9 as supplied from 'Germinal Seeds' (Tel: 01522 868714)



Proposed wildflower grassland to be seeded with a combination of WFG518 Butterfly and Honey Bee as supplied by 'Germinal Seeds'. Shaded areas to be seeded with WFG6 wildflower seed mix by 'Germinal Seeds' (Tel: 01522 868714) or similar and approved.




Cut lines




Site Boundary

Legend

 

No	Date	Description	By
B	24.04.14	Layout change	AK
A	17.02.14	Layout change	AK
Rev	Date	Details	Dr

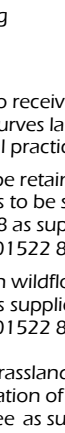

ACD

Ecology

Arboriculture

Landscape Architecture

ACD Landscape Architects & ACD Ecology
 Rodbourne Rail Business Centre, Grange Lane, Malmesbury,
 Wiltshire, SN16 0ES
 Tel: 01666 825646 Fax: 01666 824654

ACD Arboriculture
 Tanners, Lower Street, Haslemere, Surrey,
 GU27 2PE
 Tel: 01483 425714 Fax: 01428 641090

ACD (Landscape Architects) Southampton
 12 Southgate Street, Winchester, Hampshire, SO23 9EF
 Tel: 01962 855604


www.acdlandscape.co.uk



Space to live
David Wilson Homes

scheme: Roundstone Lane
 Angmering
 client: Barratt David Wilson
 drawing: Soft Landscape Proposals
 date: July 2012
 scale: 1:200@A1
 drawing no: BSH 17576 19B
 drawn: DKM checked: AW

Copyright of ACD Landscape Architects Ltd. All rights described in Chapter IV of the Copyright, Designs and Patents Act 1988 have been generally asserted; 2012. Copyright of this plan remains with ACD until all fees have been paid in full

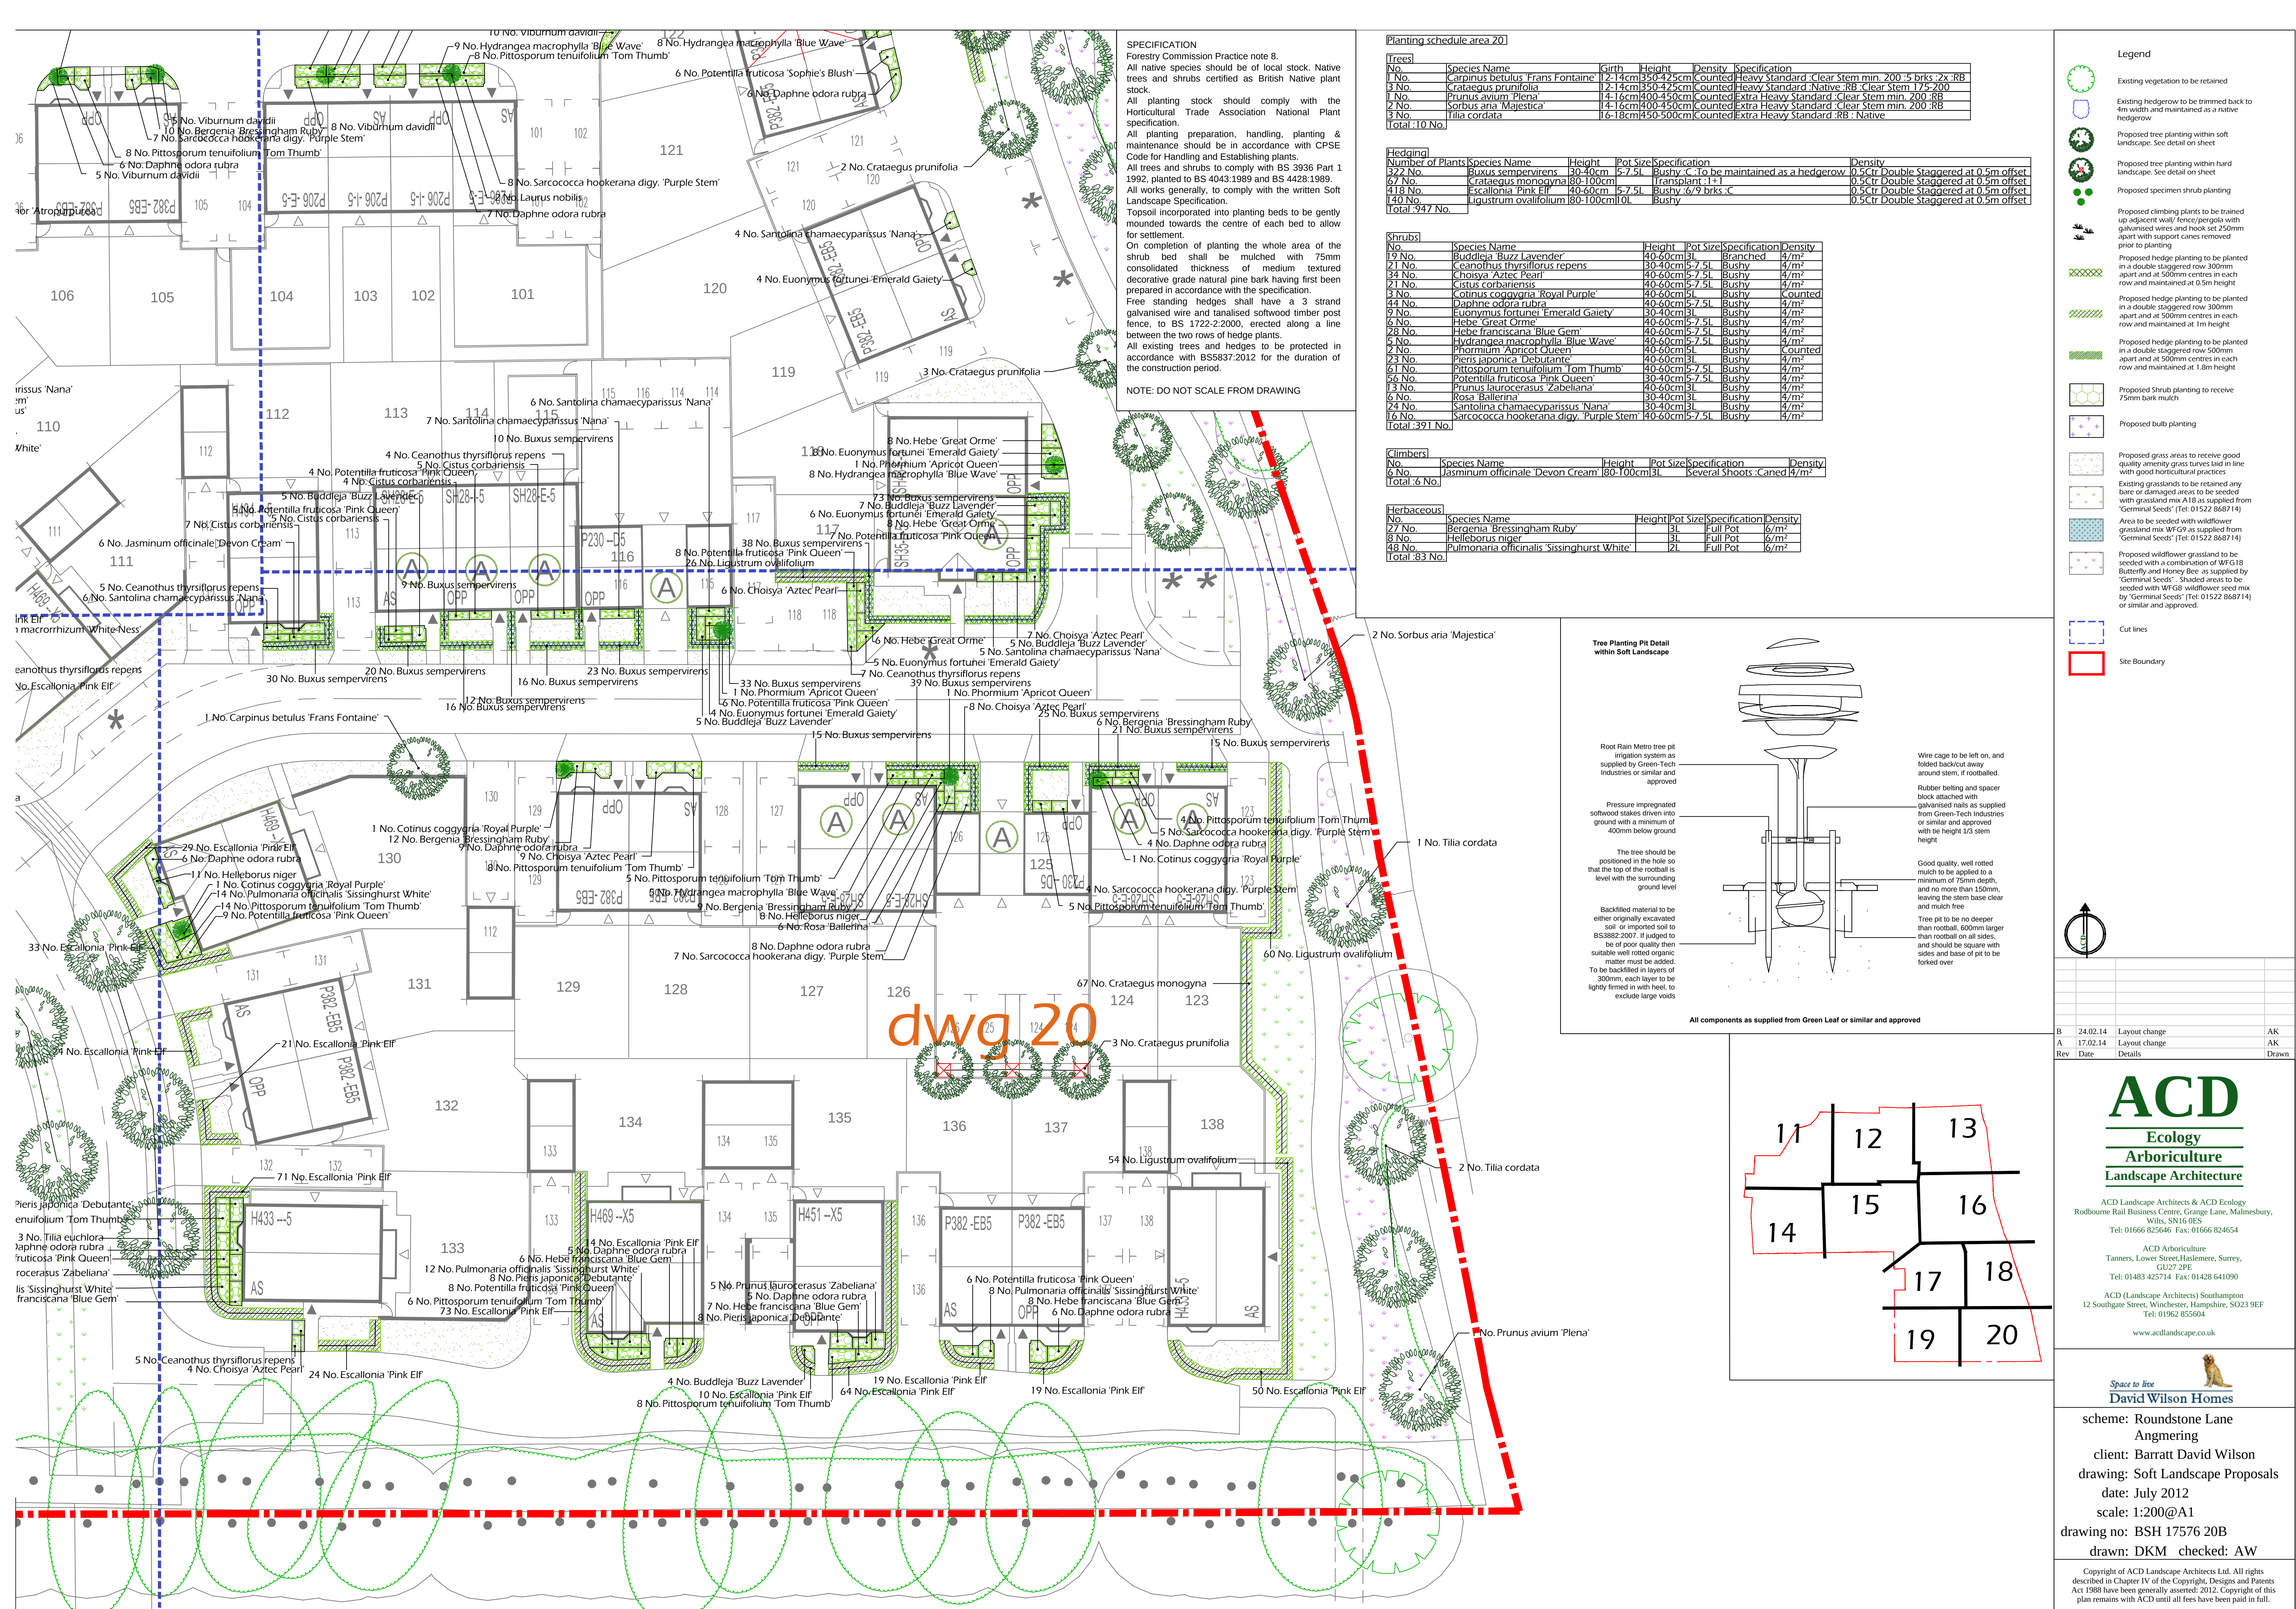

SPECIFICATION
Forestry Commission Practice note 8.
All native species should be of local stock. Native trees and shrubs certified as British Native plant stock.
All planting stock should comply with the Horticultural Trade Association National Plant specification.
All planting preparation, handling, planting & maintenance should be in accordance with CPSE Code for Handling and Establishing plants.
All trees and shrubs to comply with BS 3936 Part 1 1992, planted to BS 4043:1989 and BS 4428:1989.
All works generally, to comply with the written Soft Landscape Specification.
Topsoil incorporated into planting beds to be gently mounded towards the centre of each bed to allow for settlement.
On completion of planting the whole area of the shrub bed shall be mulched with 75mm consolidated thickness of medium textured decorative grade natural pine bark having first been prepared in accordance with the specification.
Free standing hedges shall have a 3 strand galvanised wire and tanalised softwood timber post fence, to BS 1722-2:2000, erected along a line between the two rows of hedge plants.
All existing trees and hedges to be protected in accordance with BS5837:2012 for the duration of the construction period.

NOTE: DO NOT SCALE FROM DRAWING

Planting schedule area 20



Trees	No.	Species Name	Girth	Height	Density	Specification
1 No.	Carpinus betulus 'Frans Fontaine'	12-14cm	350-425cm	Counted	Heavy Standard	Clear Stem min. 200-5 brks 2x :RB
2 No.	Crataegus prunifolia	12-14cm	350-425cm	Counted	Heavy Standard	Native :RB Clear Stem 175-200
3 No.	Prunus avium 'Plena'	14-16cm	400-450cm	Counted	Extra Heavy Standard	Clear Stem min. 200 :RB
4 No.	Sorbus aria 'Majestica'	14-16cm	400-450cm	Counted	Extra Heavy Standard	Clear Stem min. 200 :RB
5 No.	Tilia cordata	16-18cm	450-500cm	Counted	Extra Heavy Standard	:RB : Native
Total :10 No.						

Hedging	Number of Plants	Species Name	Height	Pot Size	Specification	Density
122 No.	Buxus sempervirens	30-40cm	5-7.5l	Bushy	C to be maintained as a hedgerow	0.5ctr Double Staggered at 0.5m offset
67 No.	Crataegus monogyna	80-100cm		Transplant	1+1	0.5ctr Double Staggered at 0.5m offset
418 No.	Escallonia 'Pink Elf'	40-60cm	5-7.5l	Bushy	6/9 brks :C	0.5ctr Double Staggered at 0.5m offset
140 No.	Ligustrum ovalifolium	80-100cm	0l	Bushy		0.5ctr Double Staggered at 0.5m offset
Total :947 No.						

Shrubs	No.	Species Name	Height	Pot Size	Specification	Density
19 No.	Buddleja Buzz Lavender	40-60cm	3l	Branched		4/m²
21 No.	Ceanothus thyrsiflorus repens	30-40cm	5-7.5l	Bushy		4/m²
34 No.	Choisya 'Aztec Pearl'	40-60cm	5-7.5l	Bushy		4/m²
21 No.	Cistus corbariensis	40-60cm	5-7.5l	Bushy		4/m²
3 No.	Cotinus coggygria 'Royal Purple'	40-60cm	5l	Bushy	Counted	
44 No.	Daphne odora rubra	40-60cm	5-7.5l	Bushy		4/m²
97 No.	Euonymus fortunei 'Emerald Gaiety'	30-40cm	3l	Bushy		4/m²
6 No.	Hebe 'Great Orme'	40-60cm	5-7.5l	Bushy		4/m²
28 No.	Hebe franciscana 'Blue Gem'	40-60cm	5-7.5l	Bushy		4/m²
5 No.	Hydrangea macrophylla 'Blue Wave'	40-60cm	5-7.5l	Bushy		4/m²
21 No.	Phormium 'Apricot Queen'	40-60cm	5l	Bushy	Counted	
23 No.	Pieris japonica 'Debutante'	40-60cm	3l	Bushy		4/m²
61 No.	Pittosporum tenuifolium 'Tom Thumb'	40-60cm	5-7.5l	Bushy		4/m²
56 No.	Potentilla fruticosa 'Pink Queen'	30-40cm	5-7.5l	Bushy		4/m²
13 No.	Prunus laurocerasus 'Zabellana'	40-60cm	3l	Bushy		4/m²
6 No.	Rosa 'Ballarina'	30-40cm	3l	Bushy		4/m²
24 No.	Santolina chamaecyparissus 'Nana'	30-40cm	3l	Bushy		4/m²
16 No.	Sarcococca hookerana digy. 'Purple Stem'	40-60cm	5-7.5l	Bushy		4/m²
Total :391 No.						

Climbers	No.	Species Name	Height	Pot Size	Specification	Density
6 No.	Jasminum officinale 'Devon Cream'	80-100cm	3l	Several shoots	:Caned 4/m²	
Total :6 No.						

Herbaceous	No.	Species Name	Height	Pot Size	Specification	Density
27 No.	Bergenia 'Bressingham Ruby'		3l	Full Pot		6/m²
8 No.	Helleborus niger		3l	Full Pot		6/m²
49 No.	Pulmonaria officinalis 'Sissinghurst White'		2l	Full Pot		6/m²
Total :83 No.						

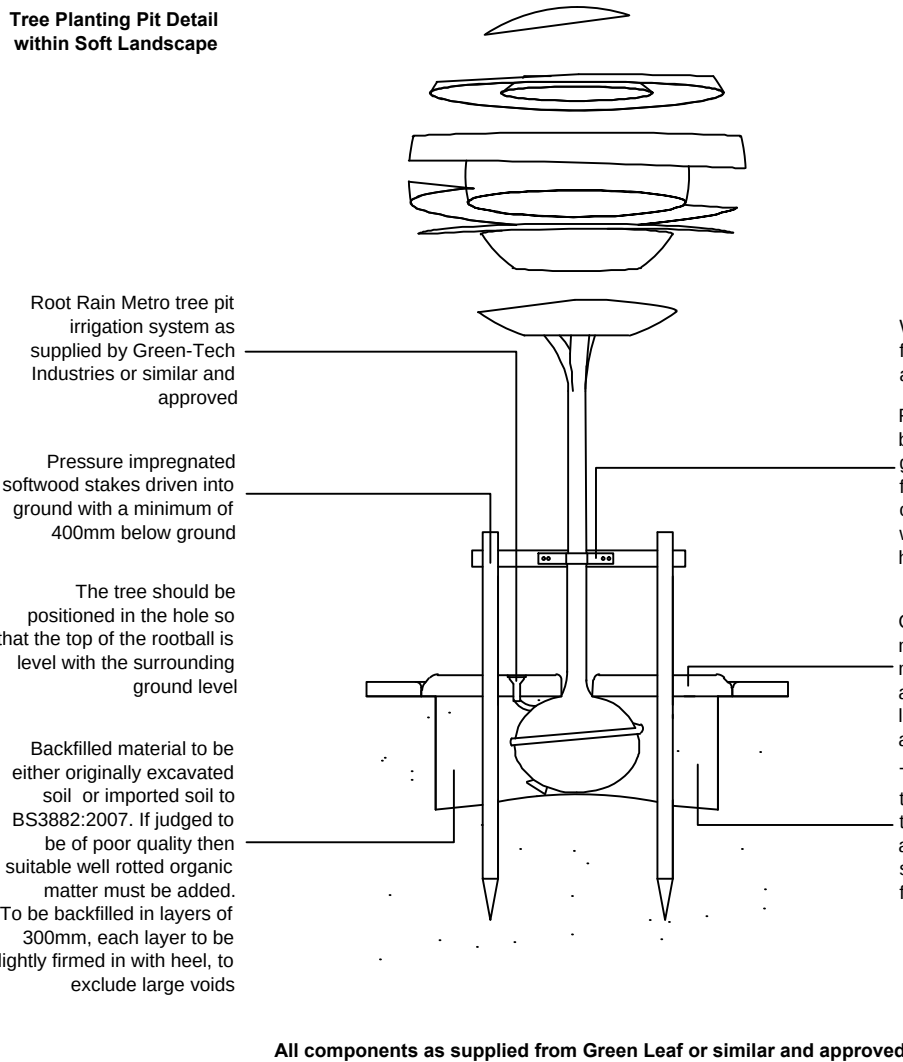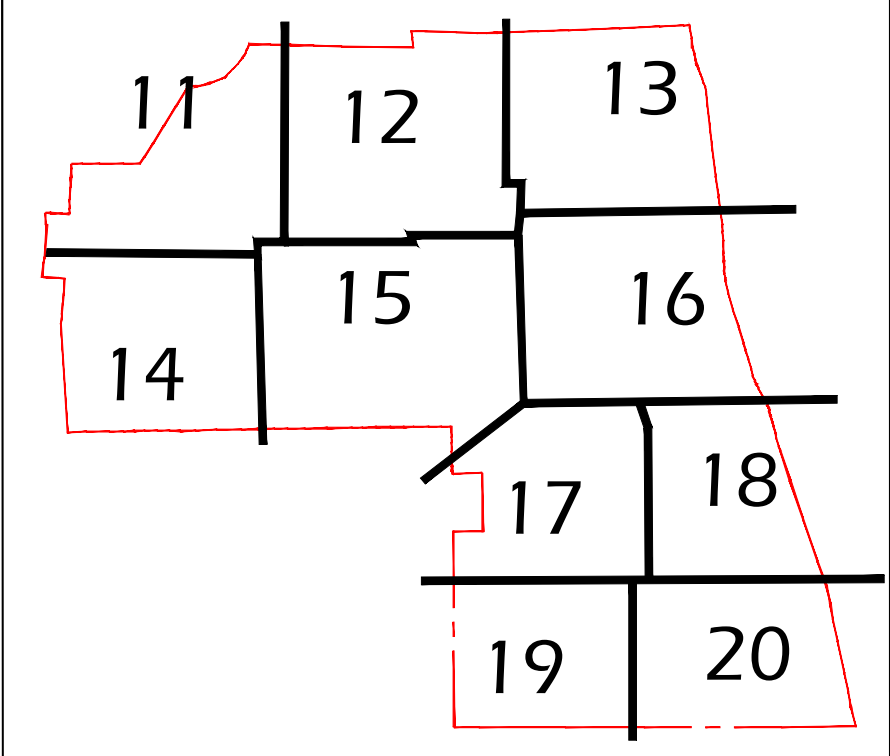

Legend

- Existing vegetation to be retained
- Existing hedgerow to be trimmed back to 4m width and maintained as a native hedgerow
- Proposed tree planting within soft landscape: See detail on sheet
- Proposed tree planting within hard landscape: See detail on sheet
- Proposed specimen shrub planting
- Proposed climbing plants to be trained up adjacent wall/fence/pergola with galvanised wires and hook set 250mm apart with support canes removed prior to planting
- Proposed hedge planting to be planted in a double staggered row 300mm apart and at 500mm centres in each row and maintained at 0.5m height
- Proposed hedge planting to be planted in a double staggered row 300mm apart and at 500mm centres in each row and maintained at 1m height
- Proposed hedge planting to be planted in a double staggered row 500mm apart and at 500mm centres in each row and maintained at 1.8m height
- Proposed Shrub planting to receive 75mm bark mulch
- Proposed bulb planting
- Proposed grass areas to receive good quality amenity grass turves laid in line with good horticultural practices
- Existing grasslands to be retained any bare or damaged areas to be seeded with grassland mix A18 as supplied from 'Germinal Seeds' (Tel: 01522 868714)
- Area to be seeded with wildflower grassland mix WF9 as supplied from 'Germinal Seeds' (Tel: 01522 868714)
- Proposed wildflower grassland to be seeded with a combination of WF18 Butterfly and Honey Bee as supplied by 'Germinal Seeds'. Shaded areas to be seeded with WFG8 wildflower seed mix by 'Germinal Seeds' (Tel: 01522 868714) or similar and approved.
- Cut lines
- Site Boundary

ACD Ecology Arboriculture Landscape Architecture

ACD Landscape Architects & ACD Ecology
Rodbourne Rail Business Centre, Grange Lane, Malmesbury, Wilts, SN16 0ES
Tel: 01666 825646 Fax: 01666 824654

ACD Arboriculture
Tanners, Lower Street, Haslemere, Surrey, GU27 2PE
Tel: 01483 425714 Fax: 01428 641090

ACD (Landscape Architects) Southampton
12 Southgate Street, Winchester, Hampshire, SO23 9EF
Tel: 01962 855604
www.acdlandscape.co.uk

Space to live
David Wilson Homes

scheme: Roundstone Lane Angmering
client: Barratt David Wilson
drawing: Soft Landscape Proposals
date: July 2012
scale: 1:200@A1
drawing no: BSH 17576 20B
drawn: DKM checked: AW

Copyright of ACD Landscape Architects Ltd. All rights described in Chapter IV of the Copyright, Designs and Patents Act 1988 have been generally asserted. 2012. Copyright of this plan remains with ACD until all fees have been paid in full.