
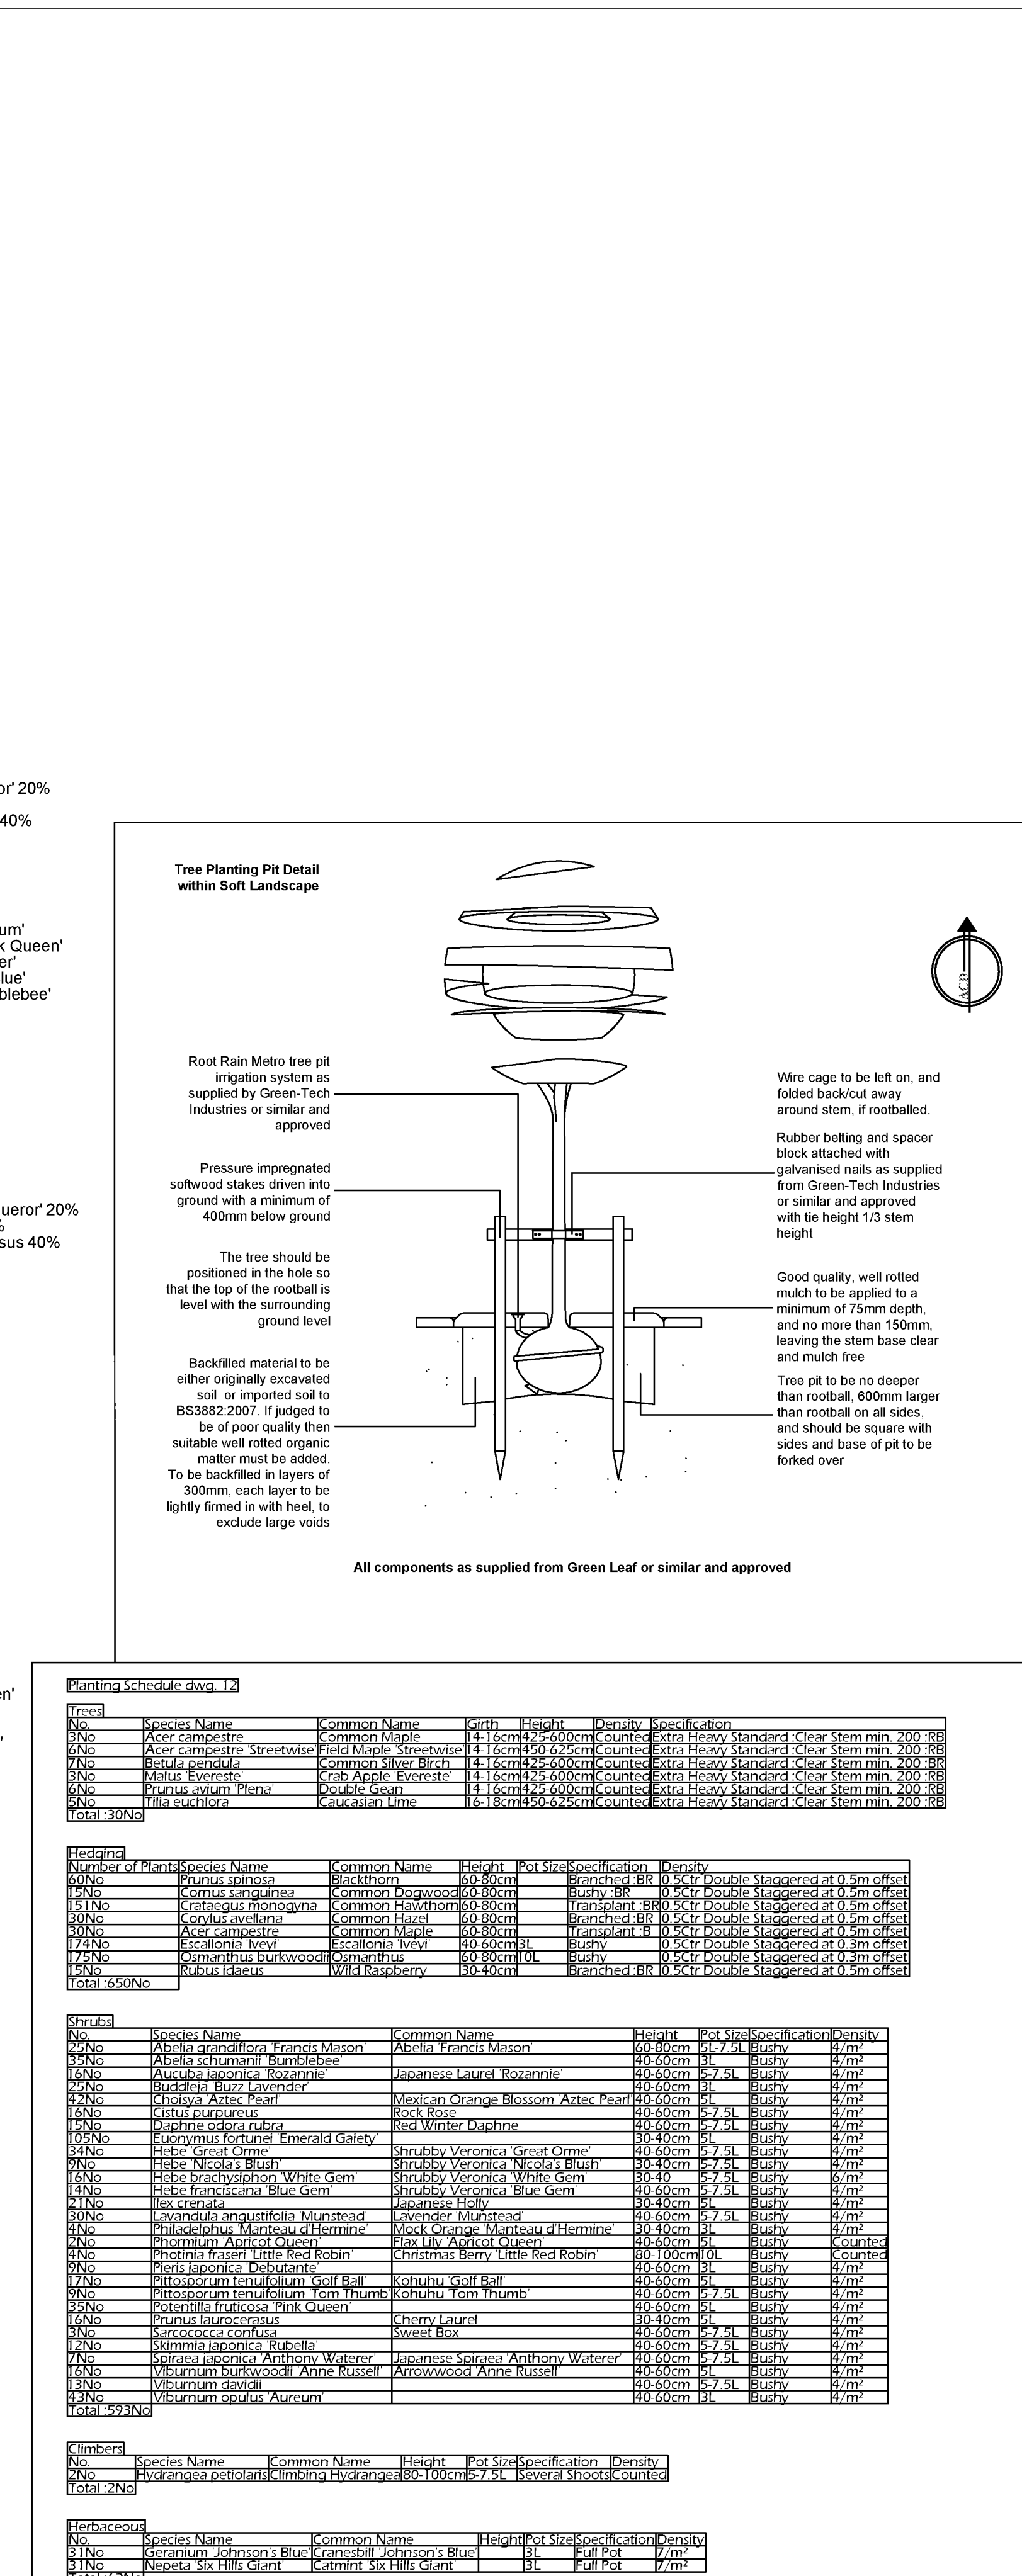
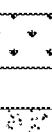
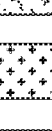
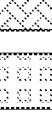
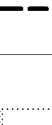
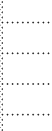
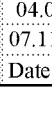


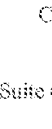


SPECIFICATION
Forestry Commission Practice note 18.
All native species should be local stock. Native trees and shrubs certified as British Native plant stock.
All planting stock should comply with the Horticultural Trade Association National Plant specification.
All planting preparation, handling, planting & maintenance should be in accordance with CPSE Code for Handling and Establishing plants.
All trees and shrubs to comply with BS 3936 Part 1 1992, planted to BS 4043:1989 and BS 4428:1989.
All works generally, to comply with the written Soft Landscape Specification.
Topsoil incorporated into planting beds to be gently mounded towards the centre of each bed to allow for settlement.
On completion of planting the whole area of the shrub bed shall be mulched with 75mm consolidated thickness of medium textured decorative grade natural pine bark having first been prepared in accordance with the specification.
Free standing hedges shall have a 3 strand galvanised wire and tanalised softwood timber post fence, to BS 1722 Part 3/2000, erected along a line between the two rows of hedge plants.
All existing trees and hedges to be protected in accordance with BS5837:2012 for the duration of the construction period.

NOTE: DO NOT SCALE FROM DRAWING

Legend

-  Existing trees and vegetation to be retained and protected during construction
-  Proposed tree planting within soft landscape. See detail on sheet
-  Proposed specimen shrub planting to receive short angular staking on half standards with expandable tree ties
-  Proposed climbing plants to be trained up adjacent wall / fence/pergola with galvanised wires and hook set 250mm apart with support canes removed prior to planting
-  Proposed hedge planting to be planted in a double staggered row 300mm apart and at 500mm centres in each row. To be maintained at 1m height
-  Proposed mixed native hedge planting to be planted in a double staggered row 500mm apart and at 500mm centres in each row. To be maintained at a 1.8m height
-  Proposed shrub planting to receive 75mm bark mulch
-  Proposed areas of bulb planting
-  Wildflower mix of VFG18 Butterfly and Honey bee mix from Germain Seeds or similar and approved
-  Proposed amenity grass areas to receive good quality amenity grass turves laid in line with good horticultural practices
-  Proposed amenity grass areas to receive good quality amenity grass turves laid in line with good horticultural practices
-  Block paving - colour TBC Refer to engineer's drawing
-  Other road surface - TBC Refer to engineer's drawing
-  Proposed traffic calming Refer to engineer's drawing
-  Proposed cobble set in mortar for narrow strips between paths to front doors
-  Rootbarrier - Reroc 1000 from GreenBlue Urban or similar and approved

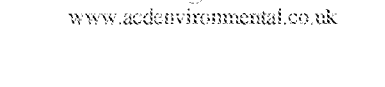

K	04.07.17	Equipment relocated	AE
J	07.11.16	Fitness equipment added	DKM
Rev	Date	Details	Drawn

ACD ENVIRONMENTAL
Ecology
Archaeology
Arboriculture
Landscape Architecture

ACD at these offices:
Rodboume Park Business Centre, Grange Lane,
Malmesbury, SN16 0ES
Tel: 01666 825646

Courtneyard House, Mill Lane, Goddingham, GR17 3EY
Tel: 01483 425714

Suite 6, Crescent House, Yonge Close, Eastleigh, SO30 9SX
Tel: 02382 026390
email: mail@acdenv.co.uk
www.acdenvironmental.co.uk


BARRATT HOMES

scheme: Land at Pound Nursery
Angmering
client: Barratt David Wilson
drawing: Landscape Proposals
date: October 2014
scale: 1:200 @ A1
drawing no: BSH19528 12K
drawn: LS checked: AW

Copyright of ACD Landscape Architects Ltd. All rights described in Chapter IV of the Copyright, Designs and Patents Act 1988 have been generally asserted. 2013. Copyright of the author