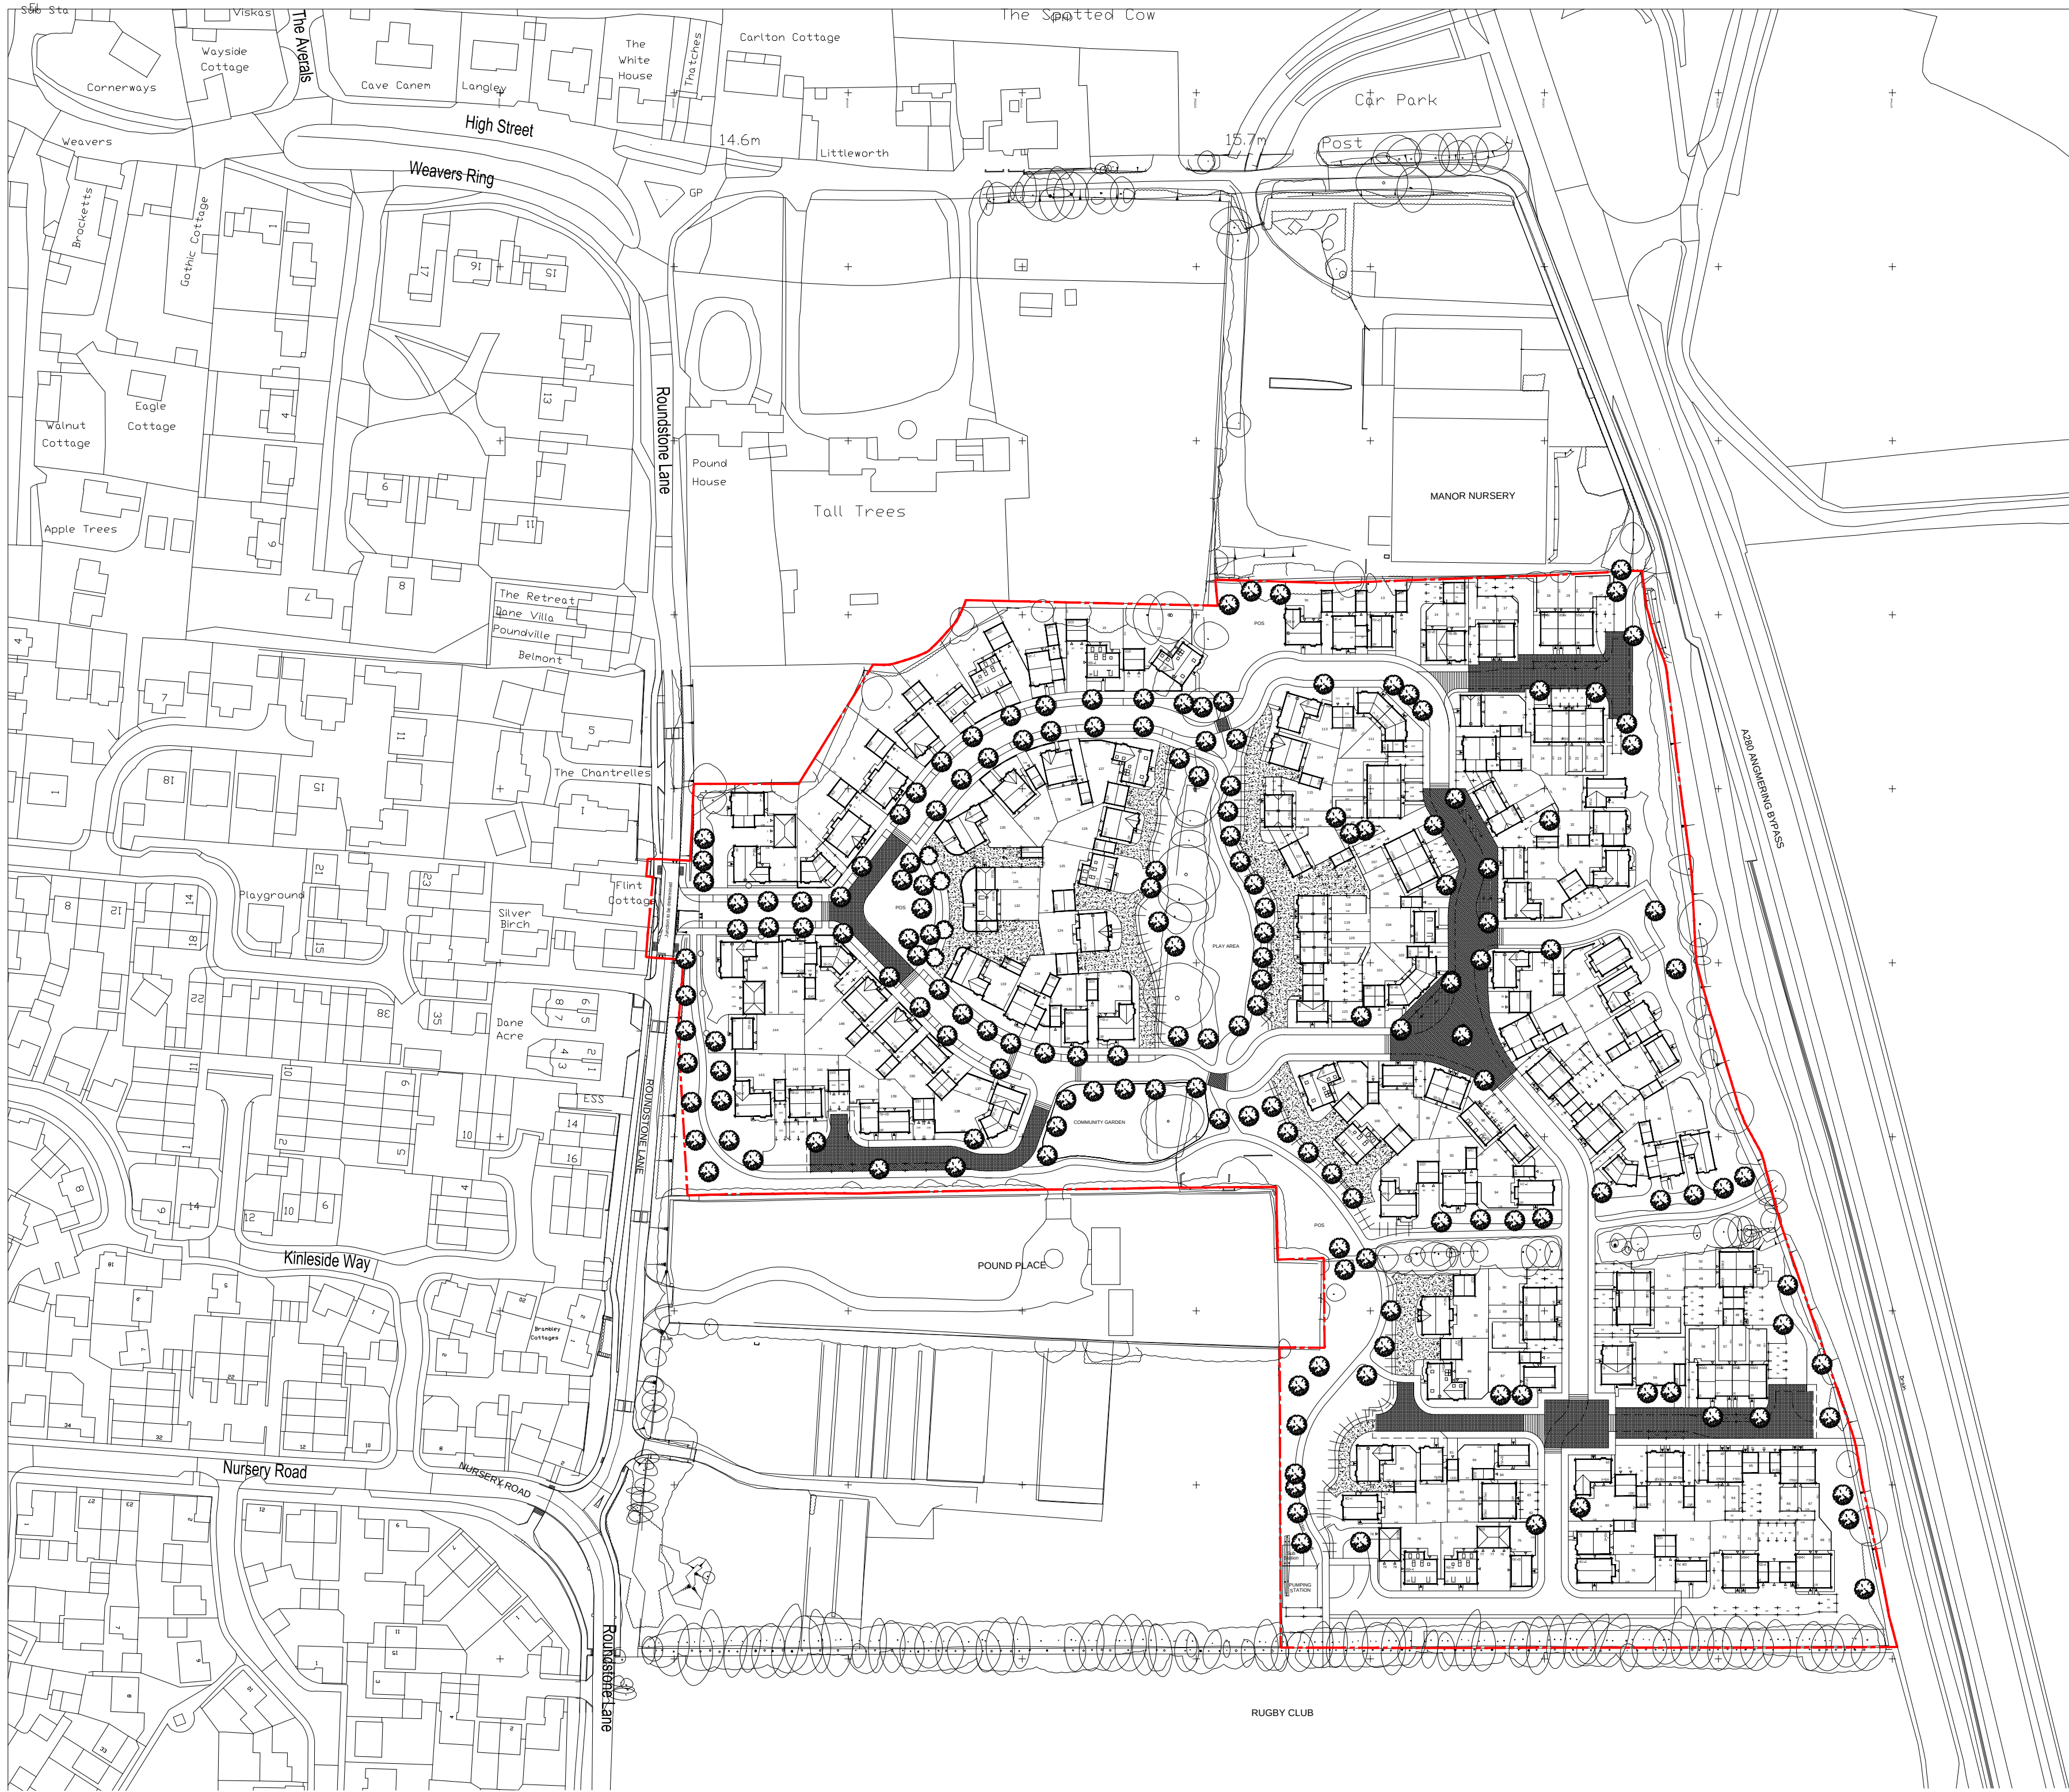


| Rev   | Description | Date   |
|---|-------------|---|
|  <p>Urban Design Department<br/>Unit 1a, Interlink Way West<br/>Interlink Business Park<br/>Bardon Hill<br/>Leicestershire<br/>LE67 1LE<br/>telephone 01530 513900<br/>fax 01530 814328</p> |             |   |
| <h2>Angmering</h2> <p>Land of Roundstone Lane<br/>Angmering</p>   |             |   |
| Drawing Title<br><b>1:1250 Location Plan</b>   |             |   |
| Scale<br><b>1:1250 @ A2</b>   |             |   |
| Date<br><b>26.07.2012</b>   |             |   |
| Drawn By<br><b>SW</b>   |             |   |
| Drawing Ref<br><b>ST-02-17A</b>   |             |   |
|  <p><b>DAVID WILSON HOMES</b></p>   |             |  <p><b>BARRATT HOMES</b></p> |