


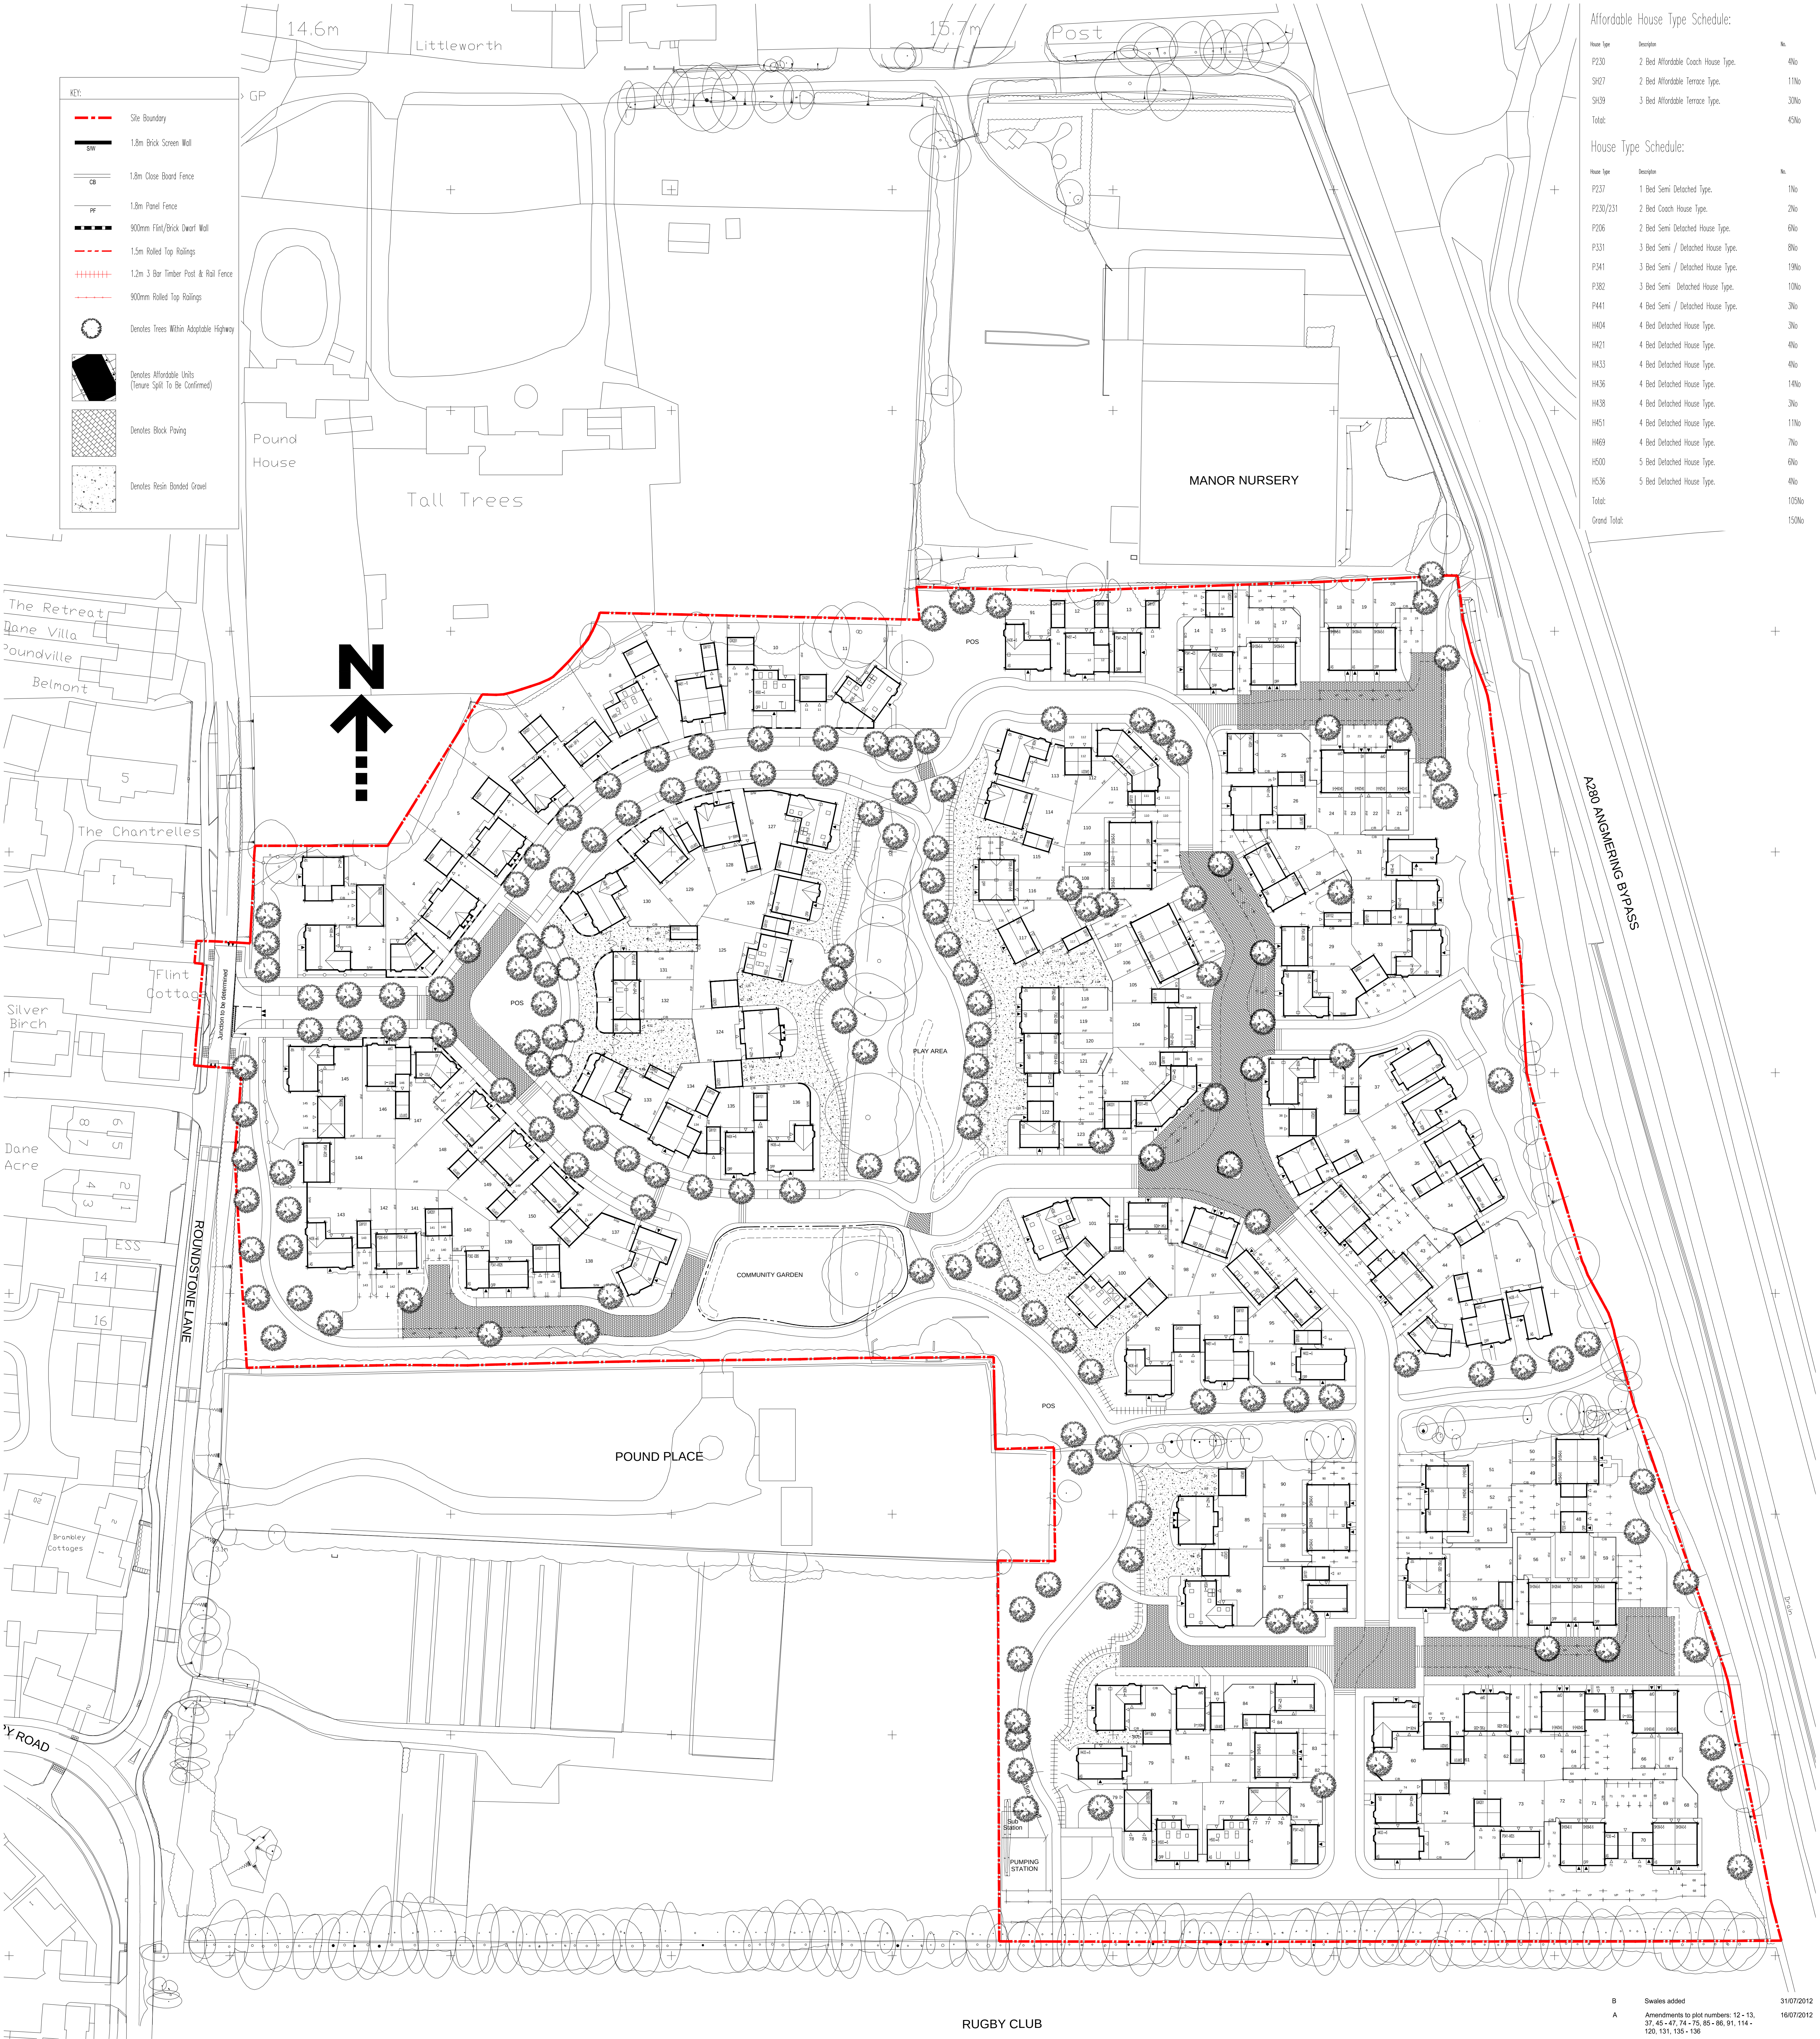

Affordable House Type Schedule:		
House Type	Description	No.
P230	2 Bed Affordable Coach House Type.	4No
SH27	2 Bed Affordable Terrace Type.	11No
SH39	3 Bed Affordable Terrace Type.	30No
Total:		45No

House Type Schedule:		
House Type	Description	No.
P237	1 Bed Semi Detached Type.	1No
P230/231	2 Bed Coach House Type.	2No
P206	2 Bed Semi Detached House Type.	6No
P331	3 Bed Semi / Detached House Type.	8No
P341	3 Bed Semi / Detached House Type.	19No
P382	3 Bed Semi / Detached House Type.	10No
P441	4 Bed Semi / Detached House Type.	3No
H404	4 Bed Detached House Type.	3No
H421	4 Bed Detached House Type.	4No
H433	4 Bed Detached House Type.	4No
H436	4 Bed Detached House Type.	14No
H438	4 Bed Detached House Type.	3No
H451	4 Bed Detached House Type.	11No
H469	4 Bed Detached House Type.	7No
H500	5 Bed Detached House Type.	6No
H536	5 Bed Detached House Type.	4No
Total:		105No
Grand Total:		150No

B	Swales added	31/07/2012
A	Amendments to plot numbers: 12 - 13, 37, 45 - 47, 74 - 75, 85 - 86, 91, 114 - 120, 131, 135 - 136	16/07/2012

Rev

Description

Date



Urban Design Department
Unit 1a, Brinkley Way West
Brinkley Business Park
Barnsley Hill
Leeds LS17 7LE
Telephone 0113 23 31000
Fax 0113 23 31008

Angmering
Land of Roundstone Lane
Angmering

Drawing Title
CAD Planning Layout

Scale
1:500 @ A0

Date
27.06.20112

Drawn By
SW

Drawing Ref
ST-02-12B



BARRATT HOMES