CONSERVATION CHARACTER AREA

Timber gates

Paved front paths

Beech hedging

Privet hedging

Apple trees for blossom and fruit

Flowering shrubs

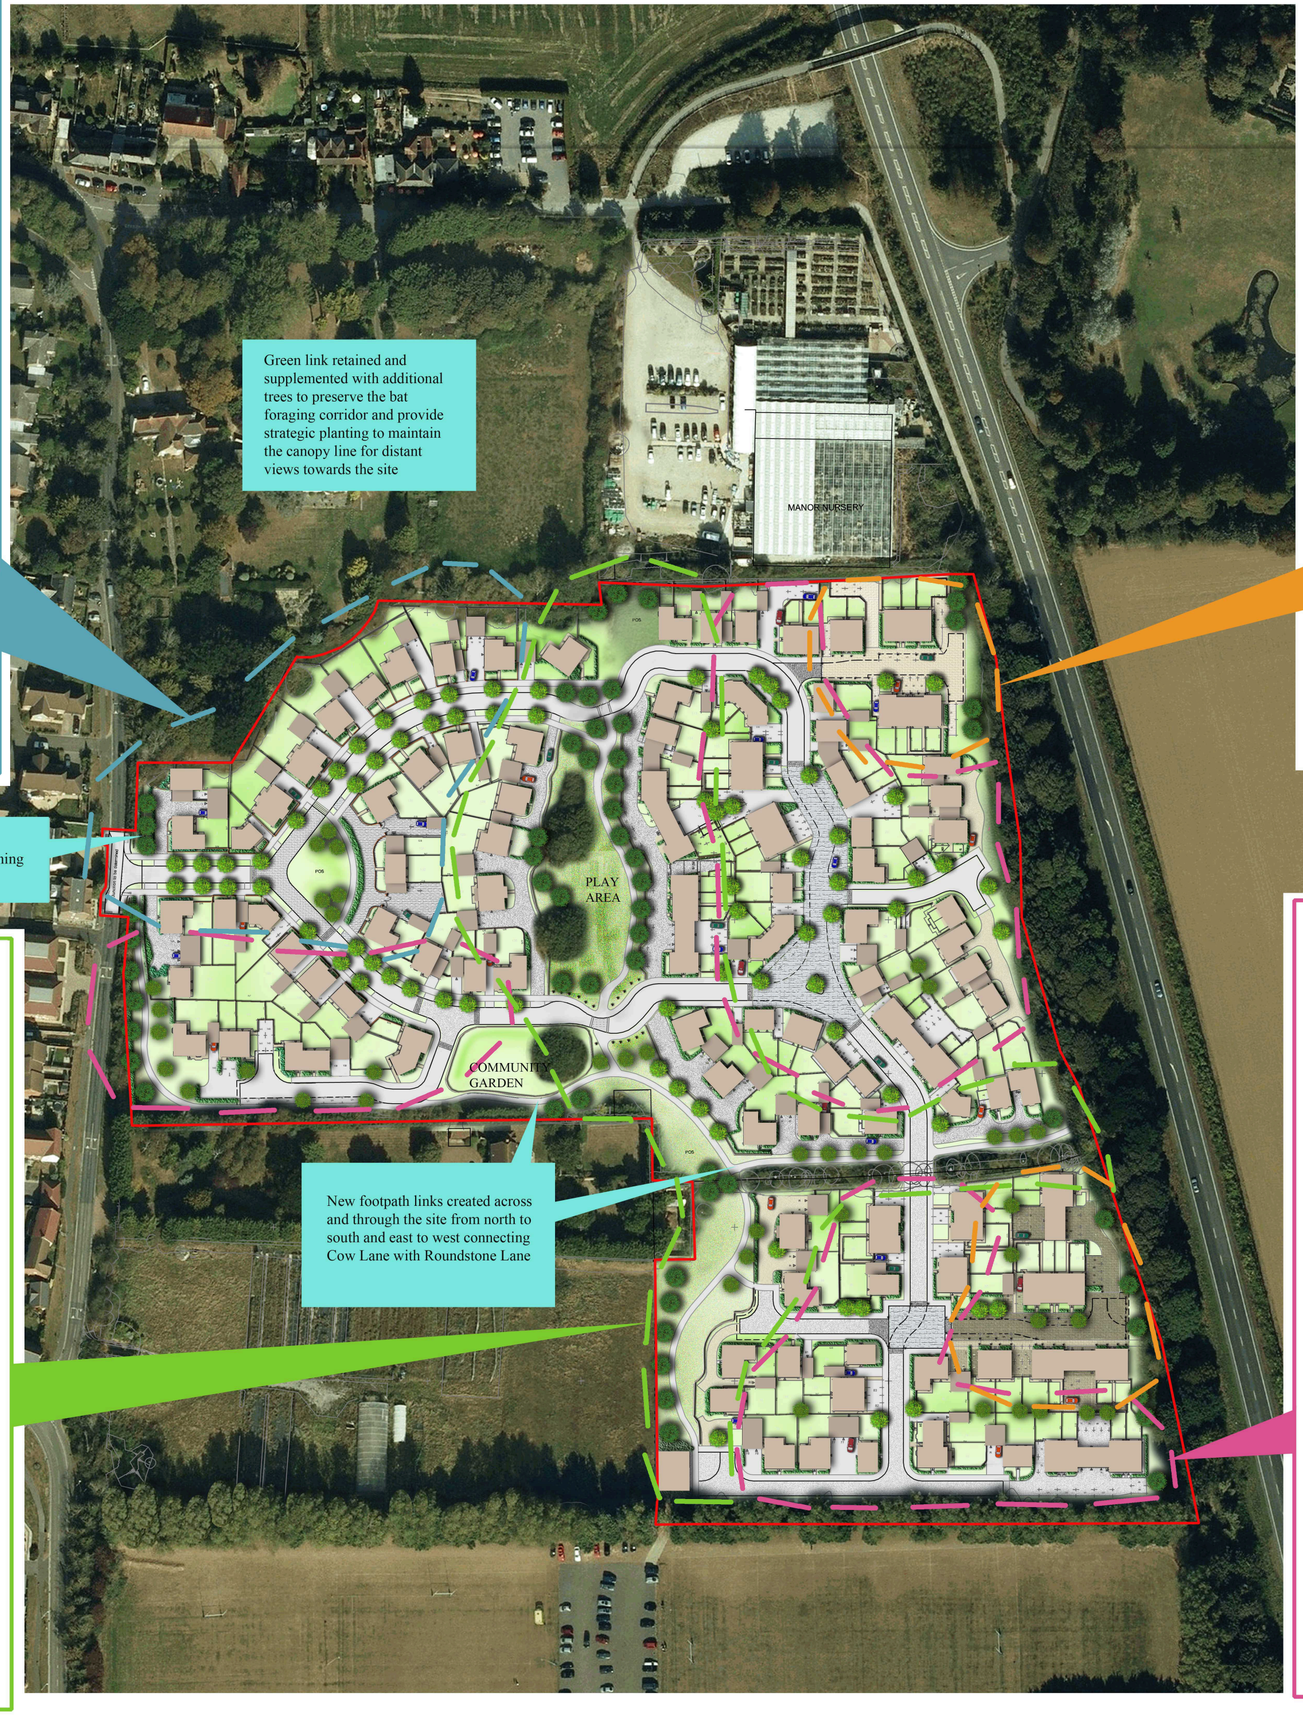

MEWS CHARACTER AREA

Steel bollards

Tree guards and grilles

Hydrangea

Small unit paving

Fastigiate Hornbeam

Sorbus aria 'Lutescens'

GREEN EDGE CHARACTER AREA

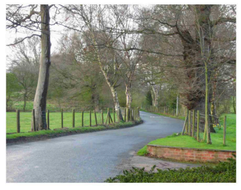

Hawthorn hedges

Ash trees

Timber bollards

Wild Cherry

Rural estate type fencing

VILLAGE CORE CHARACTER AREA

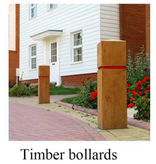
Timber bollards

Narrow planted frontage

Tree protection

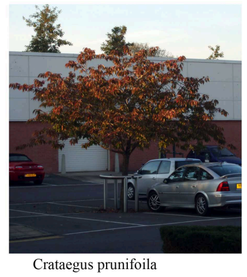
Crataegus prunifoila

Ilex crenata -
a small smooth leaved holly

Hebe - flowering evergreens

LEGEND

Large Structure tree planting of predominantly native species

Tree species suitable for urban locations and planting in hard landscaping

Smaller native and decorative species for seasonal flowers, fruit of leaf colour

Central Public Open Space sown with locally occuring wild flower and grass seed. Existing vegetation retained and managed

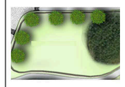
Community Garden for residents

Conservation Character Area

Village character Area

Ggreen edge Character Area

Mews Character Area

Rev	Date	Details	Drawn
D	30/7/12	Amendment due to swale positions	AW
C	19/7/12	Revised architect's layout	AW
B	16/7/12	Revised architect's layout	AW
A	4/1/12	Revised layout	AW

ACD
Ecology
Arboriculture
Landscape Architecture

ACD Landscape Architects & ACD Ecology
Rodbourne Rail Business Centre, Grange Lane,
Malmesbury, Wilts SN16 0ES
Tel:01666 825646 Fax:01666 824654

ACD Arboriculture
Tanners, Lower Street, Haslemere, surrey
GU27 2PE
Tel: 01483 425714 Fax:01428 641090

ACD (Landscape Architects) Southampton,
12, Southgate Street, Winchester, Hants
SO23 9EF
Tel: 01963 855604

website:acdlandscape.co.uk

Where quality lives
David Wilson Homes

scheme: Roundstone Lane
Angmering
client: David Wilson Homes
drawing: Landscape Strategy Plan

date: Oct 2011
scale: 1:1000@A1
drawing no: BSH 17576 09 D
drawn by: AW checked: JC

Copyright of ACD Landscape Architects Ltd. All rights described in Chapter IV of the Copyright, Designs and Patents Act 1988 have been generally asserted:2011 . Copyright of this plan remains with ACD until all fees have been paid in full.