Plant Schedule 11

Trees

Number	Species	Height	Girth	Specification	Density
27 No.	Fraxinus angustifolia 'Raywood'	400-450cm	16-18cm	Extra Heavy Standard :Clear Stem min. 200 :RB	Counted
2 No.	Sorbus aria 'Majestica'	400-450cm	14-16cm	Extra Heavy Standard :Clear Stem min. 200 :RB	Counted
4 No.	Tilia euchlora	400-450cm	14-16cm	Extra Heavy Standard :Clear Stem min. 200 :RB	Counted

Shrubs

Number	Species	Height	Pot Size	Specification	Density
150 No.	Lonicera nitida	40-60cm	3L	Bushy	4/m²
90 No.	Lonicera nitida 'Baggesen's Gold'	40-60cm	3L	Bushy	4/m²
90 No.	Euonymus fortunei 'Emerald 'n' Gold'	30-40cm	3L	Bushy	4/m²
33 No.	Ceanothus 'Blue Mound'	40-60cm	3L	Bushy :C	0.5Ctr Double Staggered at 0.3m offset
75 No.	Escallonia 'Apple Blossom'	40-60cm	3L	Bushy :C	0.5Ctr Double Staggered at 0.3m offset
9 No.	Olearia haastii	40-60cm	3L	Bushy	4/m²
21 No.	Lavandula angustifolia 'Hidcote'	40-60cm	3L	Bushy	4/m²
22 No.	Rosa 'Kent'	30-40cm	3L	Bushy	4/m²
57 No.	Euonymus fortunei 'Emerald Gaiety'	30-40cm	3L	Bushy	4/m²
8 No.	Hebe 'Great Orme'	40-60cm	3L	Bushy	4/m²
25 No.	Cotoneaster conspicuus 'Decorus'	40-60cm	3L	Bushy	4/m²
39 No.	Osmanthus burkwoodii	40-60cm	3L	Bushy	0.5Ctr Double Staggered at 0.5m offset
5 No.	Chaenomeles speciosa 'Nivalis'	40-60cm	3L	Bushy	4/m²
4 No.	Skimmia confusa 'Kew Green'	40-60cm	3L	Bushy	4/m²
56 No.	Viburnum davidii	40-60cm	3L	Bushy	4/m²
372 No.	Escallonia 'Apple Blossom'	40-60cm	3L	Bushy	0.5Ctr Double Staggered at 0.5m offset
163 No.	Olearia haastii	40-60cm	3L	Bushy	0.5Ctr Double Staggered at 0.5m offset
4 No.	Cotinus coggygria 'Royal Purple'	40-60cm	5L	Bushy	Counted
27 No.	Hebe 'Midsummer Beauty'	40-60cm	3L	Bushy	4/m²
38 No.	Viburnum burkwoodii 'Anne Russell'	40-60cm	3L	Bushy	4/m²
22 No.	Vinca minor 'Gertrude Jekyll'	20-30cm	3L	Bushy	6/m²
31 No.	Cistus 'Silver Pink'	40-60cm	3L	Bushy	4/m²
24 No.	Euonymus fortunei 'Silver Queen'	30-40cm	3L	Bushy	4/m²
19 No.	Cistus corbariensis	40-60cm	3L	Bushy	4/m²
11 No.	Potentilla fruticosa 'Pink Queen'	30-40cm	3L	Bushy	4/m²
8 No.	Daphne odora rubra	40-60cm	3L	Branched	4/m²
8 No.	Buddleia davidii 'Royal Purple'	40-60cm	3L	Branched	4/m²
5 No.	Ceanothus thyrsiflorus repens	30-40cm	3L	Bushy	4/m²
2 No.	Ceanothus thyrsiflorus repens	30-40cm	3L		1/m²


Herbaceous

Number	Species	Height	Pot Size	Specification	Density
15 No.	Alchemilla mollis		2L	Full Pot	6/m²
11 No.	Geranium macrorrhizum 'White-Ness'		2L	Full Pot	6/m²
25 No.	Geranium oxonianum 'Wargrave Pink'		2L	Full Pot	6/m²
46 No.	Stachys byzantina 'Silver Carpet'		3L	Full Pot	6/m²

Bulbs

Number	Species	Specification	Density
498 No.	Crocus chrysanthus 'Blue Pearl'	topsize	25/m²
498 No.	Crocus chrysanthus 'Snow Bunting'	topsize	25/m²
924 No.	Narcissus pseudonarcissus	topsize	25/m²

Tree Planting Pit Detail within Soft Landscape

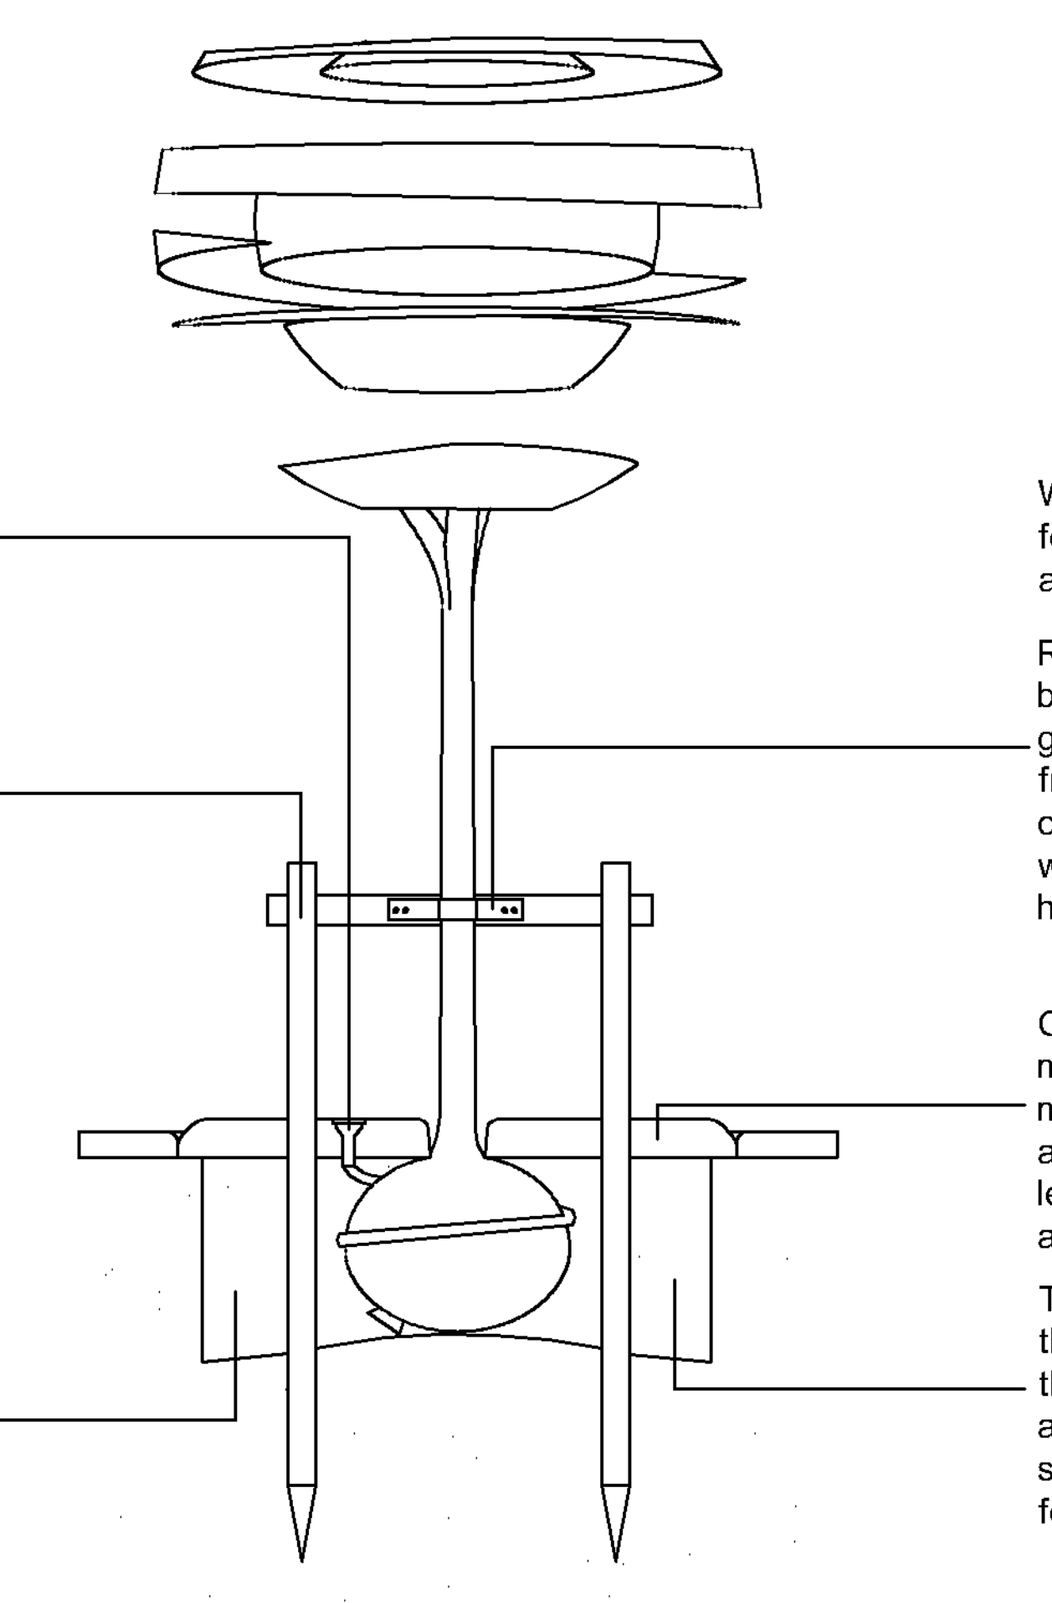

Root Rain Metro tree pit irrigation system as supplied by Green-Tech Industries or similar and approved

Pressure impregnated softwood stakes driven into ground with a minimum of 400mm below ground

The tree should be positioned in the hole so that the top of the rootball is level with the surrounding ground level

Backfilled material to be either originally excavated soil or imported soil to BS3882:2007. If judged to be of poor quality then suitable well rotted organic matter must be added. To be backfilled in layers of 300mm, each layer to be lightly firmed in with heel, to exclude large voids


Wire cage to be left on, and folded back/cut away around stem, if rootballed.


Rubber belting and spacer block attached with galvanised nails as supplied from Green-Tech Industries or similar and approved with tie height 1/3 stem height

Good quality, well rotted mulch to be applied to a minimum of 75mm depth, and no more than 150mm, leaving the stem base clear and mulch free

Tree pit to be no deeper than rootball, 600mm larger than rootball on all sides, and should be square with sides and base of pit to be forked over

All components as supplied from Green Leaf or similar and approved

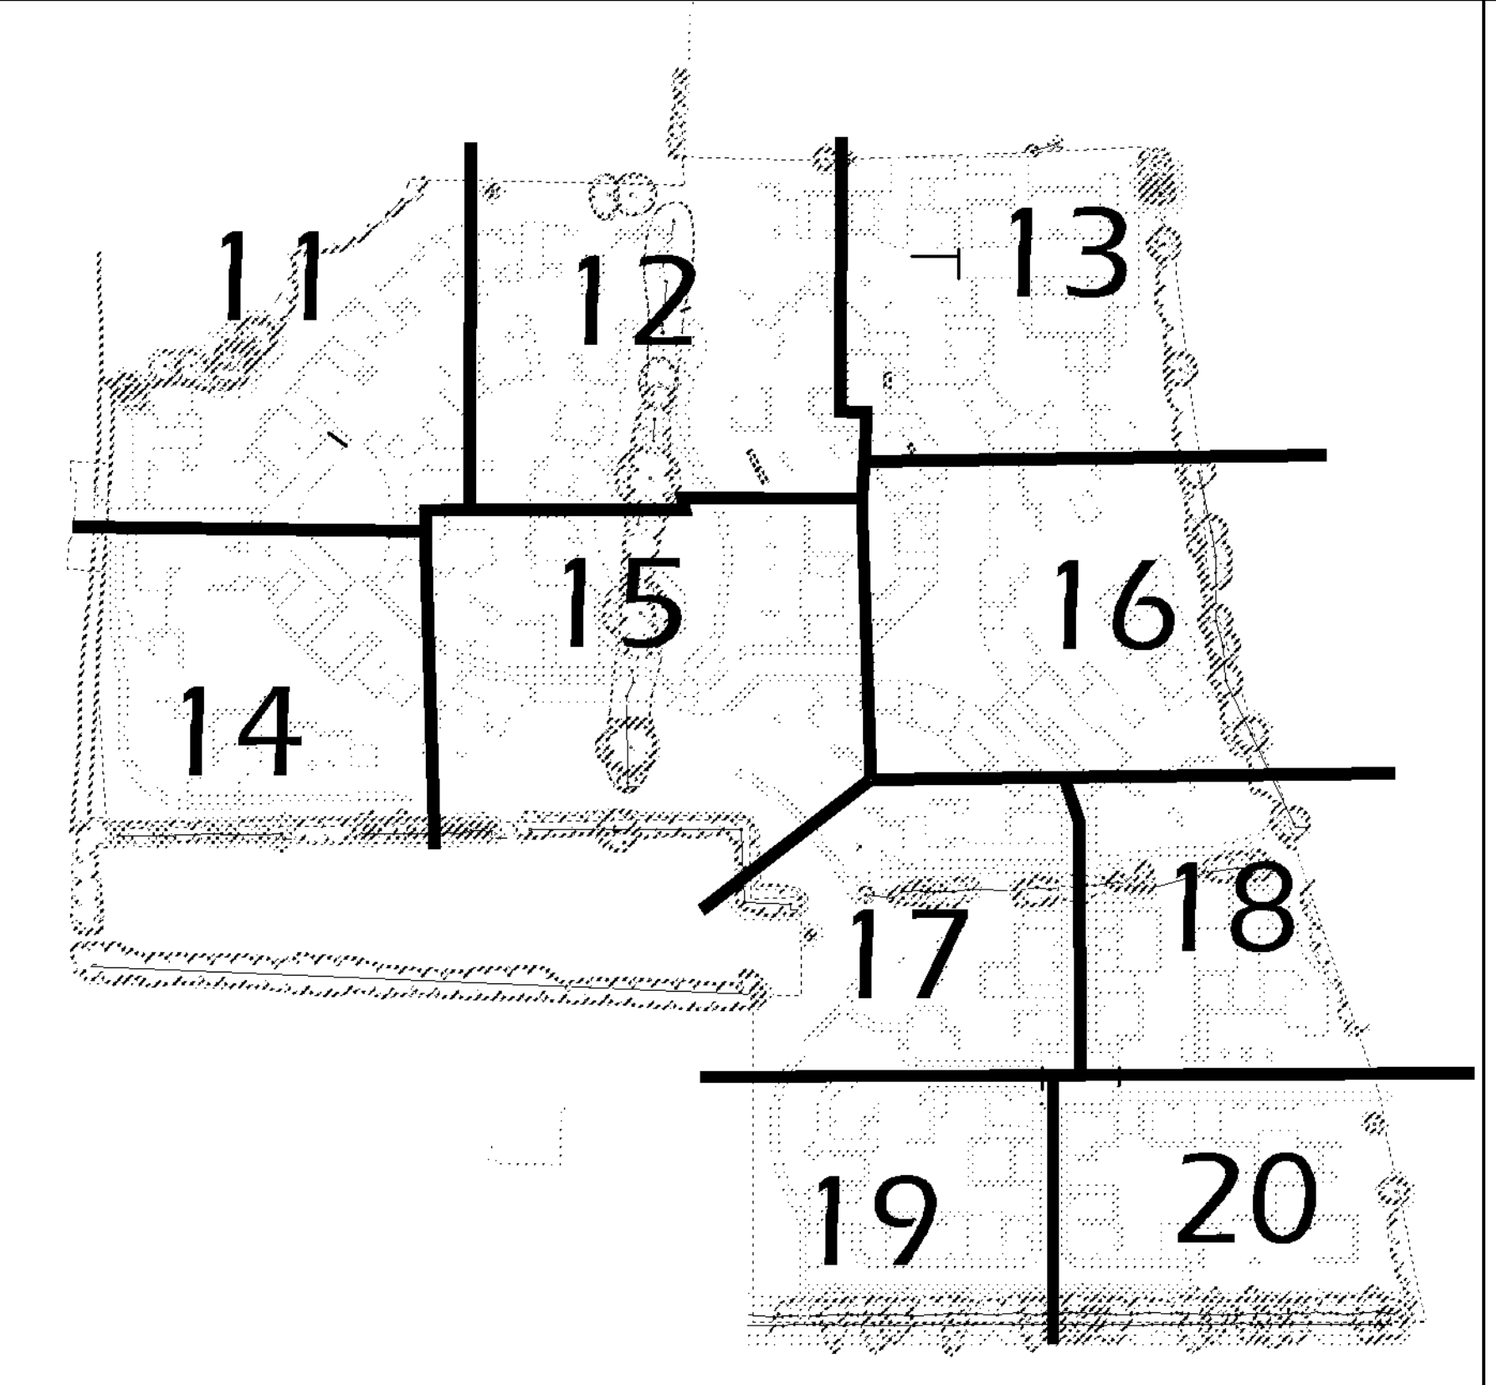

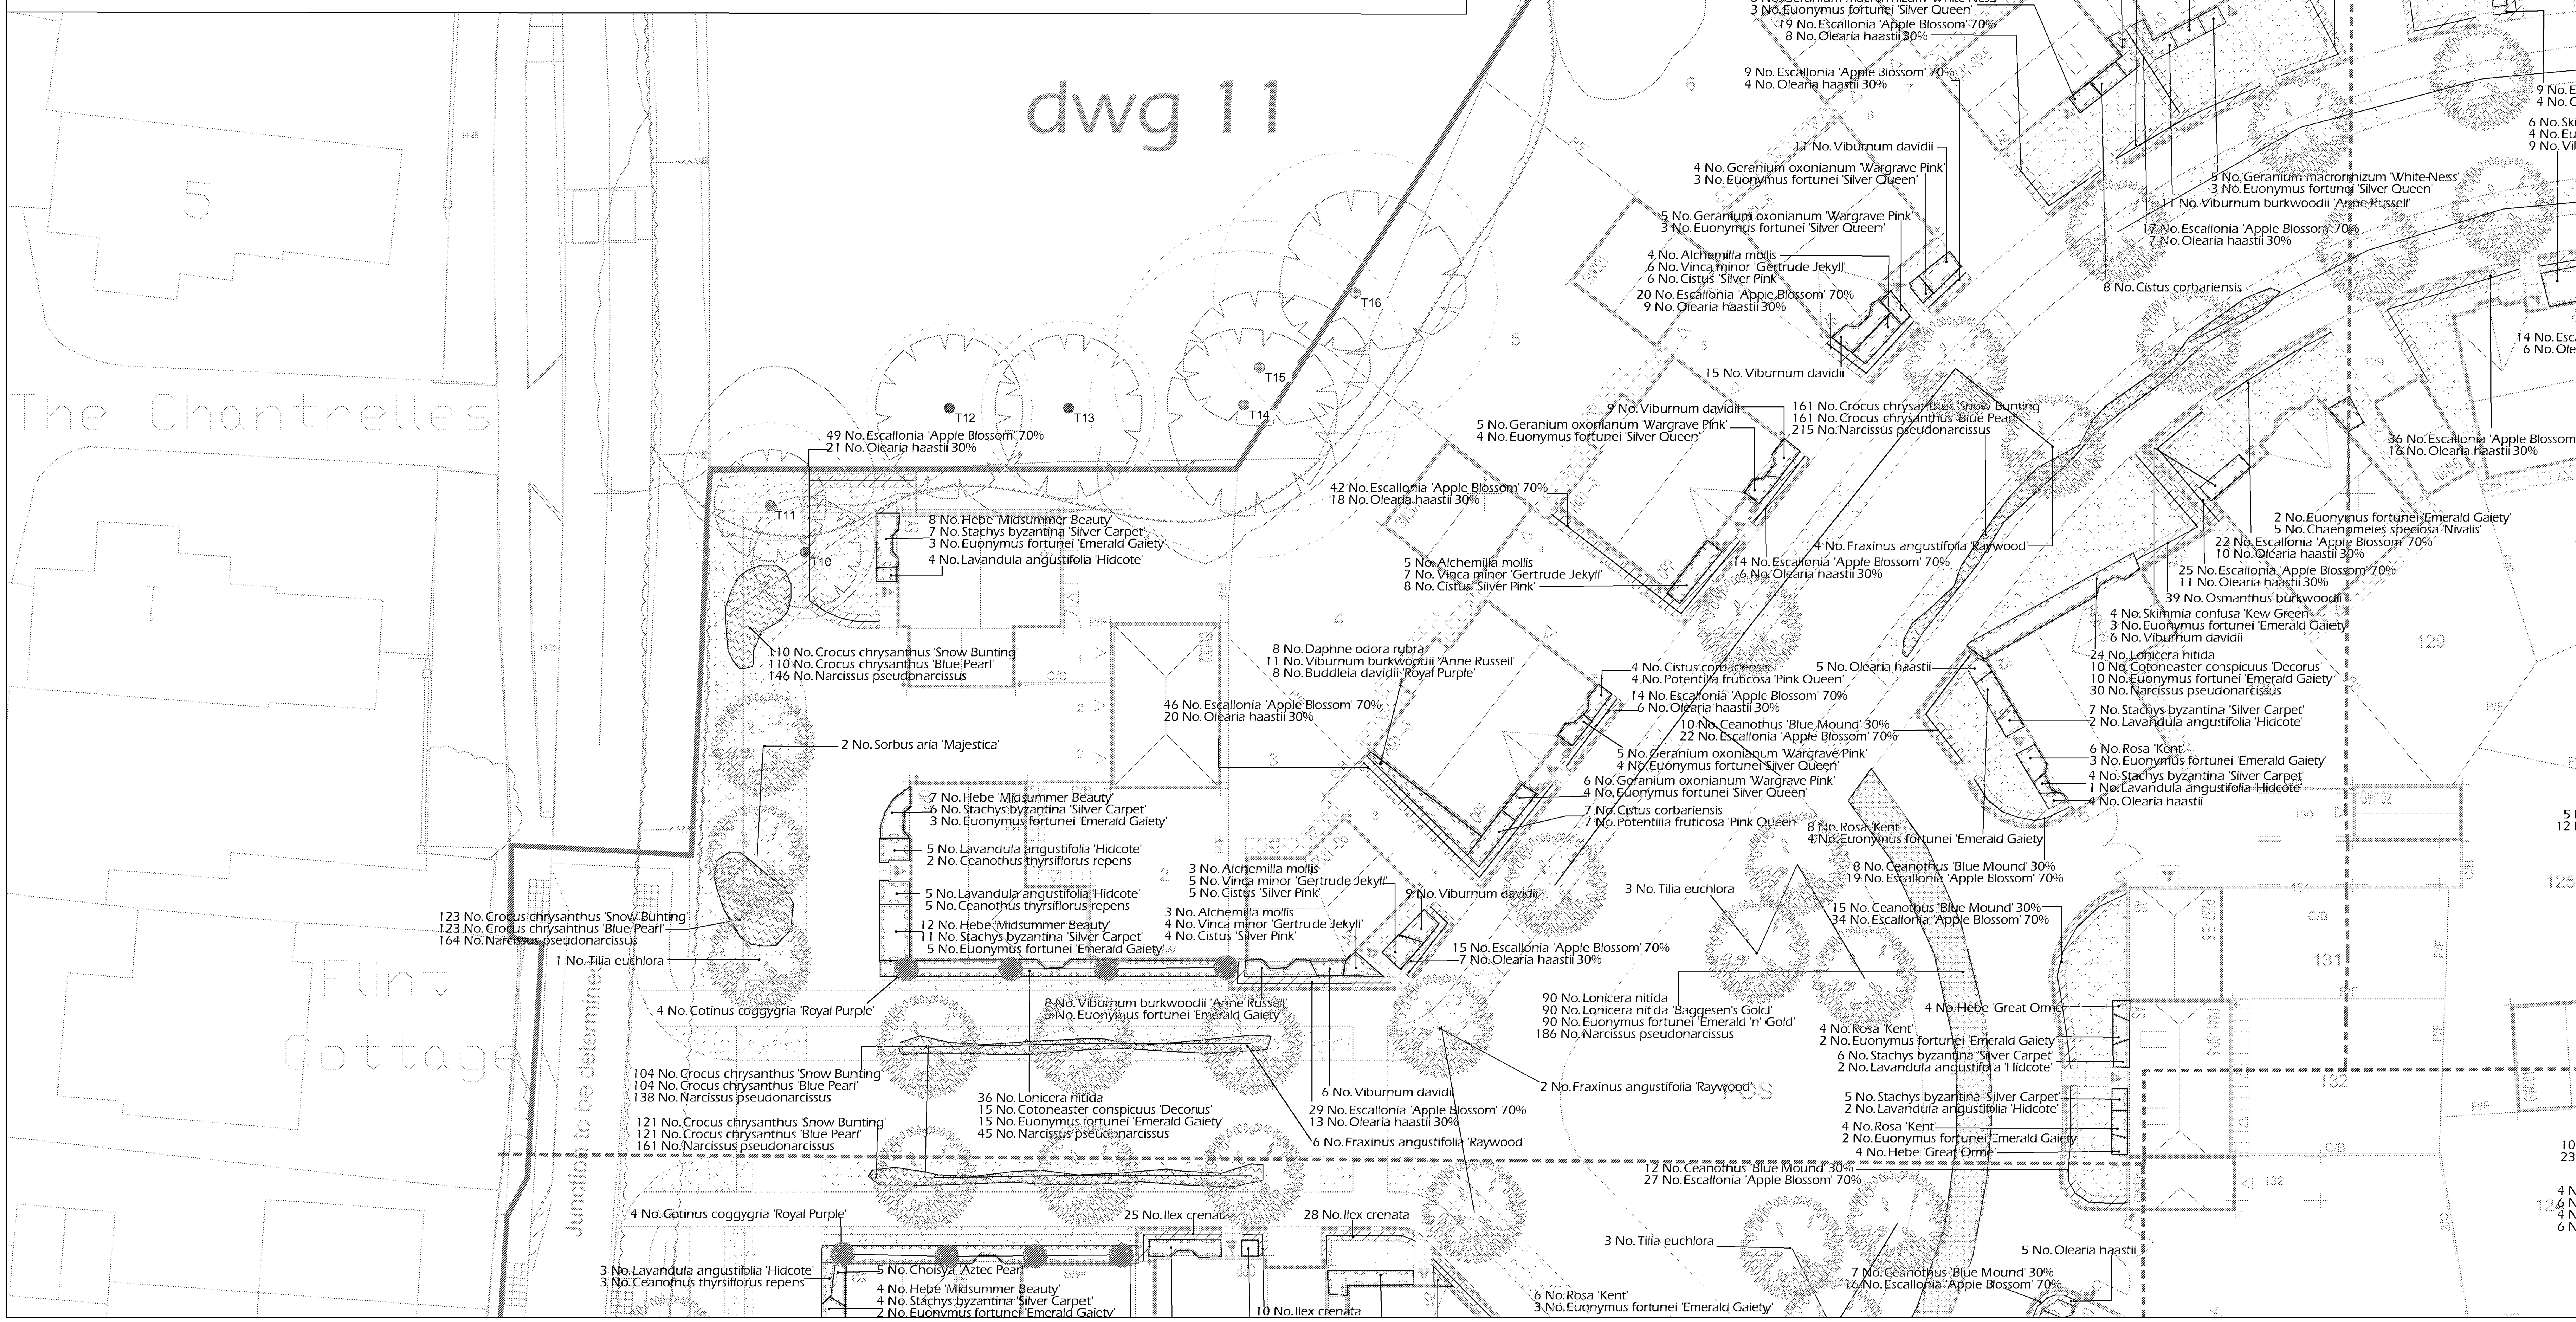

SPECIFICATION

Forestry Commission Practice note 8.

All native species should be of local stock. Native trees and shrubs certified as British Native plant stock.

All planting stock should comply with the Horticultural Trade Association National Plant specification.

All planting preparation, handling, planting & maintenance should be in accordance with CPSE Code for Handling and Establishing plants.

All trees and shrubs to comply with BS 3936 Part 1 1992, planted to BS 4043:1989 and BS 4428:1989.

All works generally, to comply with the written Soft Landscape Specification.

Topsoil incorporated into planting beds to be gently mounded towards the centre of each bed to allow for settlement.

On completion of planting the whole area of the shrub bed shall be mulched with 75mm consolidated thickness of medium textured decorative grade natural pine bark having first been prepared in accordance with the specification.

Free standing hedges shall have a 3 strand galvanised wire and tanalised softwood timber post fence, to BS 1722-2:2000, erected along a line between the two rows of hedge plants.

All existing trees and hedges to be protected in accordance with BS5837:2012 for the duration of the construction period.

[redacted]

Existing vegetation to be retained

Proposed tree planting within soft landscape. See detail on dwg

Proposed tree planting within hard landscape. See detail on dwg. 21-22

Proposed specimen shrub planting

Proposed climbing plants to be trained up adjacent wall/ fence/pergola with galvanised wires and hook set 250mm apart with support canes removed prior to planting

Proposed hedge planting to be planted in a double staggered row 500mm apart and at 500mm centres in each row and maintained at 1m height

Proposed shrub planting

Proposed shrub planting to be maintained as a clipped rectangular form at 50cm height

Proposed bulb planting

Proposed grass areas to receive good quality amenity grass turves laid in line with good horticultural practices

Proposed wildflower grassland to be sown with a locally sourced 20% wildflower and 80% grass seed mix

Cut lines

Site Boundary

Rev	Date	Details	Drawn

ACD

Ecology

Arboriculture

Landscape Architecture

ACD Landscape Architects & ACD Ecology
Rodbourne Rail Business Centre, Grange Lane, Malmesbury, Wilts, SN16 0ES
Tel: 01666 825646 Fax: 01666 824654

ACD Arboriculture
Tanners, Lower Street, Haslemere, Surrey, GU27 2PE
Tel: 01483 425714 Fax: 01428 641090

ACD (Landscape Architects) Southampton
12 Southgate Street, Winchester, Hampshire, SO23 9EF
Tel: 01962 855604

www.acdlandscape.co.uk

Space to live
David Wilson Homes

scheme: Roundstone Lane Angmering
client: Barratt David Wilson
drawing: Soft Landscape Proposals
date: July 2012
scale: 1:200@A1
drawing no: BSH 17576 11
drawn: DKM checked: AW

Copyright of ACD Landscape Architects Ltd. All rights described in Chapter IV of the Copyright, Designs and Patents Act 1988 have been generally asserted: 2012. Copyright of this plan remains with ACD until all fees have been paid in full.