


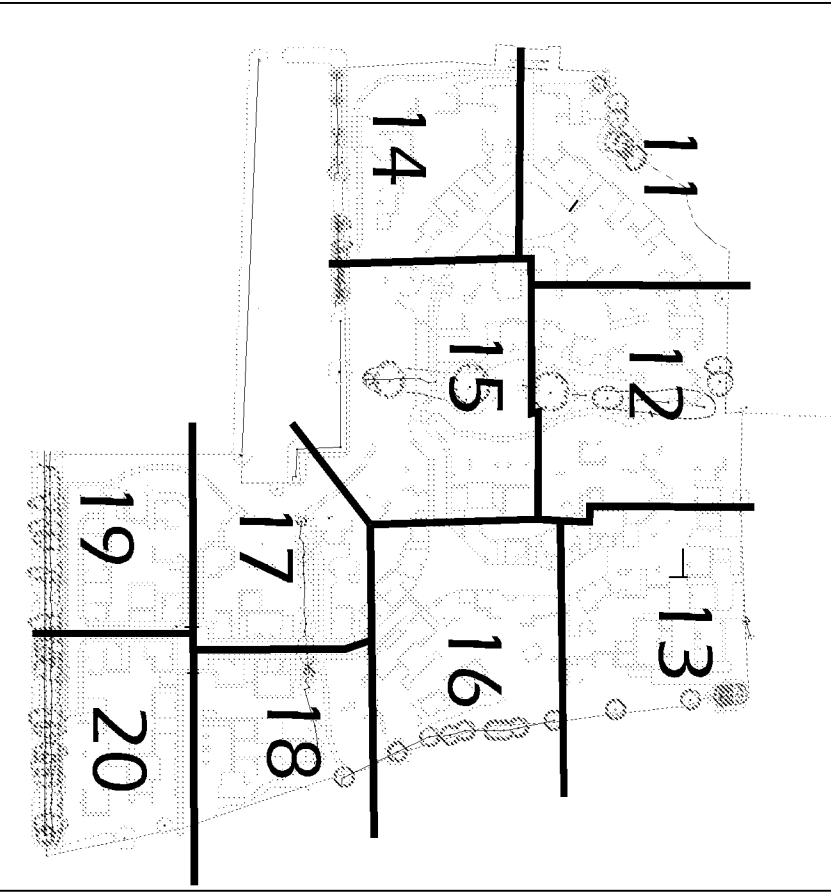


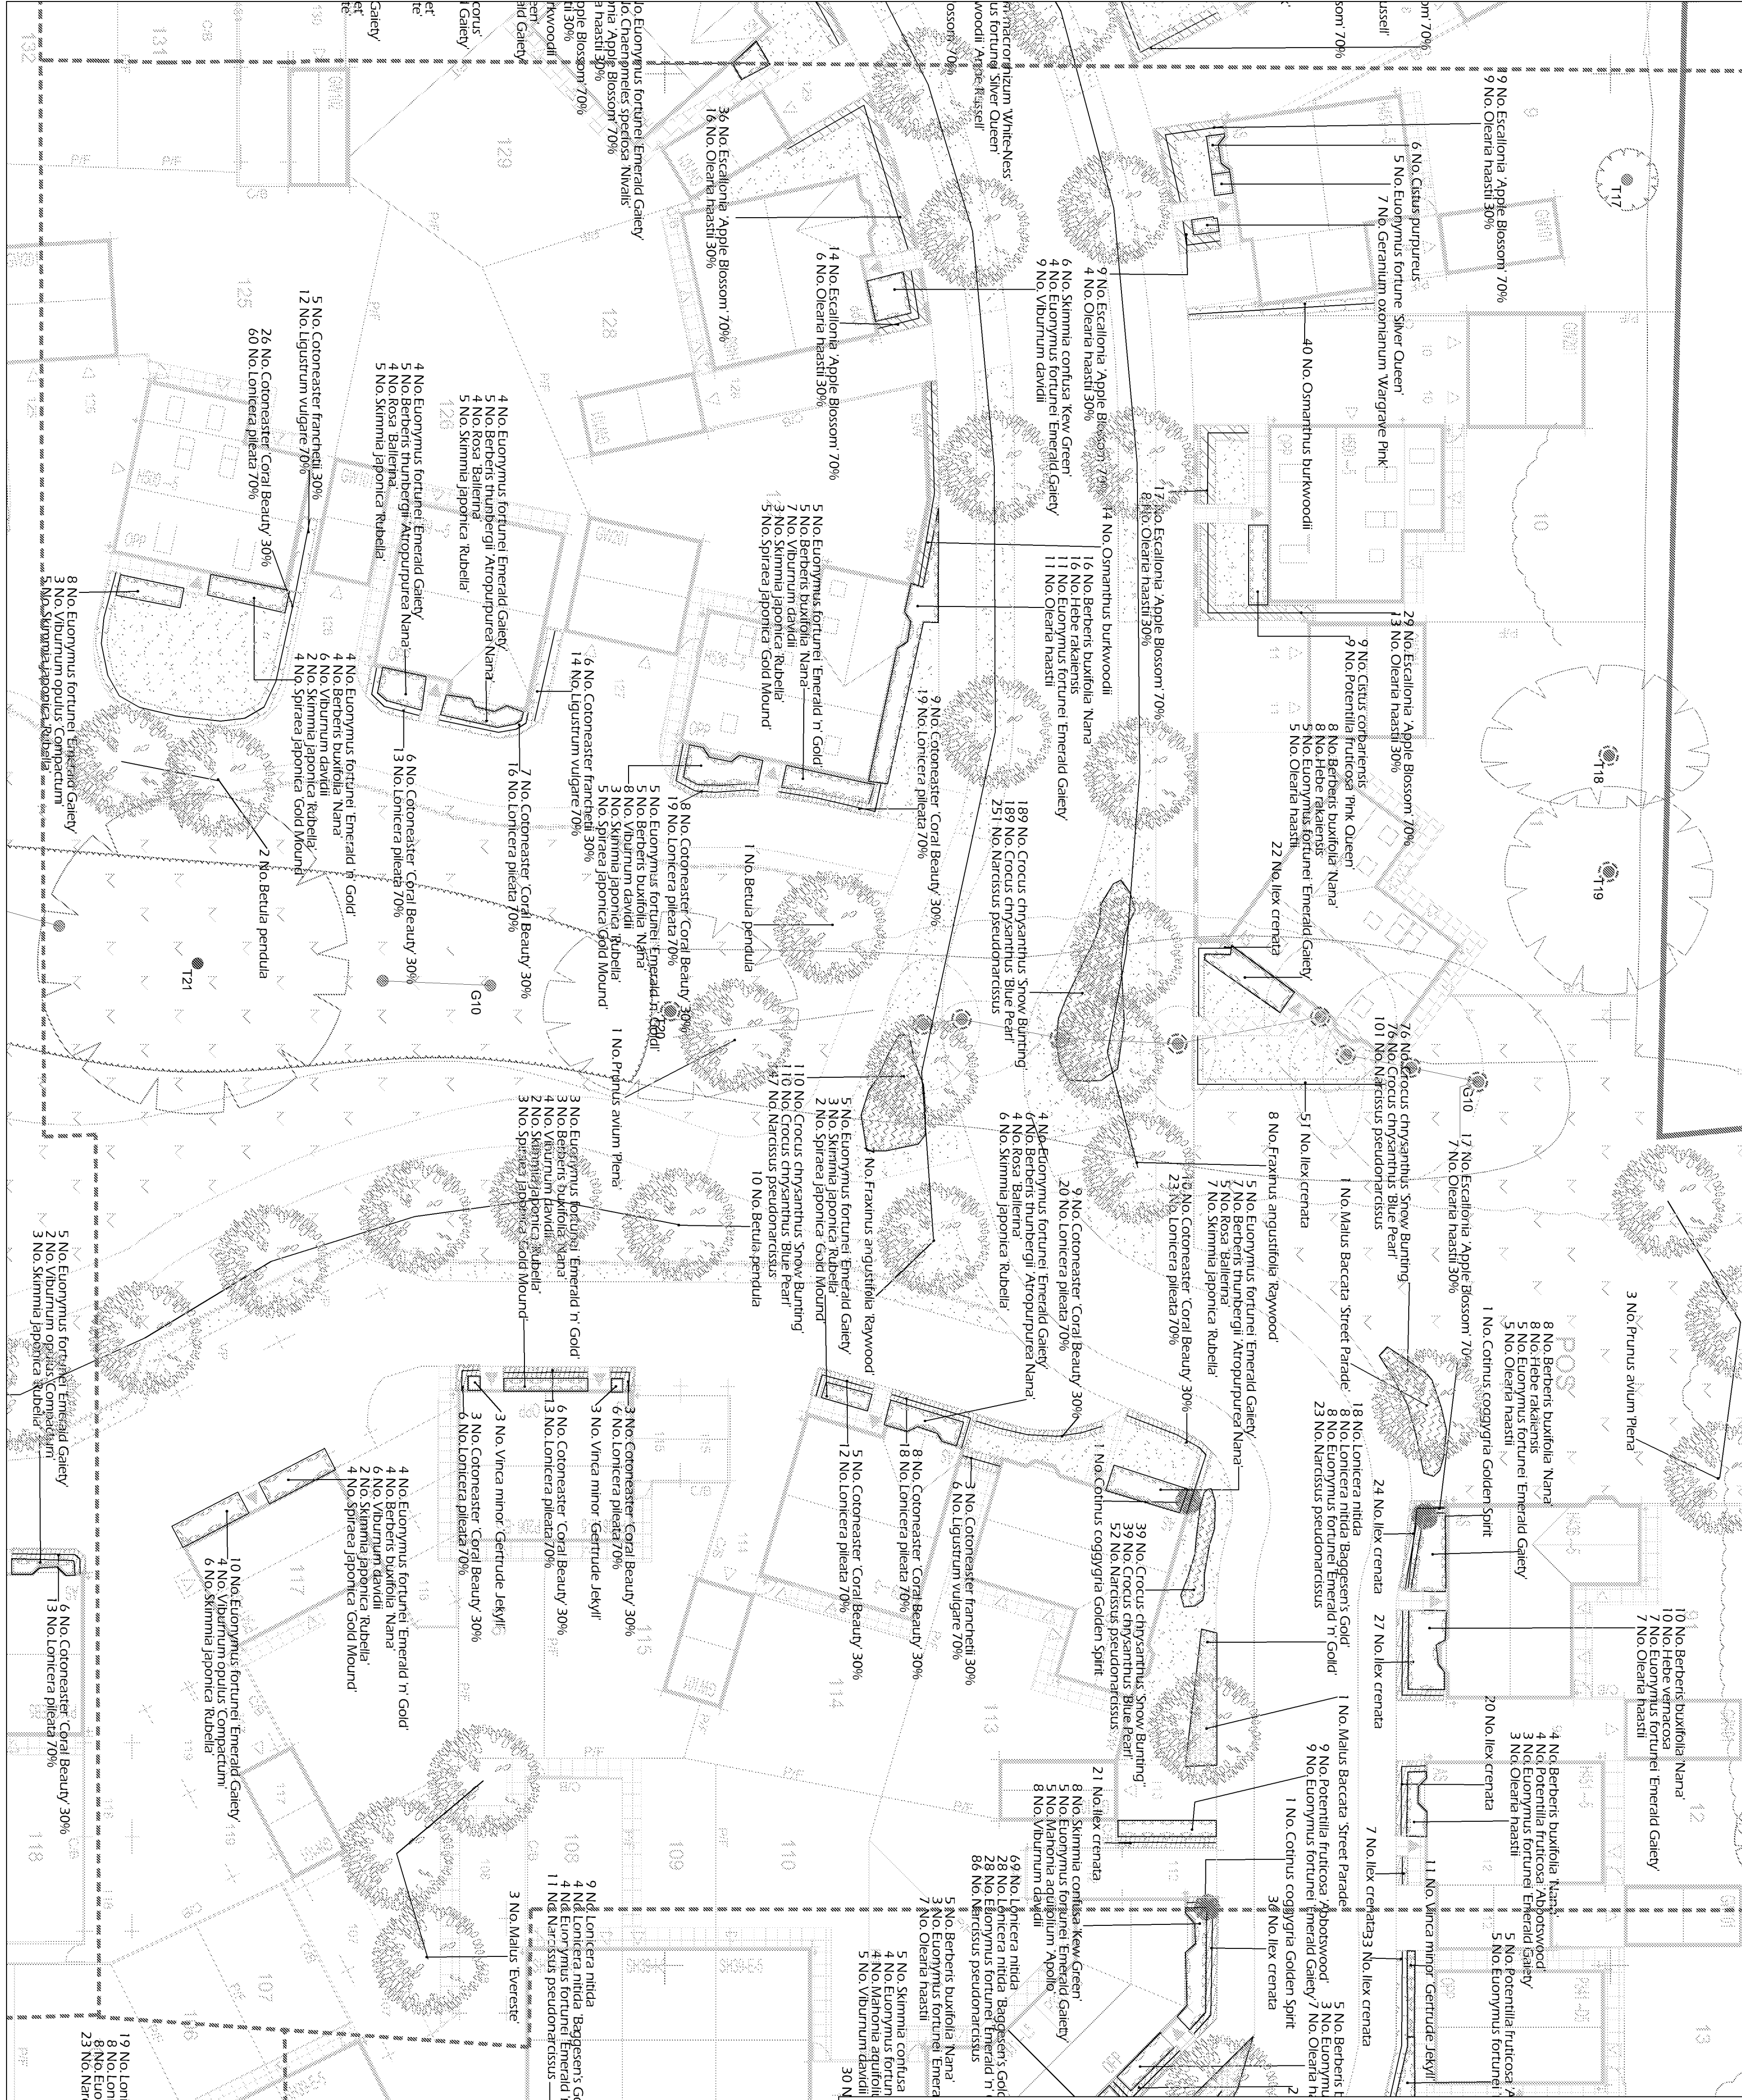

dwg 12

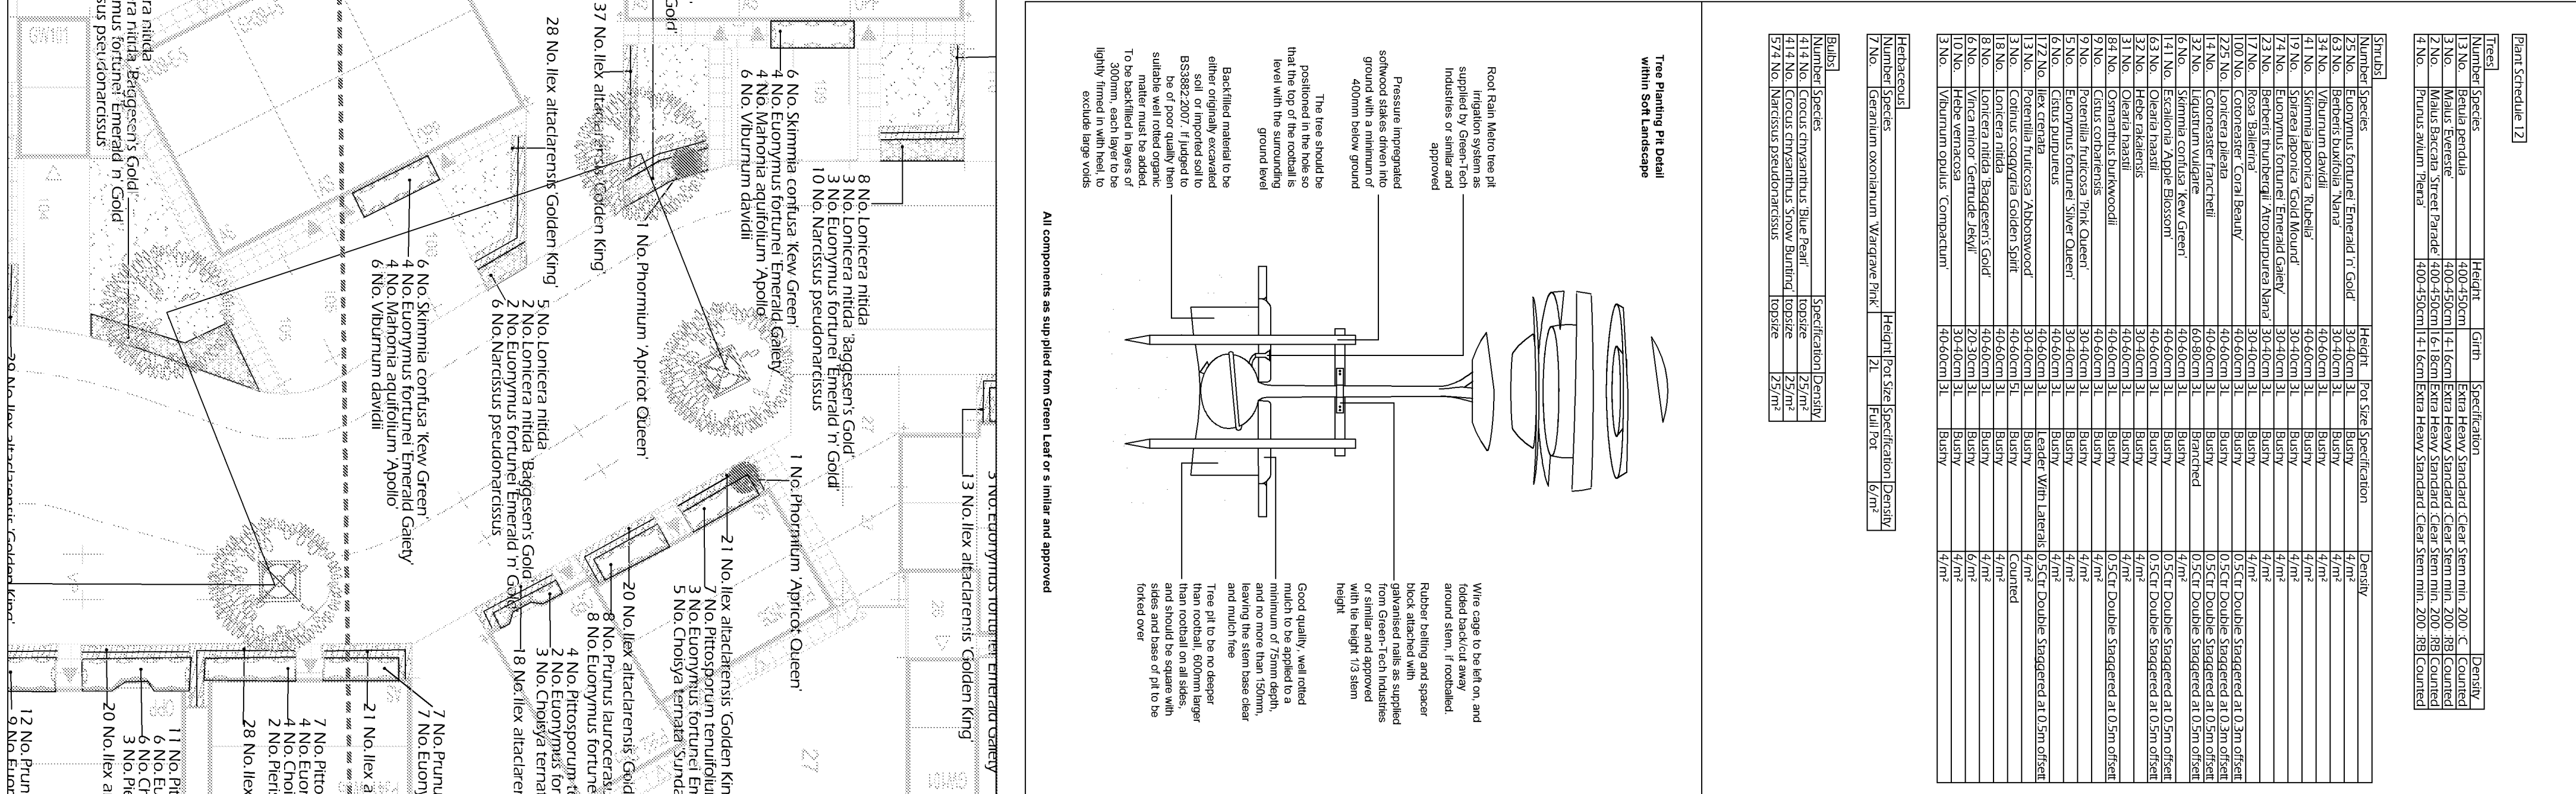

SPECIFICATION
Forestry Commission Practice note 8.
All native species should be of local stock. Native trees and shrubs certified as British Native plant stock, including stock comply with the Horticultural Trade Association National Plant specification.
All planting preparation, handling, planting & maintenance should be in accordance with CPSE Code for Handling and Establishing plants.
All trees and shrubs to comply with BS 3338 Part 1 1992, planted to BS 4043:1989 and BS 4428:1989.
All works generally, to comply with the written Soft Tissue Inspection report, planting beds to be gently rounded towards the centre of each bed to allow for settlement.
On completion of planting the whole area of the shrub bed shall be mulched with 75mm consolidated thickness of medium textured decorative grade natural pine bark having first been prepared in accordance with the specification.
Free standing hedges shall have a 3 strand between the two rows of hedging plants.
All existing trees and hedges to be protected in accordance with BS5837:2012 for the duration of the construction period.

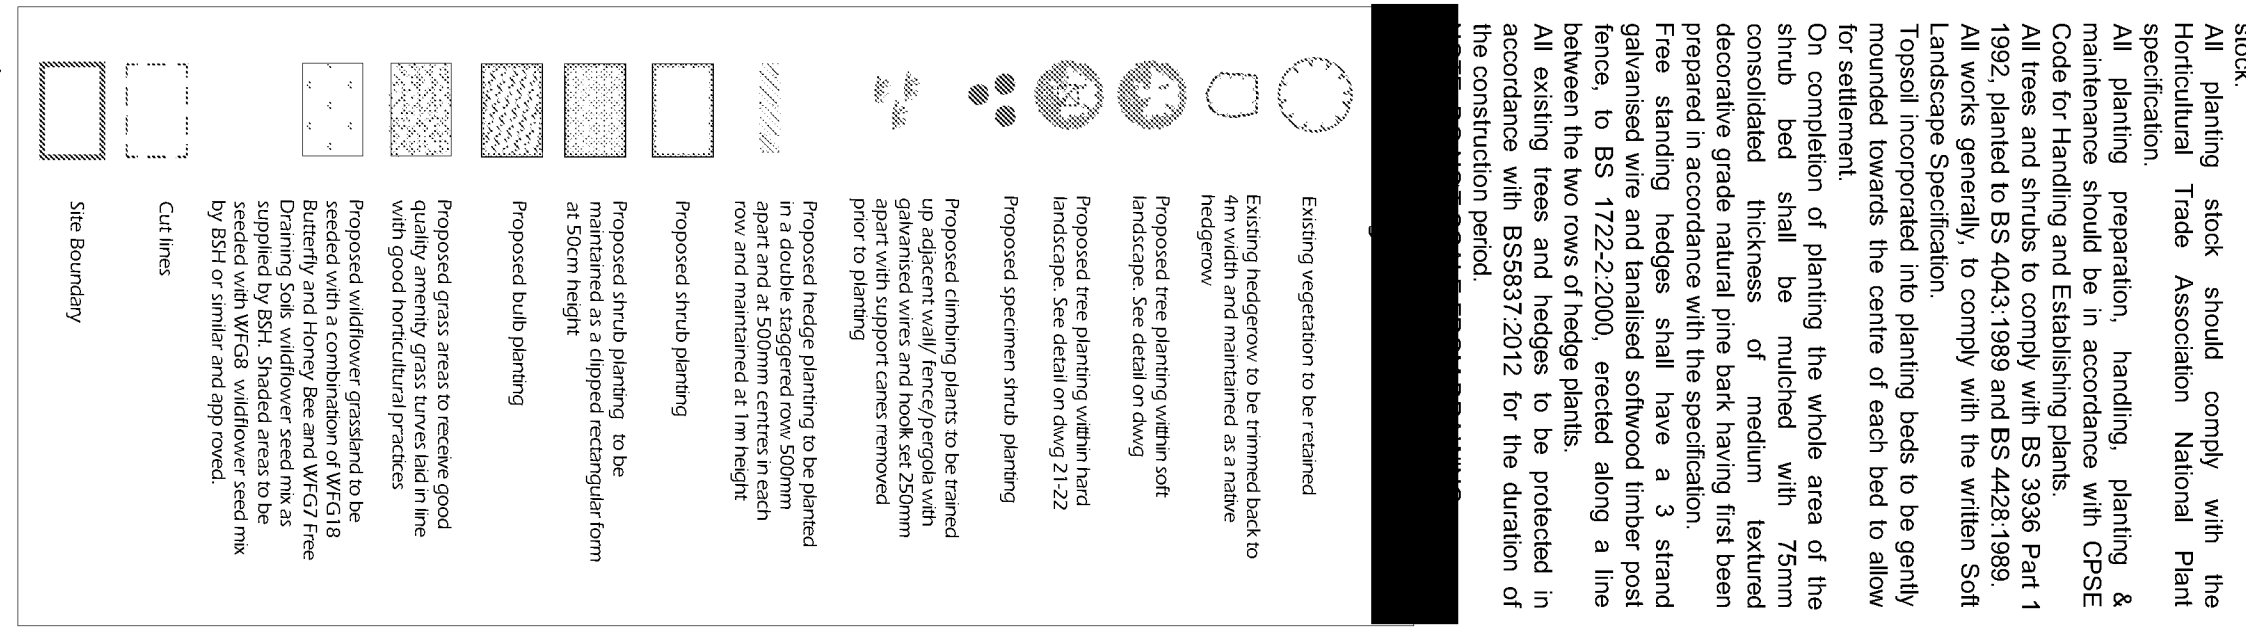

ACD Ecology
Arboreal Architecture
Landscape Architecture

ACD Landscape Architects & ACD Ecology
Buckingham Palace
12 Southgate Street, W16 6BS
Tel: 01666 835646 Fax: 01666 823454
ACD Architecture
Tanner, Lower Street, Haverham, Surrey,
GU27 2HF
Tel: 01484 425714 Fax: 01482 641990
ACD Landscape Architects & ACD Ecology
12 Southgate Street, W16 6BS, Haverham, Surrey, GU27 2HF
Tel: 01666 835646

David Wilson Homes
Angenighting
client: Barratt David Wilson
drawing: Soft Landscape Proposals
date: July 2012
scale: 1:200@A1
drawing no: BSH 17576 12A
drawn: DKM checked: AW

ACD Ecology
Arboreal Architecture
Landscape Architecture

ACD Landscape Architects & ACD Ecology
Buckingham Palace
12 Southgate Street, W16 6BS
Tel: 01666 835646 Fax: 01666 823454
ACD Architecture
Tanner, Lower Street, Haverham, Surrey,
GU27 2HF
Tel: 01484 425714 Fax: 01482 641990
ACD Landscape Architects & ACD Ecology
12 Southgate Street, W16 6BS, Haverham, Surrey, GU27 2HF
Tel: 01666 835646