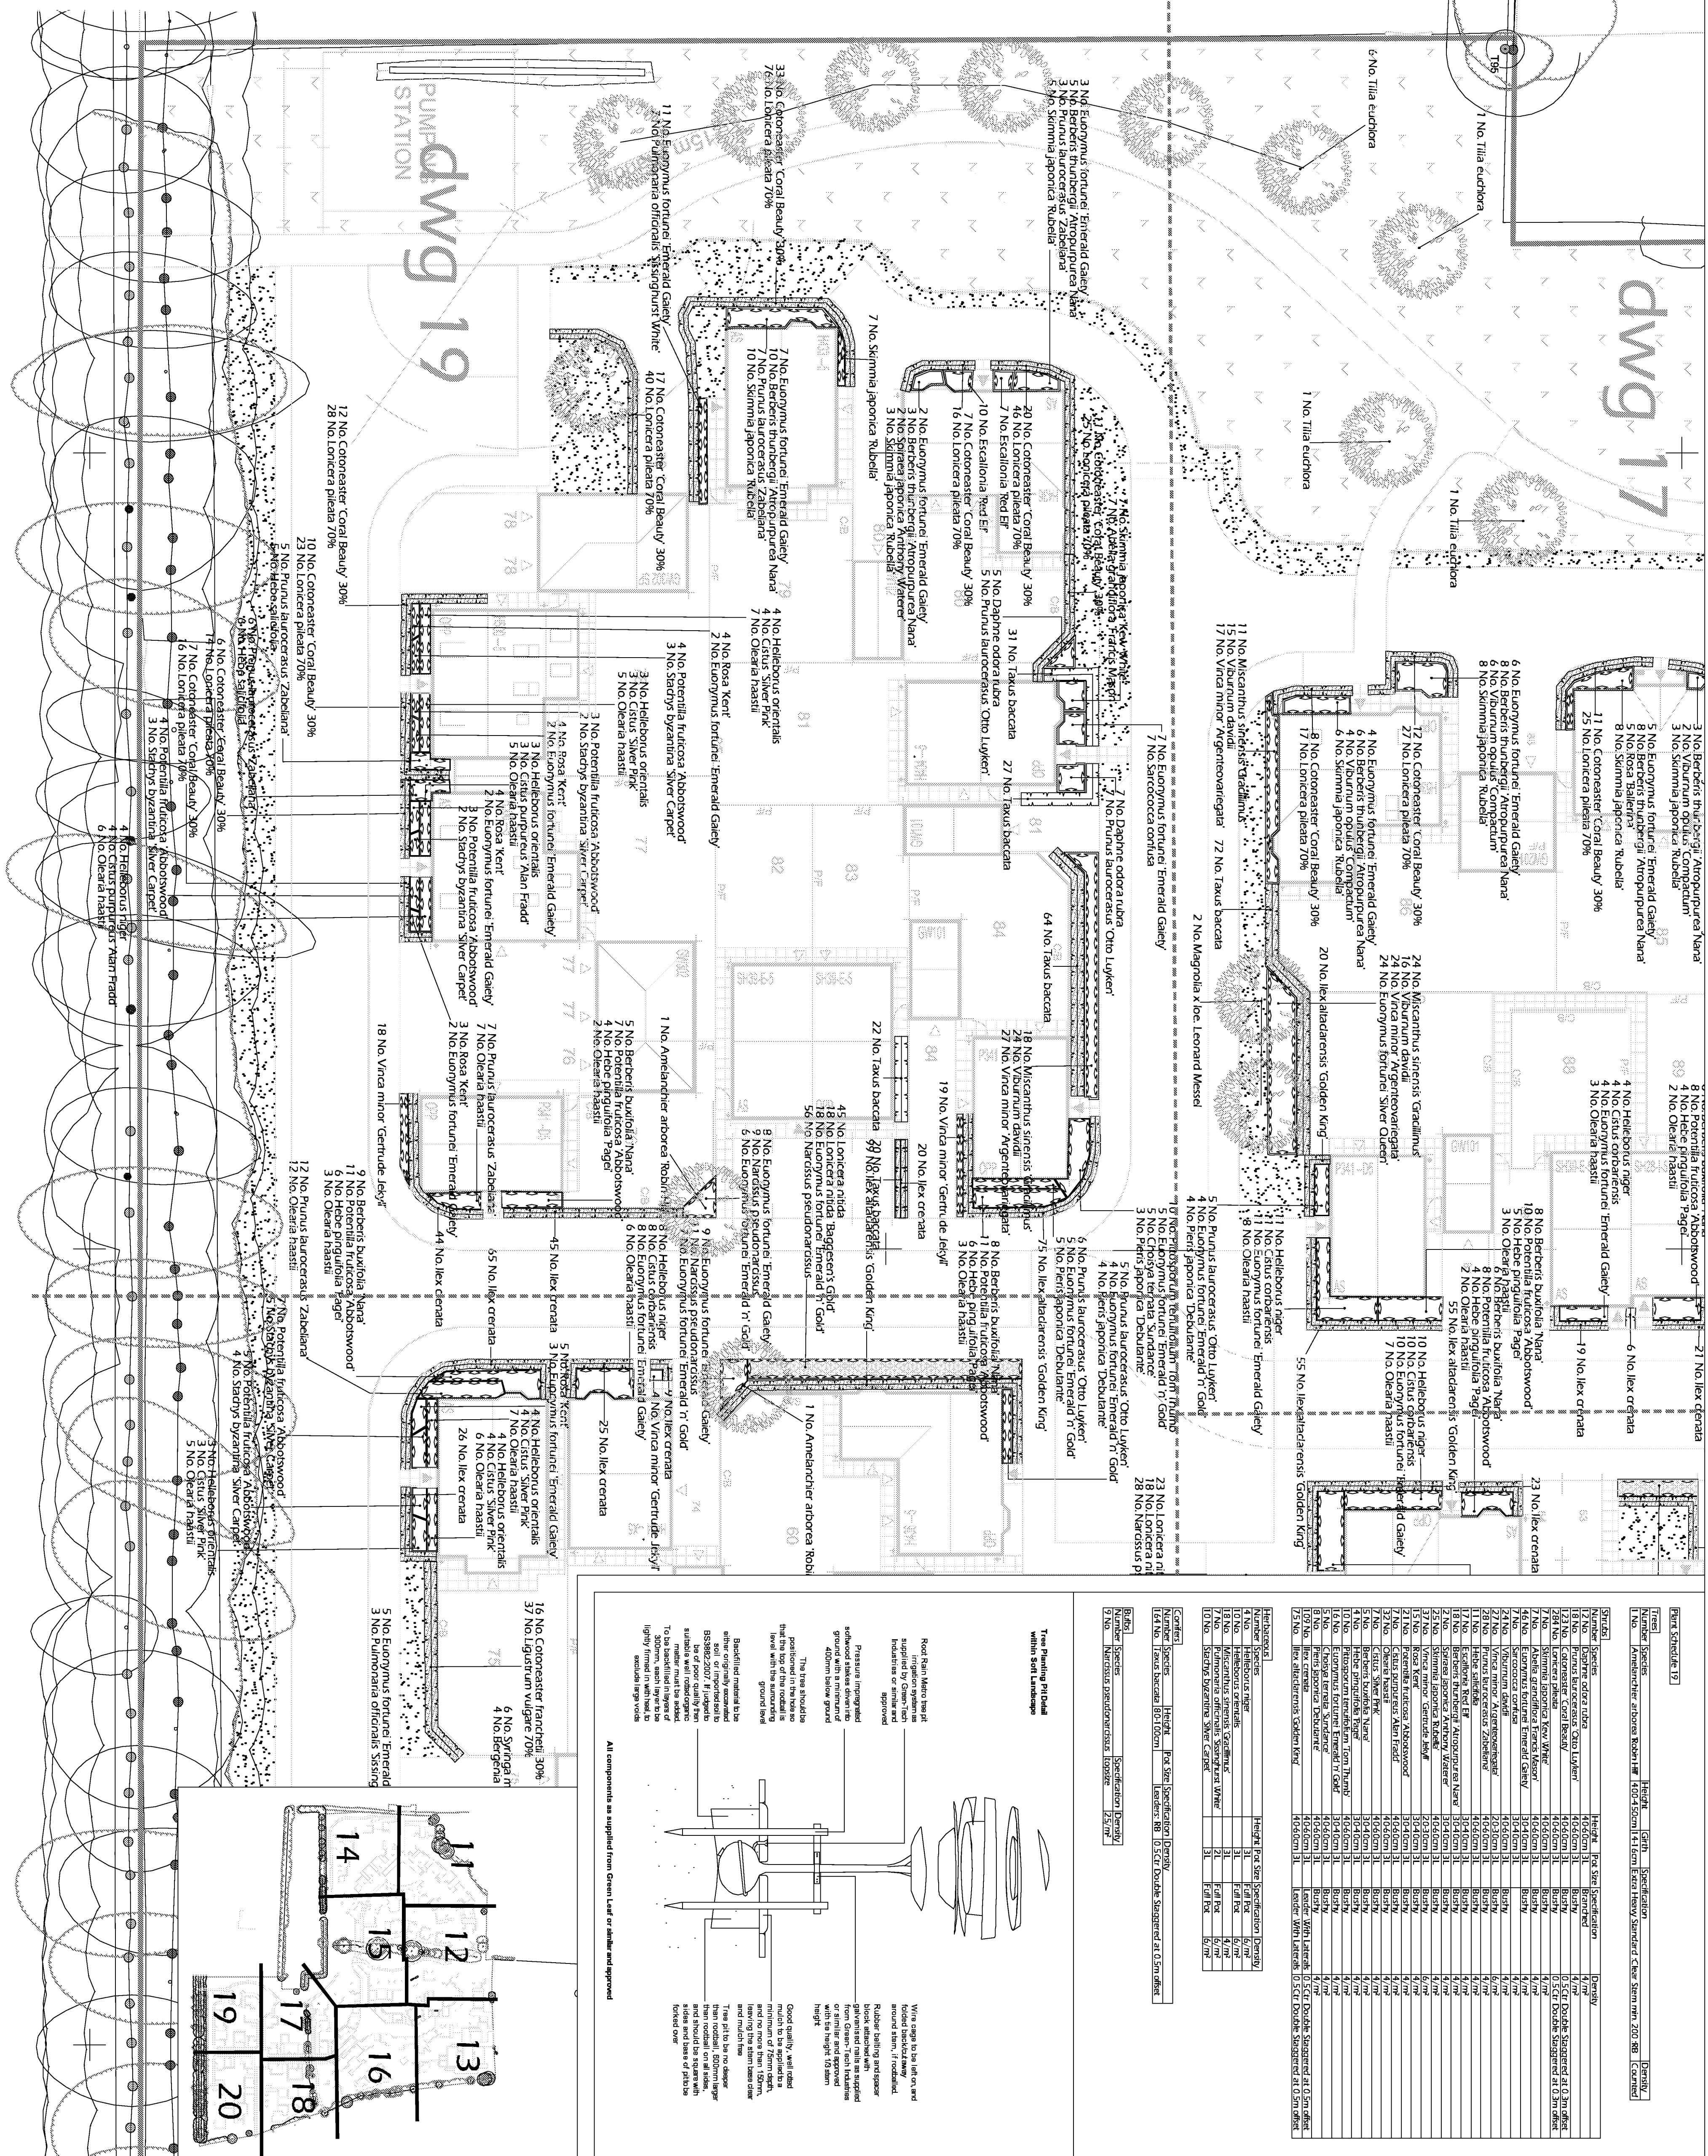


[illegible]

SPECIFICATION

Forestry Commission Practice note 8.

All native species should be of local stock. Native plants and shrubs carried as British Native plant species.

All planting stock should comply with the Horticultural Trade Association National Plant specification.

All planting, preparation, handling, planting & maintenance should be in accordance with CRSE Code of Handling and Establishing Plants 2006 Part 4.1.

1999, planting to BS 4224:1989 and BS 4225:1989.

All works generally, to comply with the written Soft Landscape Specification.


Topsoil incorporated into planting beds to be gently mounded towards the centre of each bed to allow for settlement.

For settlement, the method of planting the whole area of the shrub bed shall be mulched with 75mm consolidated thickness of medium textured decorative grade natural pine bark having first been prepared in accordance with the specification.

Free standing hedges shall have a 3 strand galvanneal wire and tanalised softwood timber post, i.e., to BS 17222:2000, erected along a line in accordance with BS5857:2012.

All existing trees and hedges to be protected in accordance with BS5857:2012 for the duration of the construction period.

	Existing vegetation to be retained	
	Proposed free planting within soft landscape. See detail on page 10.	
	Proposed free planting within hard landscape. See detail on page 21 & 22.	
	Proposed specimen shrub planting	
	Proposed climbing plants to be planted up subject wall. Perpetuals will be planted with support canes removed prior to planting.	
	Proposed hedge planting to be installed in a double sided green 500mm wide x 100mm deep trench. The low row and maintained at 1m height.	
	Proposed shrub planting	
	Proposed shrub planting to be maintained as a clipped rectangular form at 50cm height.	
	Proposed lawn paving	
	Proposed grass areas to complement quality amenity grass lawns laid in line with good horticultural practices. Proposed wildflower grassland to be sown with a mix of native wildflowers, winter wheat and clover grasses etc.	
	Callins	
	Sun Boundary	

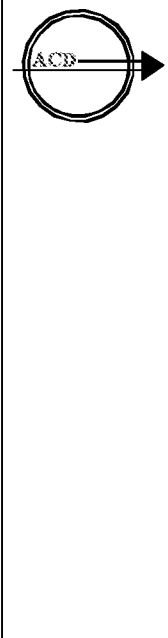[illegible]

ACD

Ecology

Arboreticulture

Landscape Architecture

(12) Landscape Architects & (12) Ecologists
Karl Boman, Deputy, George Lang, Wilderness
Team, 01666 252606 Fax: 01666 241454

(12) Arboriculturists
Nigel Jones, Deputy, 01666 252606

(12) Landscape Architects & (12) Ecologists
Tina Oakes, Deputy, 01483 241450

(12) Landscape Architects & (12) Ecologists
Sue Widdowson, Deputy, 01483 241450

www.acdtrust.org.uk

Soft to the touch
David Wilson Homes



scheme: Roundstone Lane
Angiering
client: Barratt David Wilson
drawing: Soft Landscape Proposals
date: July 2012
scale: 1:200@A1
drawing no: BSH 17576 19
drawn: DKM checked: AW

Copyright of ACD Landscape Architects Ltd. All rights described in Chapter IV of the Copyright, Designs and Patents Act 1988 have been generally asserted. 2012. Copyright of this plan remains with ACD until all fees have been paid in full.