




- KEY:
- Stepped Cavity Tray
 - External Brickwork
 - Tanking
 - Slab on Edge
 - Retaining Wall
 - Fall Arrows
 - Proposed Levels
 - Primary Access
 - Secondary Access
- SCT
 - EXT BWK
 - T T T
 - SOE
 - RWALL
 - XXX.XXX
 - ↓

A280 ANGLEHURST BYPASS

PRELIMINARY FOR PLANNING ONLY

REV. No.	DATE	DESCRIPTION	INITIALS
Client	David Wilson Homes		
Project	Roundstone Lane Angmering		
Title	Proposed road and house levels	Scale 1:250@A0 Checked	Date Jan 12 Drawn KTG
Drawing No.	4528:P02	Rev	A

MJA CONSULTING
CIVIL AND STRUCTURAL ENGINEERS
56-62 Oak Street, Abingdon
Oxon, OX14 5BZ
Tel: 01235 555173
Fax: 01235 523226

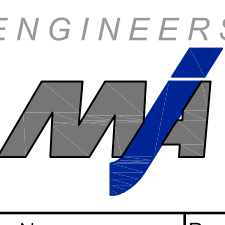

RUGBY CLUB