


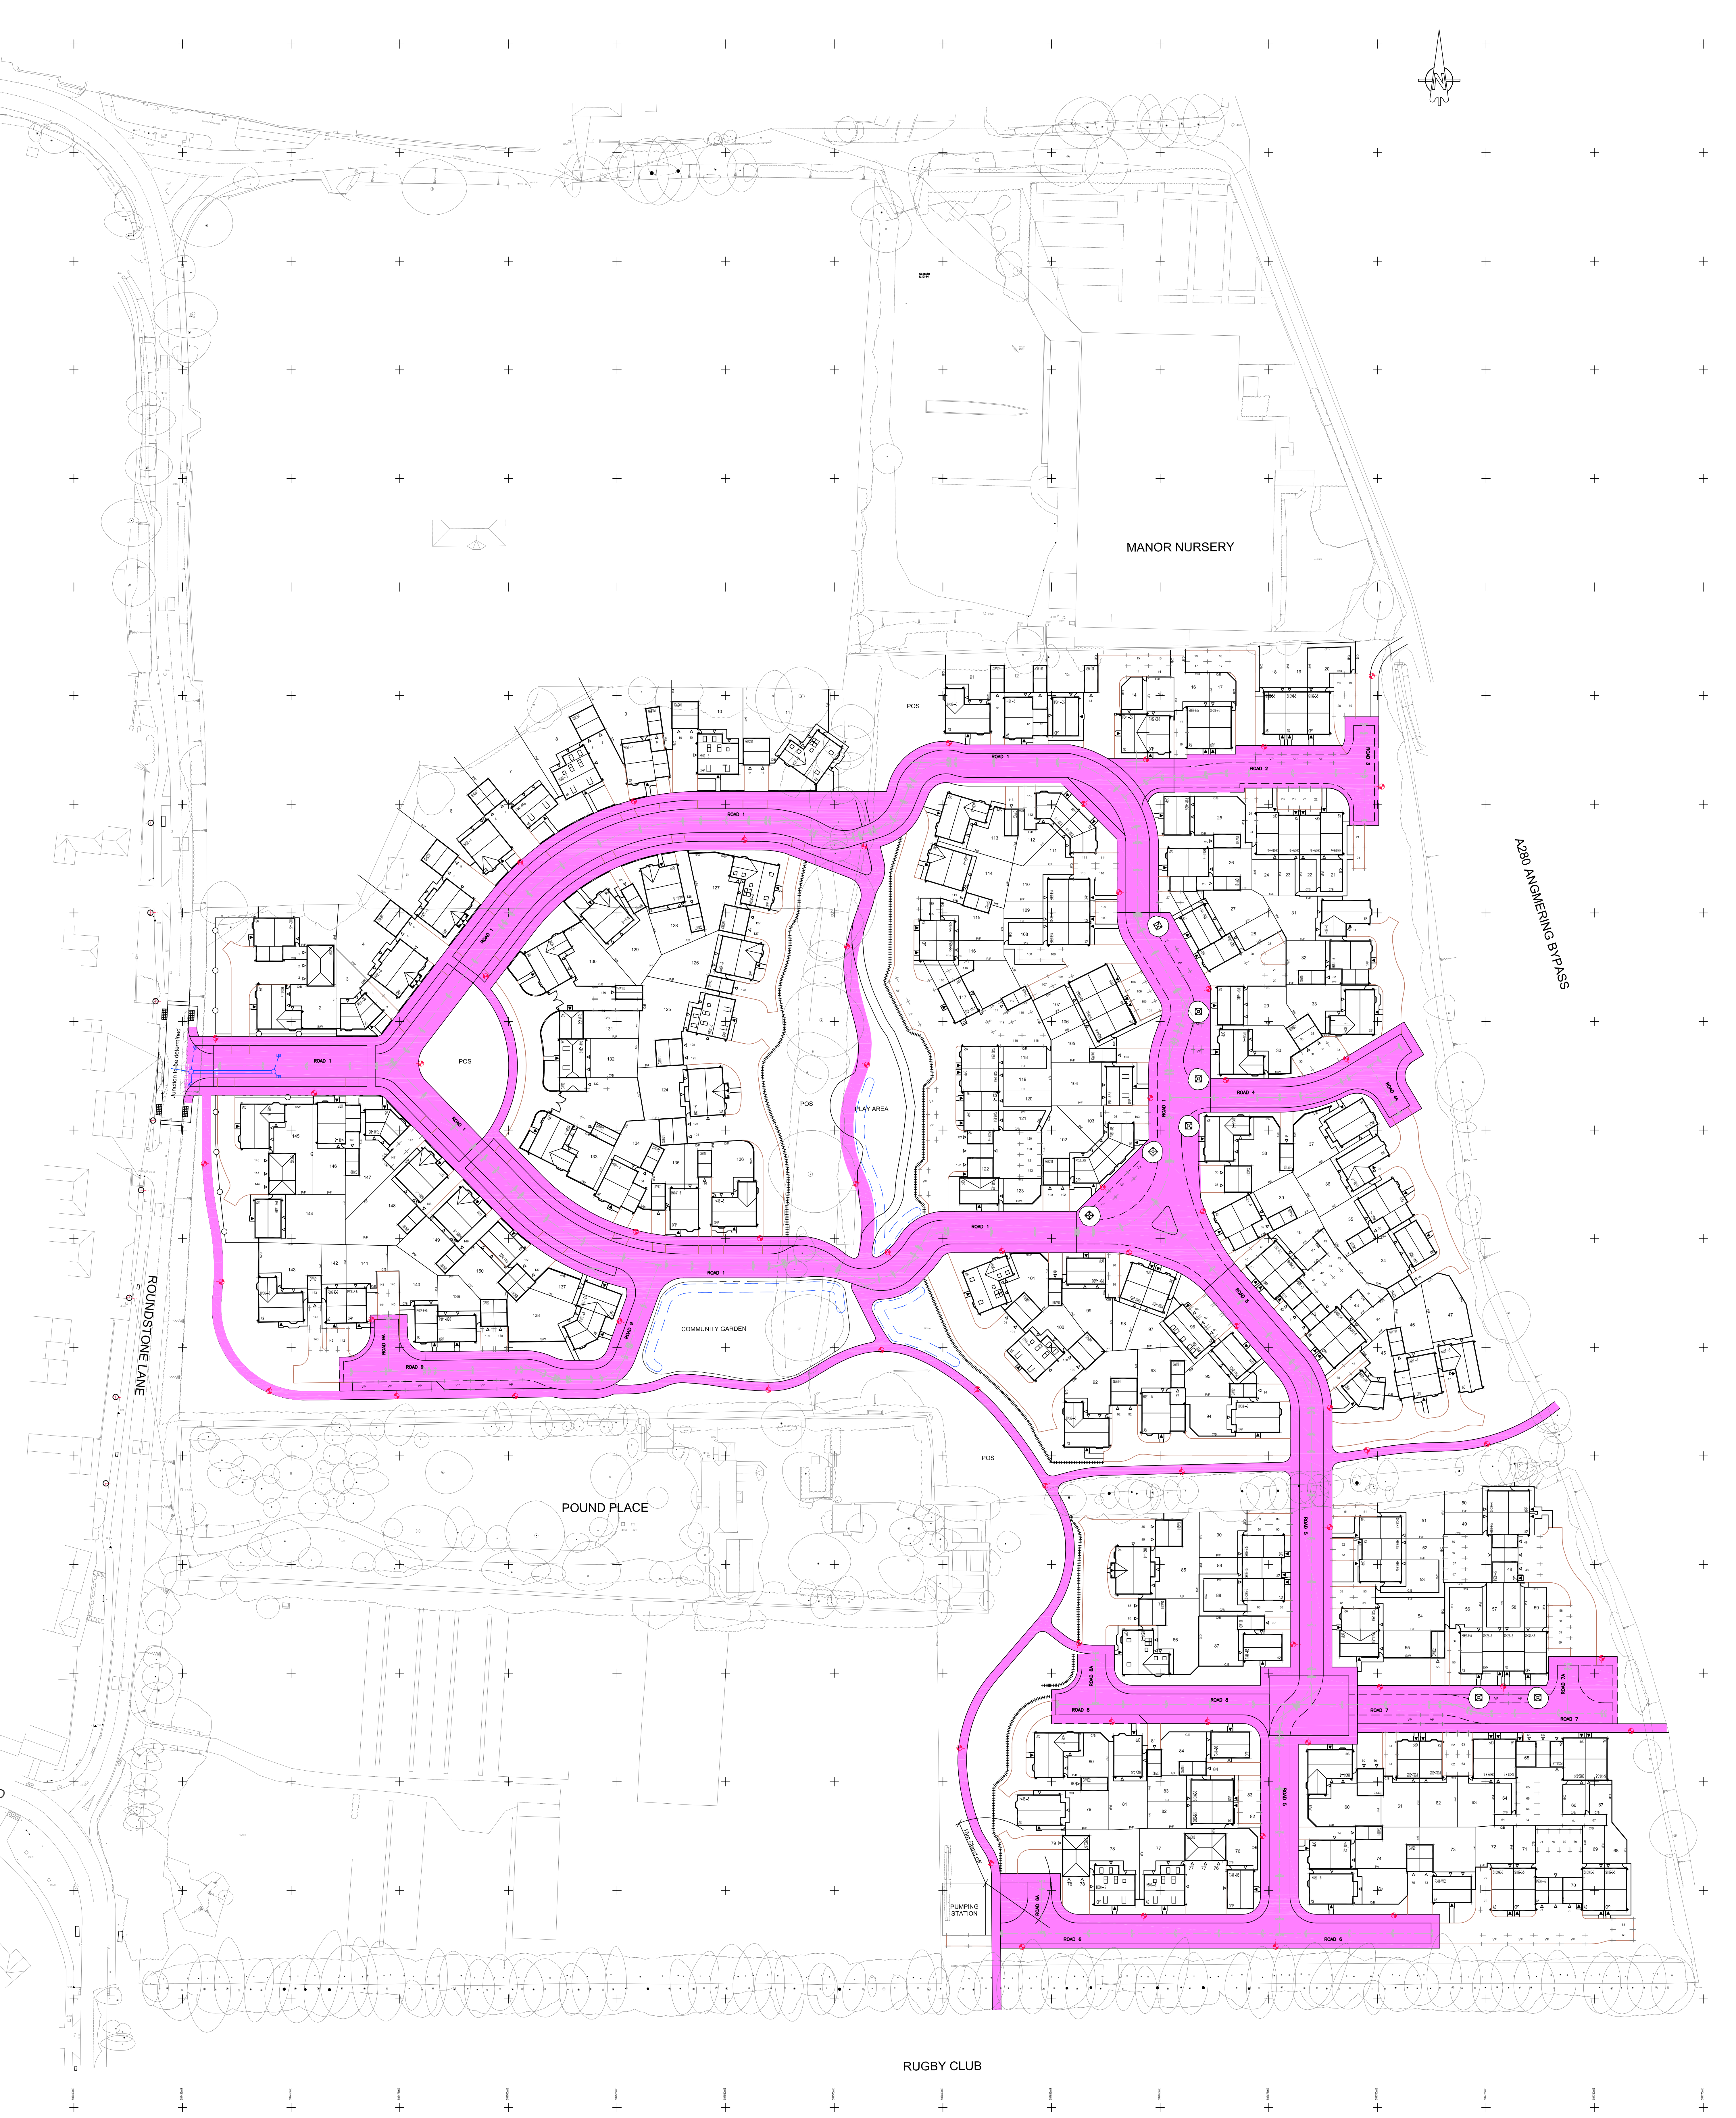

RUGBY CLUB

PRELIMINARY FOR PLANNING ONLY						
REV. No.	DATE	DESCRIPTION	INITIALS			
Client			MJA CONSULTING CIVIL AND STRUCTURAL ENGINEERS 55-62 Oak Street, Abingdon Oxon, OX14 5BZ Tel: 01235 555173 Fax: 01235 523225			
Project			Roundstone Lane Angmering			
Title			Scale 1:500@A0 Checked	Date July 12 Drawn KTG	Drawing No. 4528:P500	Rev A
Proposed adoptable highway areas						

This drawing is the copyright of Michael A. Jennings Associates Limited and may not be copied, altered or reproduced in any way without their permission.