


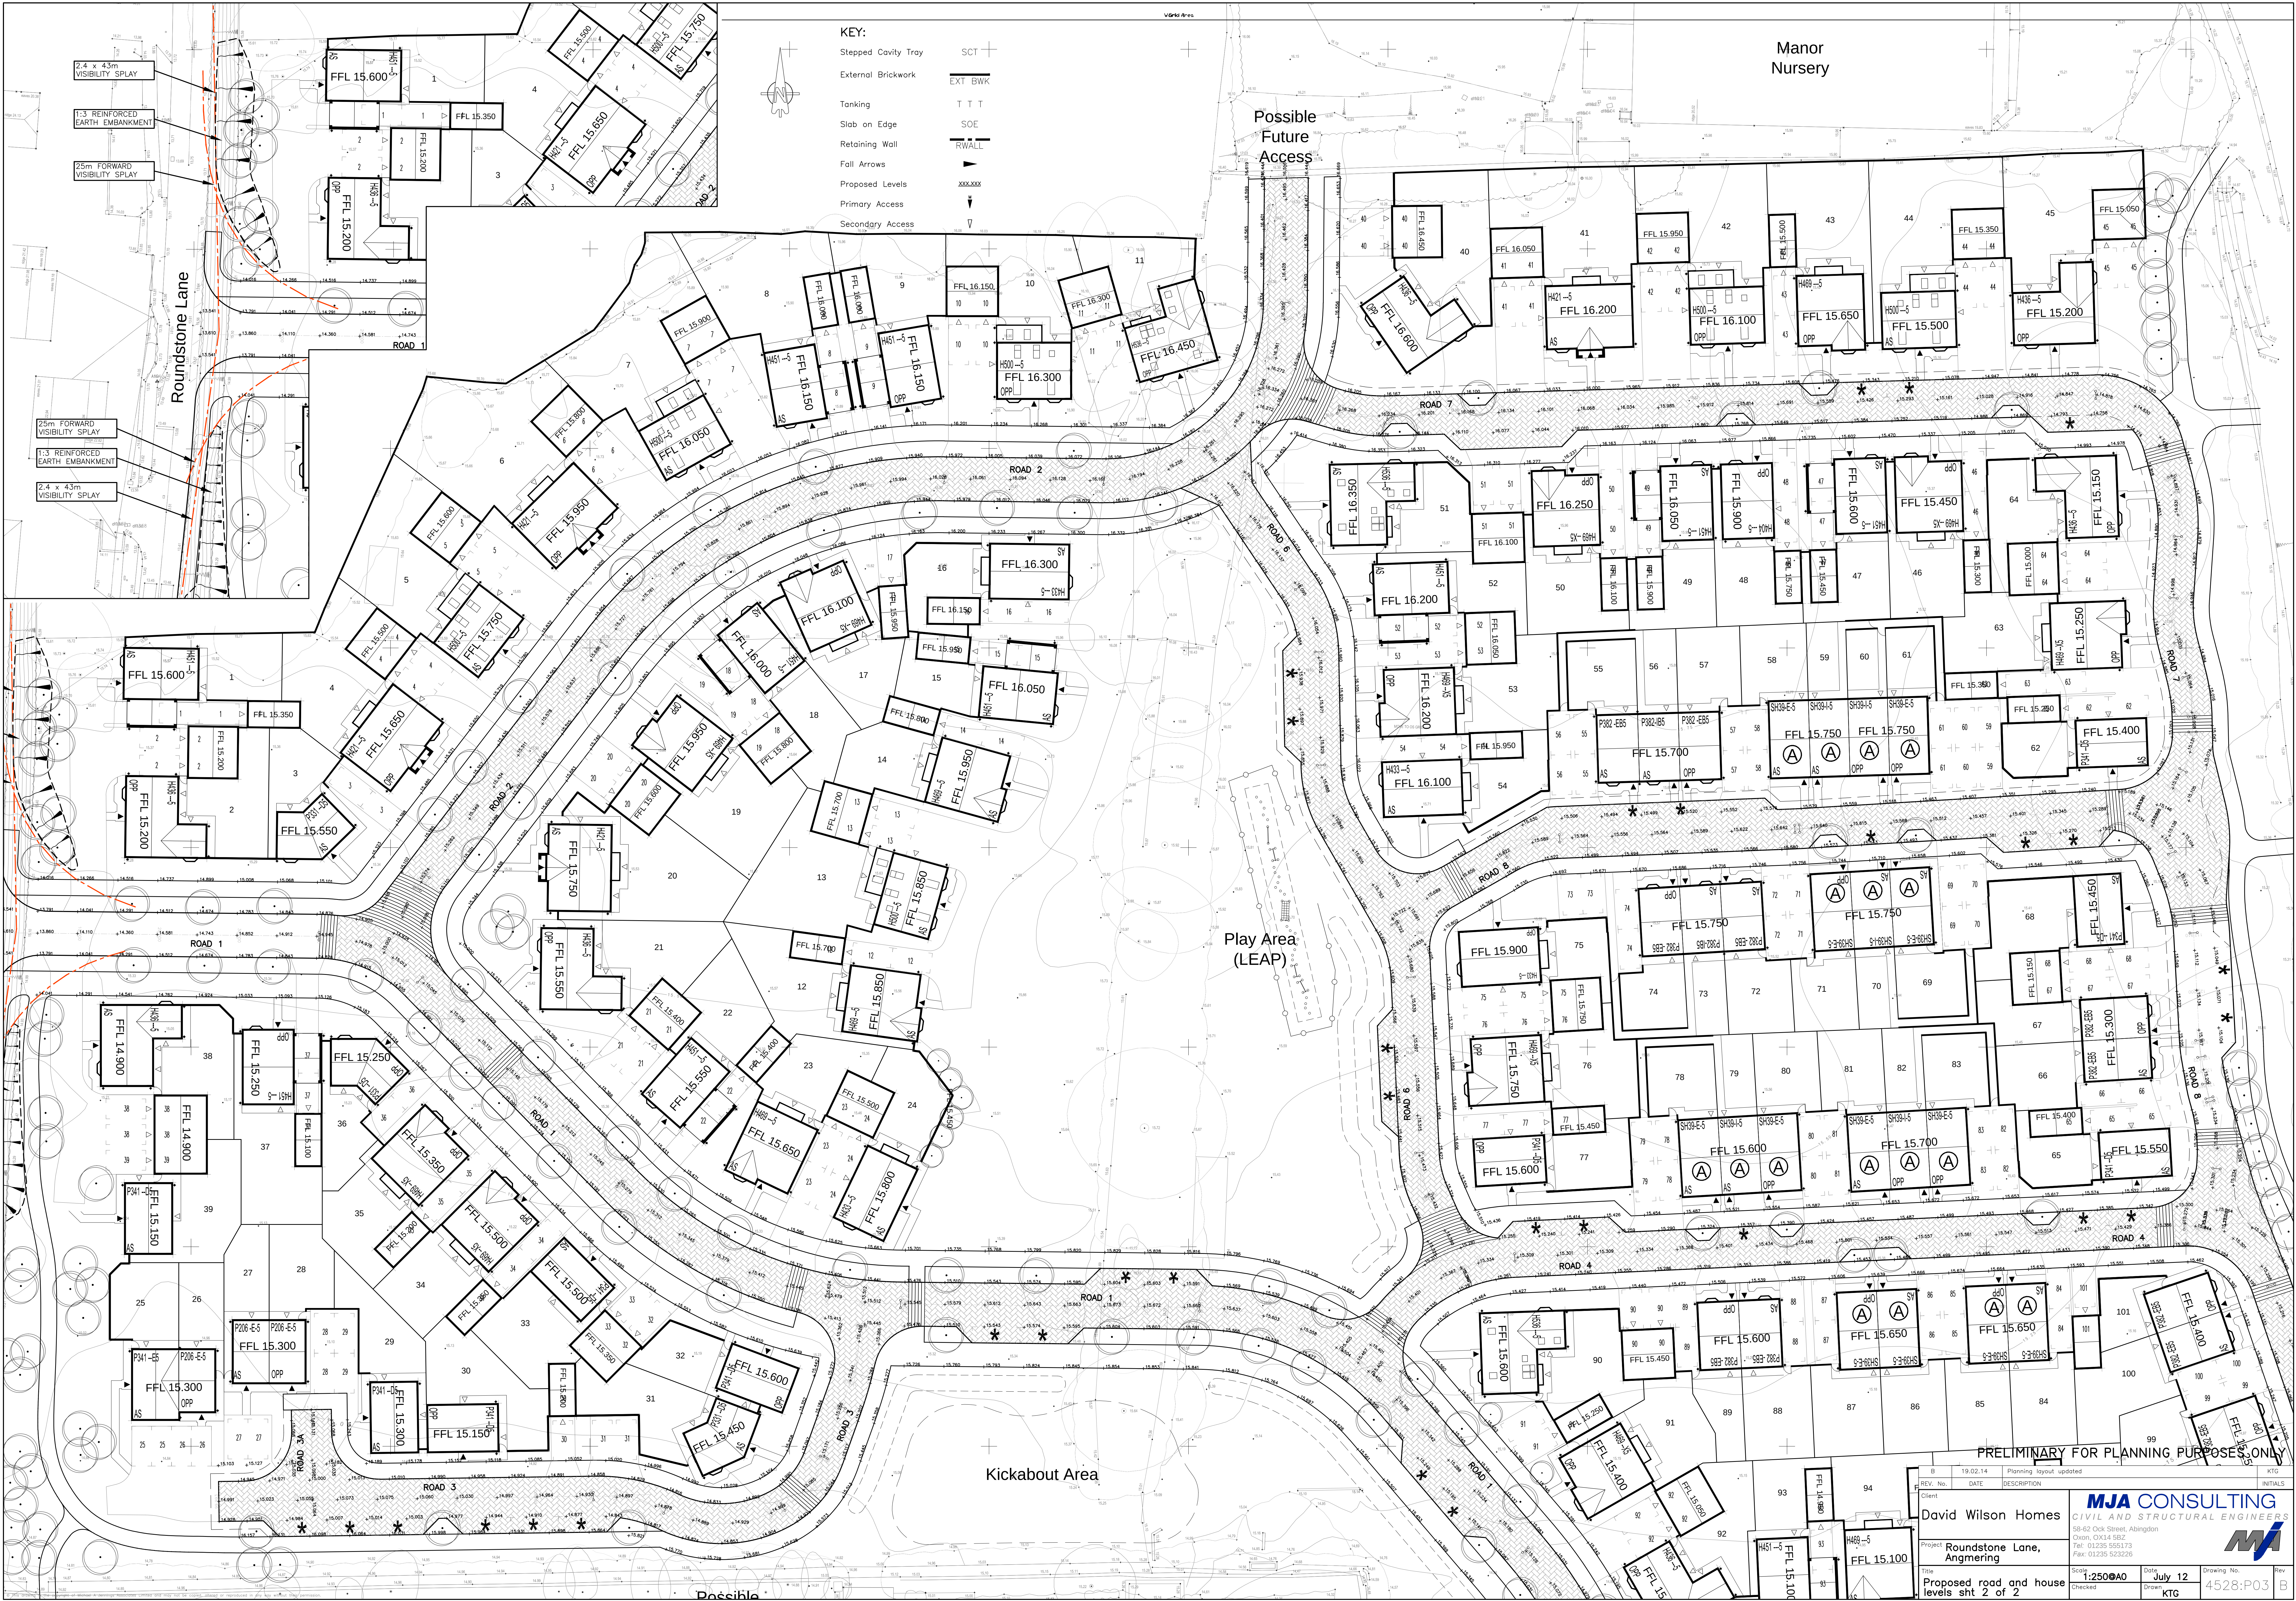

- KEY:
- Stepped Cavity Tray
 - External Brickwork
 - Tanking
 - Slab on Edge
 - Retaining Wall
 - Fall Arrows
 - Proposed Levels
 - Primary Access
 - Secondary Access

SCT
EXT BWK
T T T
SOE
RWALL
XXXXXX

Possible
Future
Access

Manor
Nursery

Play Area
(LEAP)

Kickabout Area

PRELIMINARY FOR PLANNING PURPOSES ONLY

REV. No.	19.02.14	Planning layout updated	INITIALS
Client	David Wilson Homes		KTG
Project	Roundstone Lane, Angmering		
Title	Proposed road and house levels sht 2 of 2		
Scale	1:250 @ A0	Date	July 12
Checked		Drawn	KTG
Drawing No.	4528:P03	Rev	B

MJA CONSULTING
CIVIL AND STRUCTURAL ENGINEERS
58-62 Oak Street, Abingdon
Oxon. OX14 5BZ
Tel: 01235 555173
Fax: 01235 523226

