


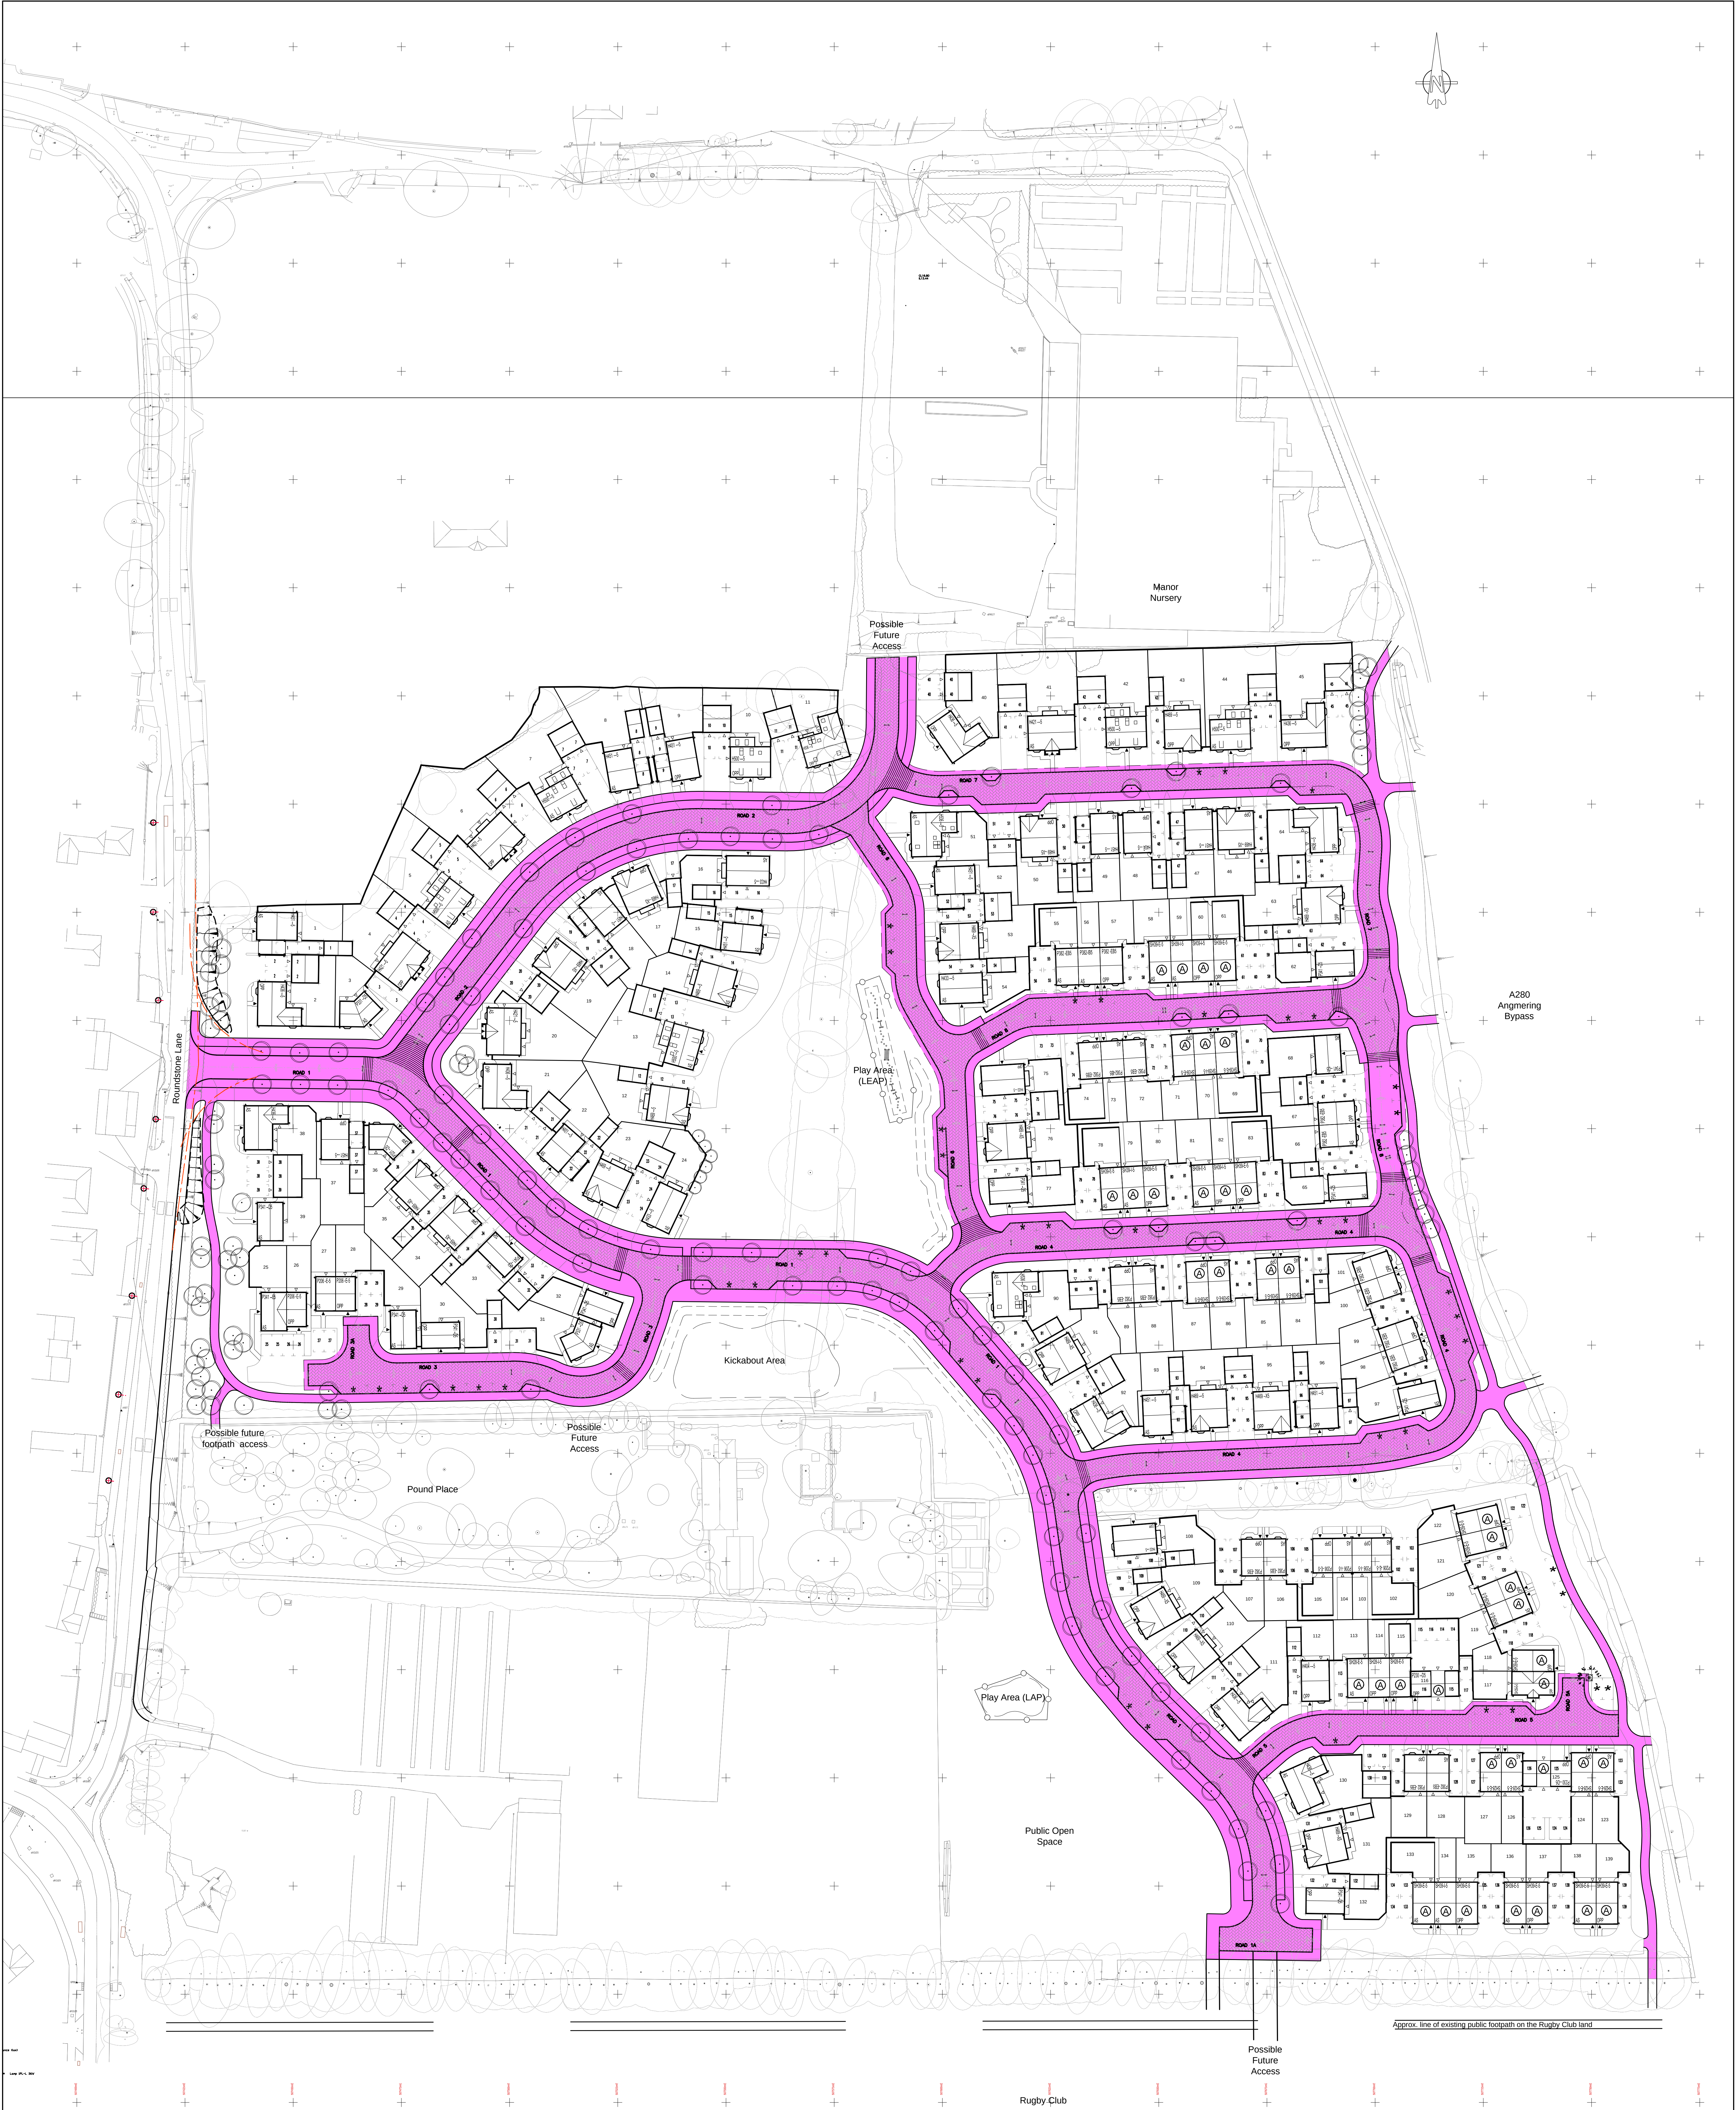

PRELIMINARY FOR PLANNING ONLY

REV. No.	DATE	DESCRIPTION	INITIALS
B	19.02.14	Planning layout updated	KTG
Client		David Wilson Homes	
Project		Roundstone Lane Angmering	
Title		Proposed adoptable highway areas	
Scale	1:500	Date	July 12
Checked		Drawn	KTG
Drawing No.		4528:P500	
Rev		B	