



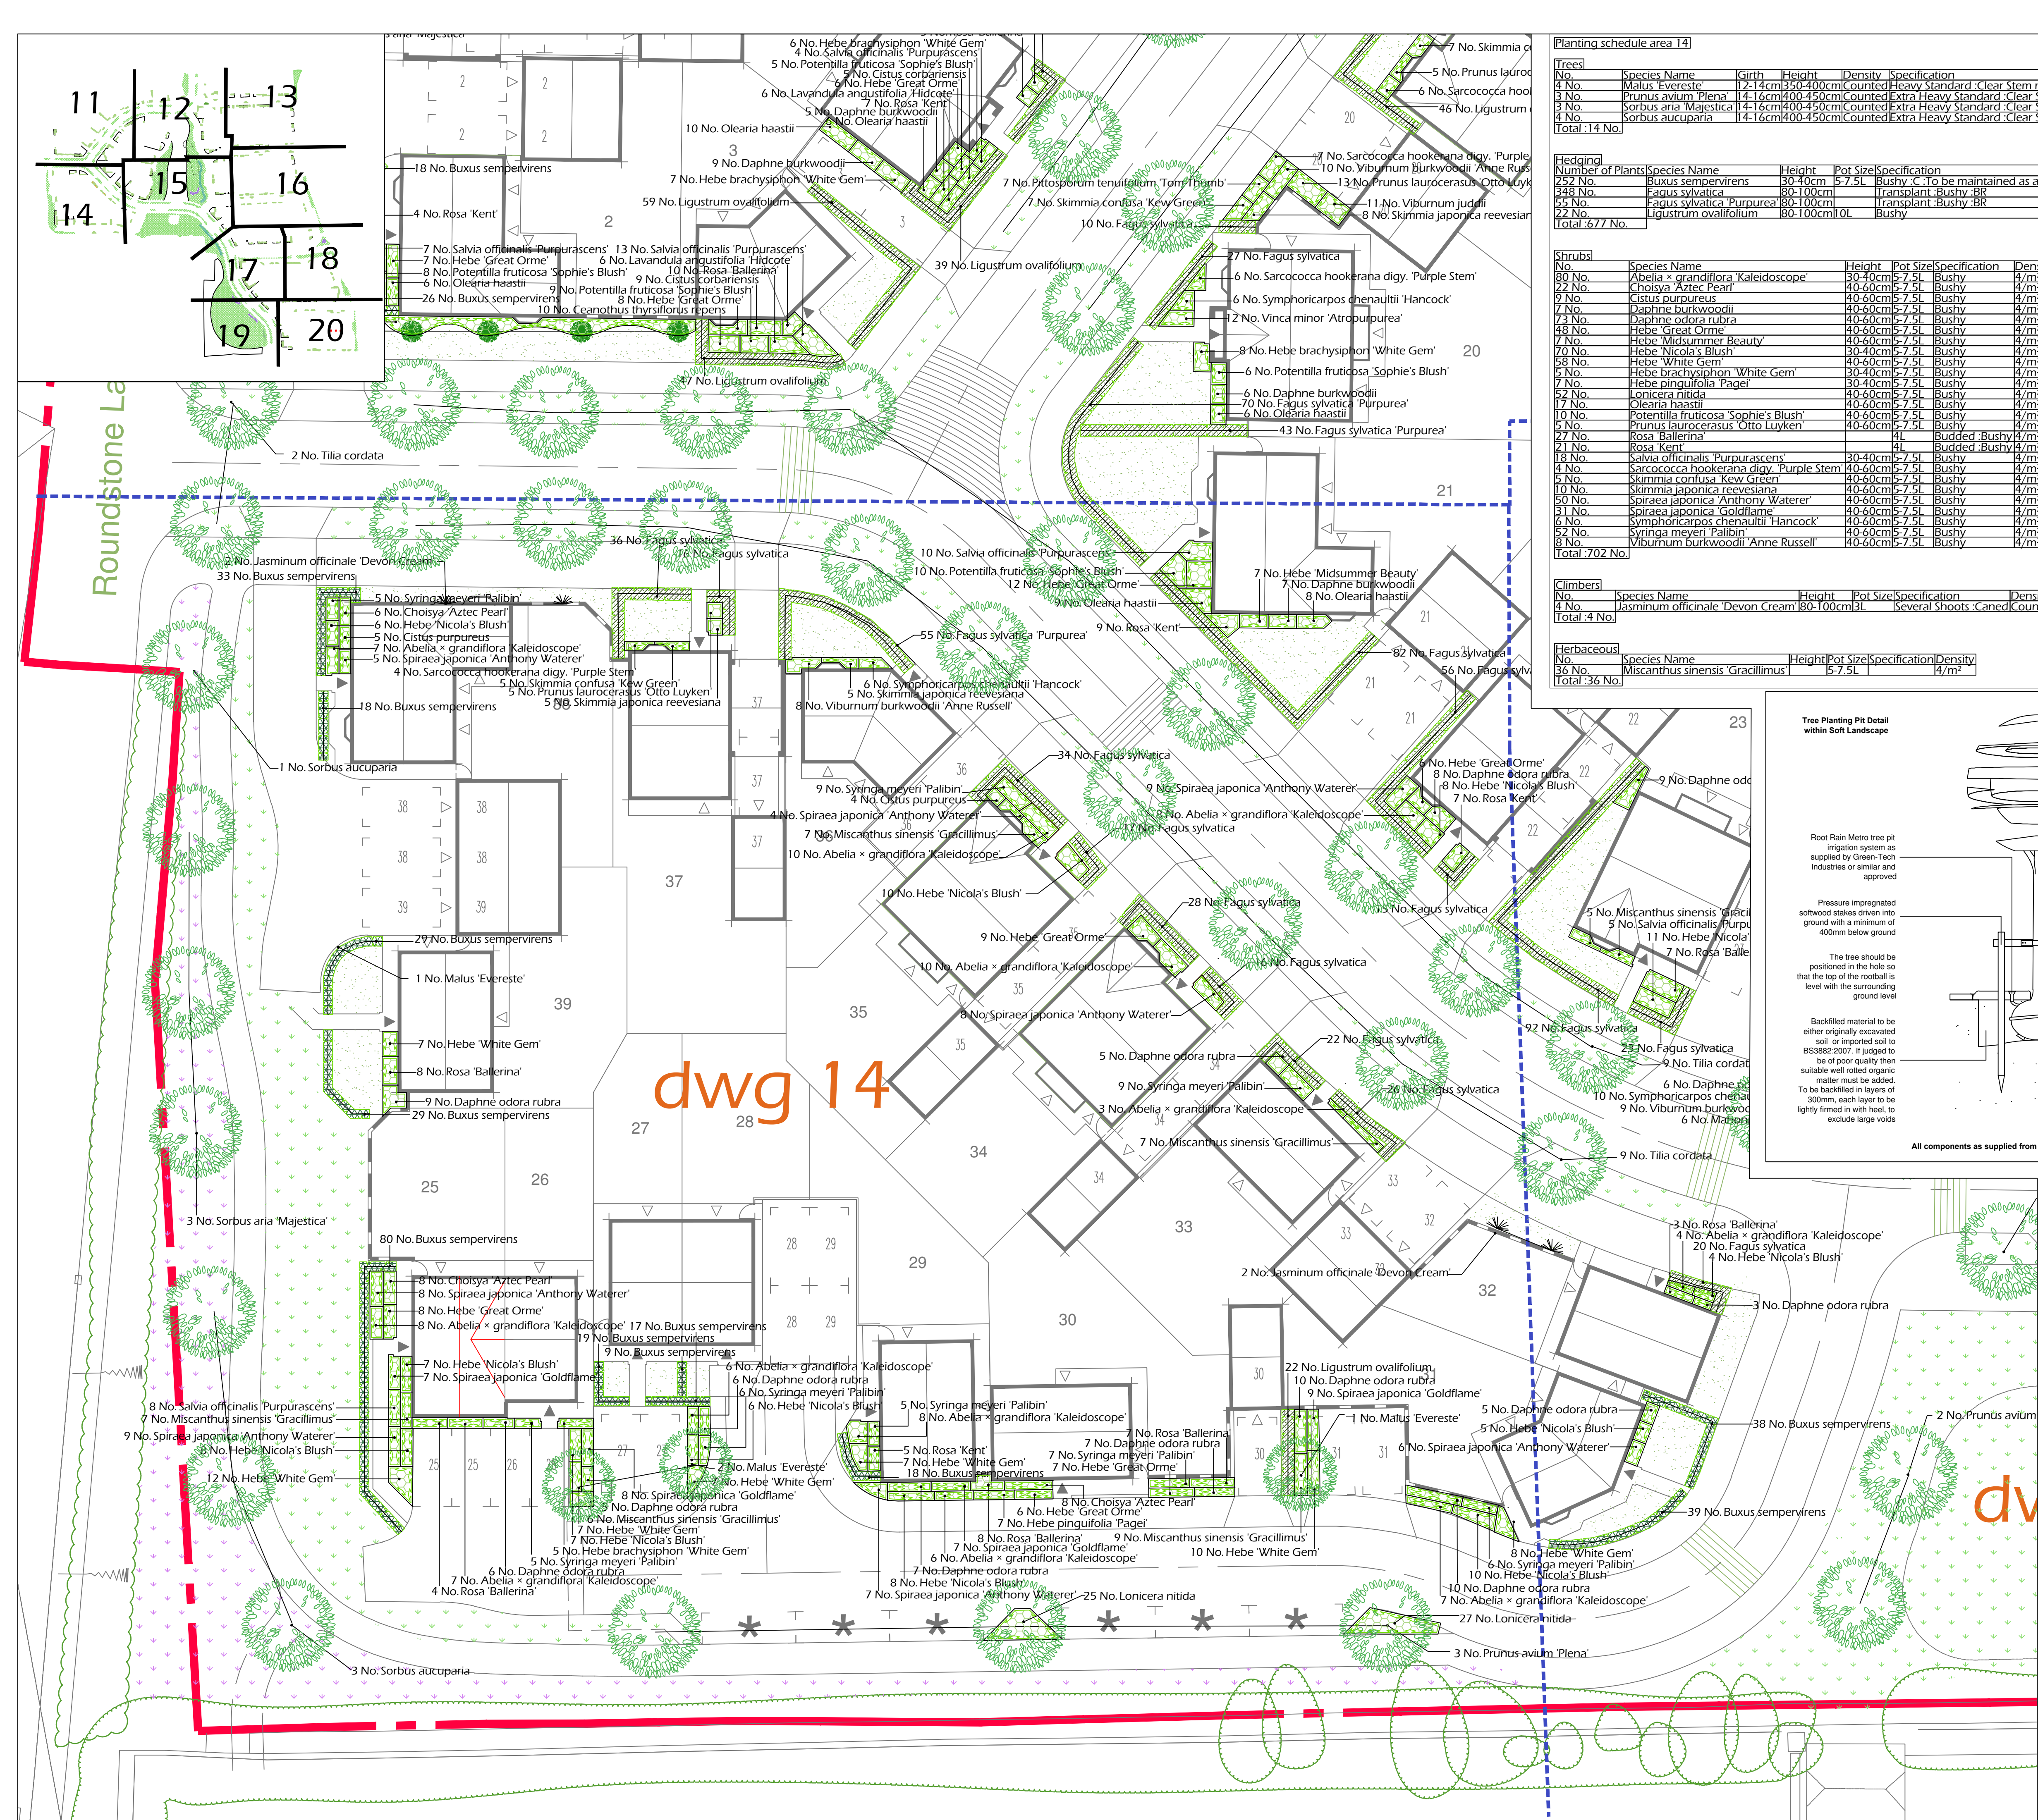

Planting schedule area 14					
Trees					
No.	Species Name	Girth	Height	Density	Specification
4 No.	Malus 'Evereste'	12-14cm	350-400cm	Counted	Heavy Standard Clear Stem min. 200 RB
4 No.	Prunus avium 'Plena'	14-16cm	400-450cm	Counted	Extra Heavy Standard Clear Stem min. 200 RB
3 No.	Sorbus aria 'Majestica'	14-16cm	400-450cm	Counted	Extra Heavy Standard Clear Stem min. 200 RB
4 No.	Sorbus aucuparia	14-16cm	400-450cm	Counted	Extra Heavy Standard Clear Stem min. 200 RB
Total : 14 No.					
Hedging					
Number of Plants					
No.	Species Name	Height	Pot Size	Specification	Density
22 No.	Buxus sempervirens	80-100cm	5-7.5L	Bushy c 10 to be maintained as a hedgerow	0.5ctr Double Staggered at 0.5m offset
348 No.	Fagus sylvatica	80-100cm	5-7.5L	Transplant Bushy BR	0.5ctr Double Staggered at 0.5m offset
55 No.	Fagus sylvatica 'Purpurea'	80-100cm	5-7.5L	Transplant Bushy BR	0.5ctr Double Staggered at 0.5m offset
22 No.	Ligustrum ovalifolium	80-100cm	5-7.5L	Bushy	0.5ctr Double Staggered at 0.5m offset
Total : 677 No.					
Shrubs					
No.	Species Name	Height	Pot Size	Specification	Density
80 No.	Abelia x grandiflora 'Kaleidoscope'	30-40cm	5-7.5L	Bushy	4/m ²
22 No.	Choisya 'Aztec Pearl'	40-60cm	5-7.5L	Bushy	4/m ²
9 No.	Cistus purpureus	40-60cm	5-7.5L	Bushy	4/m ²
7 No.	Daphne burkwoodii	40-60cm	5-7.5L	Bushy	4/m ²
73 No.	Daphne odora rubra	40-60cm	5-7.5L	Bushy	4/m ²
48 No.	Hebe 'Great Orme'	40-60cm	5-7.5L	Bushy	4/m ²
7 No.	Hebe 'Midsummer Beauty'	40-60cm	5-7.5L	Bushy	4/m ²
70 No.	Hebe 'Nicola's Blush'	40-60cm	5-7.5L	Bushy	4/m ²
58 No.	Hebe 'White Gem'	40-60cm	5-7.5L	Bushy	4/m ²
5 No.	Hebe brachysiphon 'White Gem'	30-40cm	5-7.5L	Bushy	4/m ²
7 No.	Hebe pinguifolia 'Pagei'	40-60cm	5-7.5L	Bushy	4/m ²
52 No.	Lonicera nitida	40-60cm	5-7.5L	Bushy	4/m ²
17 No.	Olearia haastii	40-60cm	5-7.5L	Bushy	4/m ²
10 No.	Potentilla fruticosa 'Sophie's Blush'	40-60cm	5-7.5L	Bushy	4/m ²
5 No.	Prunus laurocerasus 'Otto Luyken'	40-60cm	5-7.5L	Bushy	4/m ²
27 No.	Rosa 'Ballerina'	4L	Budded Bushy	4/m ²	
21 No.	Rosa 'Kent'	4L	Budded Bushy	4/m ²	
18 No.	Salvia officinalis 'Purpurascens'	30-40cm	5-7.5L	Bushy	4/m ²
4 No.	Sarcococca hookerana digy. 'Purple Stem'	40-60cm	5-7.5L	Bushy	4/m ²
5 No.	Skimmia confusa 'Kew Green'	40-60cm	5-7.5L	Bushy	4/m ²
10 No.	Skimmia japonica reevesiana	40-60cm	5-7.5L	Bushy	4/m ²
50 No.	Spiraea japonica 'Anthony Waterer'	40-60cm	5-7.5L	Bushy	4/m ²
31 No.	Spiraea japonica 'Goldflame'	40-60cm	5-7.5L	Bushy	4/m ²
6 No.	Symphoricarpos chenaultii 'Hancock'	40-60cm	5-7.5L	Bushy	4/m ²
52 No.	Syringa meyeri 'Palibin'	40-60cm	5-7.5L	Bushy	4/m ²
8 No.	Viburnum burkwoodii 'Anne Russell'	40-60cm	5-7.5L	Bushy	4/m ²
Total : 702 No.					
Climbers					
No.	Species Name	Height	Pot Size	Specification	Density
4 No.	Jasminum officinale 'Devon Cream'	80-100cm	3L	Several Shoots Caned	Counted
Total : 4 No.					
Herbaceous					
No.	Species Name	Height	Pot Size	Specification	Density
36 No.	Miscanthus sinensis 'Gracillimus'	5-7.5L			4/m ²
Total : 36 No.					

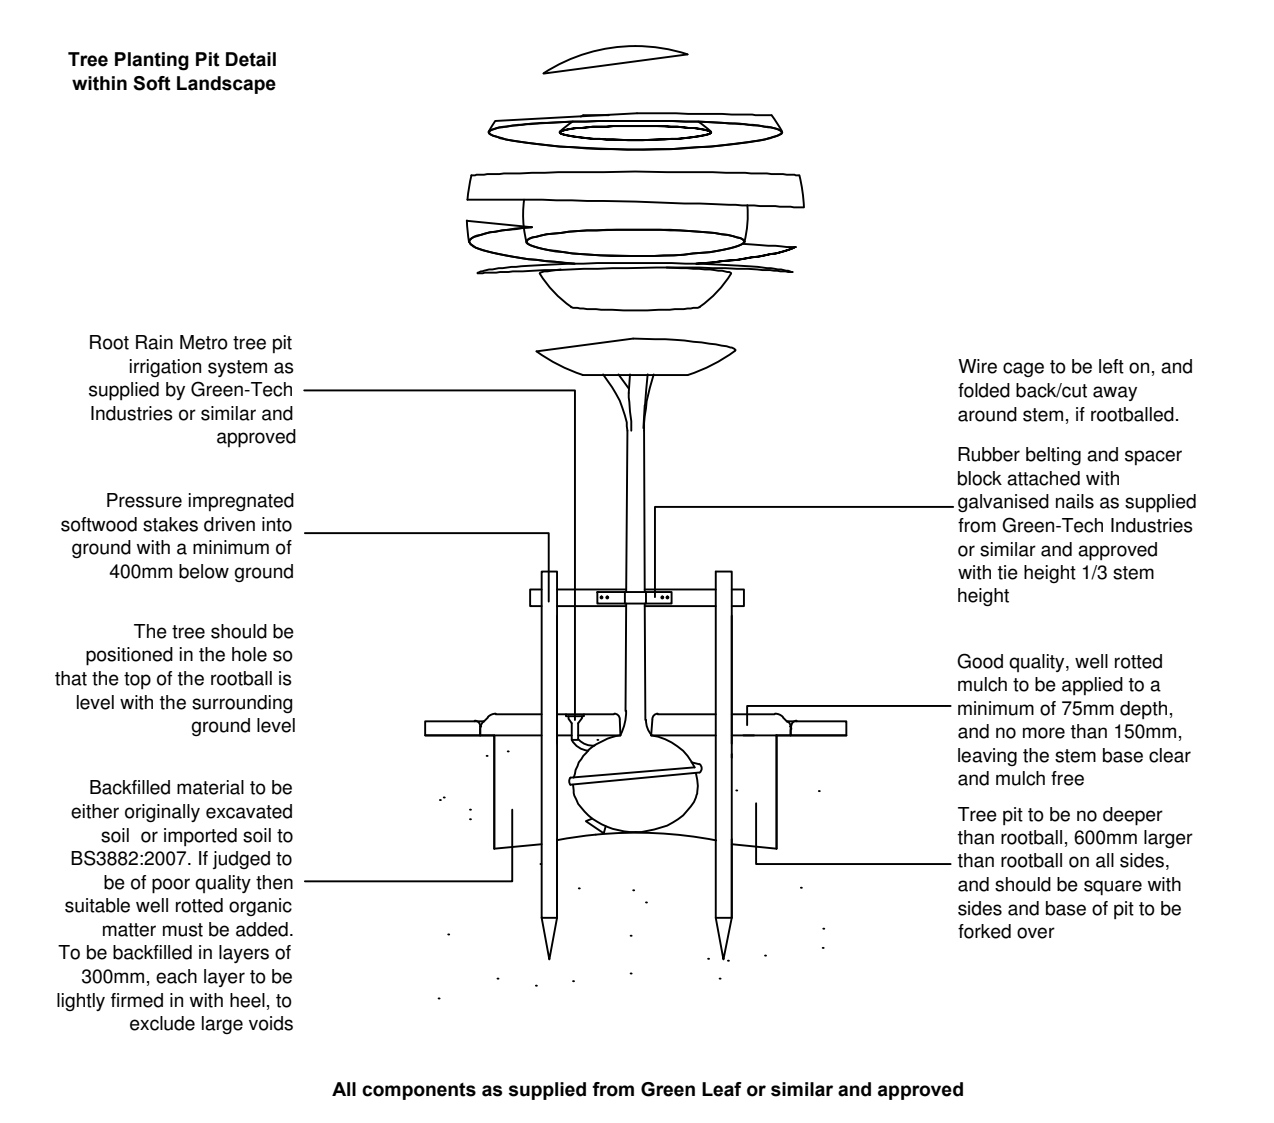

SPECIFICATION

Forestry Commission Practice note 8.

All native species should be of local stock. Native trees and shrubs certified as British Native plant stock.

All planting stock should comply with the Horticultural Trade Association National Plant specification.

All planting preparation, handling, planting & maintenance should be in accordance with CPSE Code for Handling and Establishing plants.

All trees and shrubs to comply with BS 3936 Part 1 1992, planted to BS 4043:1989 and BS 4428:1989.

All works generally, to comply with the written Soft Landscape Specification.

Topsoil incorporated into planting beds to be gently mounded towards the centre of each bed to allow for settlement.

On completion of planting the whole area of the shrub bed shall be mulched with 75mm consolidated thickness of medium textured decorative grade natural pine bark having first been prepared in accordance with the specification.

Free standing hedges shall have a 3 strand galvanised wire and tanalised softwood timber post fence, to BS 1722-2:2000, erected along a line between the two rows of hedge plants.

All existing trees and hedges to be protected in accordance with BS5837:2012 for the duration of the construction period.

NOTE: DO NOT SCALE FROM DRAWING

Legend

- Existing vegetation to be retained
- Existing hedgerow to be trimmed back to 4m width and maintained as a native hedgerow
- Proposed tree planting within soft landscape. See detail on sheet
- Proposed tree planting within hard landscape. See detail on sheet
- Proposed specimen shrub planting
- Proposed climbing plants to be trained up adjacent wall/fence/pergola with galvanised wires and hook set 250mm apart with support canes removed prior to planting
- Proposed hedge planting to be planted in a double staggered row 300mm apart and at 500mm centres in each row and maintained at 0.5m height
- Proposed hedge planting to be planted in a double staggered row 300mm apart and at 500mm centres in each row and maintained at 1m height
- Proposed hedge planting to be planted in a double staggered row 500mm apart and at 500mm centres in each row and maintained at 1.8m height
- Proposed Shrub planting to receive 75mm bark mulch
- Proposed bulb planting
- Proposed grass areas to receive good quality amenity grass turves laid in line with good horticultural practices
- Existing grasslands to be retained any bare or damaged areas to be seeded with grassland mix A18 as supplied from 'Germinal Seeds' (Tel 01522 868714)
- Area to be seeded with wildflower grassland mix WF-G9 as supplied from 'Germinal Seeds' (Tel 01522 868714)
- Proposed wildflower grassland to be seeded with a combination of WF-G18 Butterfly and Honey Bee as supplied by 'Germinal Seeds'. Shaded areas to be seeded with WF-G8 wildflower seed mix by 'Germinal Seeds' (Tel 01522 868714) or similar and approved.
- Cut lines
- Site Boundary

A	17.02.14	Layout change	AK
Rev	Date	Details	Drawn

ACD

Ecology

Arboriculture

Landscape Architecture

ACD Landscape Architects & ACD Ecology
Rodbourne Rail Business Centre, Grange Lane, Malmesbury, Wilts, SN16 0ES
Tel: 01666 825646 Fax: 01666 824654

ACD Arboriculture
Tanners, Lower Street, Haslemere, Surrey, GU27 2PE
Tel: 01483 425714 Fax: 01428 641090

ACD (Landscape Architects) Southampton
12 Southgate Street, Winchester, Hampshire, SO23 9EF
Tel: 01962 855604
www.acdlandscape.co.uk

Space to live
David Wilson Homes

scheme: Roundstone Lane
Angmering
client: Barratt David Wilson
drawing: Soft Landscape Proposals
date: July 2012
scale: 1:200@A1
drawing no: BSH 17576 14A
drawn: DKM checked: AW

Copyright of ACD Landscape Architects Ltd. All rights described in Chapter IV of the Copyright, Designs and Patents Act 1988 have been generally asserted. 2012. Copyright of this plan remains with ACD until all fees have been paid in full.