

Planting schedule area 11						
Trees						
No.	Species Name	Girth	Height	Density	Specification	
2 No.	Sorbus aria 'Majestica'	14-16cm	400-450cm	Counted	Extra Heavy Standard	Clear Stem min. 200. RB
Total: 2 No.						


Hedging						
No.	Species Name	Height	Pot Size	Specification	Density	
82 No.	Buxus sempervirens	30-40cm	5-7.5l	Bushy C. To be maintained as a hedgerow	0.5C/tr Double Staggered at 0.5m offset	
37 No.	Fagus sylvatica	80-100cm		Transplant Bushy BR	0.5C/tr Double Staggered at 0.5m offset	
113 No.	Fagus sylvatica 'Purpurea'	80-100cm		Transplant Bushy BR	0.5C/tr Double Staggered at 0.5m offset	
553 No.	Ligustrum ovalifolium	80-100cm	10L	Bushy	0.5C/tr Double Staggered at 0.5m offset	
Total: 785 No.						

Shrubs						
No.	Species Name	Height	Pot Size	Specification	Density	
16 No.	Ceanothus thyrsiflorus repens	30-40cm	5-7.5l	Bushy	4/m²	
34 No.	Cistus 'Silver Pink'	40-60cm	5-7.5l	Bushy	4/m²	
14 No.	Cistus corbariensis	40-60cm	5-7.5l	Bushy	4/m²	
5 No.	Cotinus coggygria 'Royal Purple'	40-60cm	5l	Bushy	Counted	
36 No.	Daphne burkwoodii	40-60cm	5-7.5l	Bushy	4/m²	
19 No.	Euonymus fortunei 'Emerald Gaiety'	30-40cm	3l	Bushy	4/m²	
44 No.	Hebe 'Great Orme'	40-60cm	5-7.5l	Bushy	4/m²	
6 No.	Hebe 'Midsummer Beauty'	40-60cm	5-7.5l	Bushy	4/m²	
37 No.	Hebe brachysiphon 'White Gem'	30-40cm	5-7.5l	Bushy	4/m²	
37 No.	Lavandula angustifolia 'Hidcote'	30-40cm	5-7.5l	Bushy	4/m²	
40 No.	Olearia haastii	40-60cm	5-7.5l	Bushy	4/m²	
17 No.	Pittosporum tenuifolium 'Tom Thumb'	40-60cm	5-7.5l	Bushy	4/m²	
10 No.	Potentilla fruticosa 'Pink Queen'	30-40cm	5-7.5l	Bushy	4/m²	
51 No.	Potentilla fruticosa 'Sophie's Blush'	40-60cm	5-7.5l	Bushy	4/m²	
30 No.	Prunus laurocerasus 'Otto Luyken'	40-60cm	5-7.5l	Bushy	4/m²	
24 No.	Rosa 'Ballarina'	40-60cm	4l	Budded Bushy	4/m²	
19 No.	Rosa 'Kent'	40-60cm	4l	Budded Bushy	4/m²	
41 No.	Salvia officinalis 'Purpurascens'	30-40cm	5-7.5l	Bushy	4/m²	
27 No.	Sarcococca hookerana digy. 'Purple Stem'	40-60cm	5-7.5l	Bushy	4/m²	
29 No.	Skimmia confusa 'Kew Green'	40-60cm	5-7.5l	Bushy	4/m²	
29 No.	Skimmia japonica reevesiana	40-60cm	5-7.5l	Bushy	4/m²	
6 No.	Symphoricarpos chenaultii 'Hancock'	40-60cm	5-7.5l	Bushy	4/m²	
16 No.	Viburnum burkwoodii 'Anne Russell'	40-60cm	5-7.5l	Bushy	4/m²	
18 No.	Viburnum juddii	40-60cm	5-7.5l	Bushy	4/m²	
22 No.	Vinca minor 'Atropurpurea'	20-30cm	3l	Several shoots	6/m²	
Total: 710 No.						

SPECIFICATION
Forestry Commission Practice note 8.
All native species should be of local stock. Native trees and shrubs certified as British Native plant stock.
All planting stock should comply with the Horticultural Trade Association National Plant specification.
All planting preparation, handling, planting & maintenance should be in accordance with CPSE Code for Handling and Establishing plants.
All trees and shrubs to comply with BS 3936 Part 1 1992, planted to BS 4043:1989 and BS 4428:1989.
All works generally, to comply with the written Soft Landscape Specification.
Topsoil incorporated into planting beds to be gently mounded towards the centre of each bed to allow for settlement.
On completion of planting the whole area of the shrub bed shall be mulched with 75mm consolidated thickness of medium textured decorative grade natural pine bark having first been prepared in accordance with the specification.
Free standing hedges shall have a 3 strand galvanised wire and tanalised softwood timber post fence, to BS 1722-2:2000, erected along a line between the two rows of hedge plants.
All existing trees and hedges to be protected in accordance with BS837:2012 for the duration of the construction period.


NOTE: DO NOT SCALE FROM DRAWING

Tree Planting Pit Detail within Soft Landscape

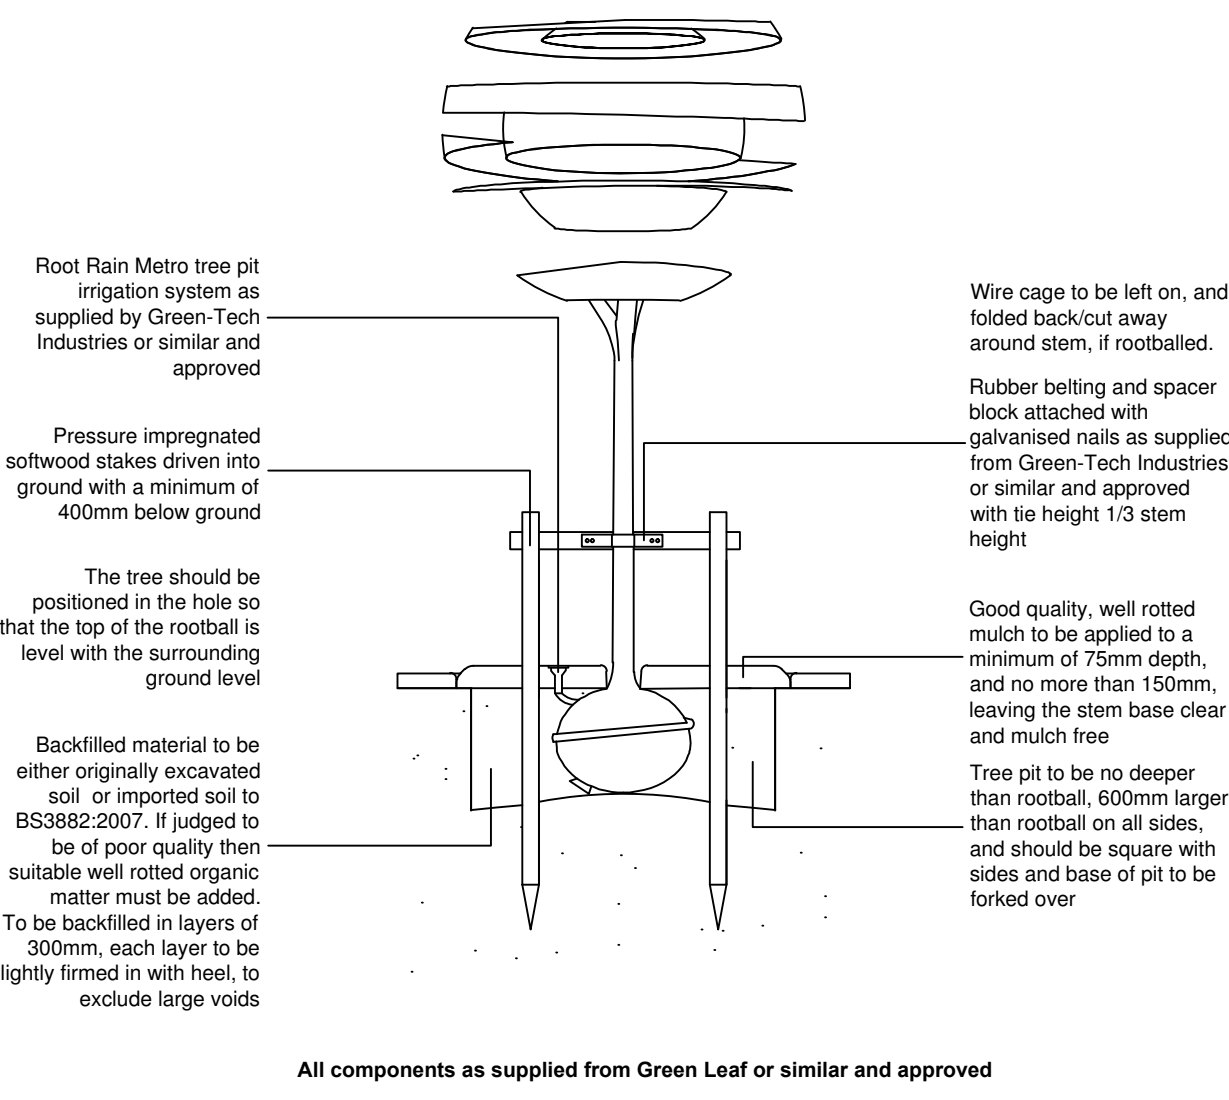

All components as supplied from Green Leaf or similar and approved

dwg 11

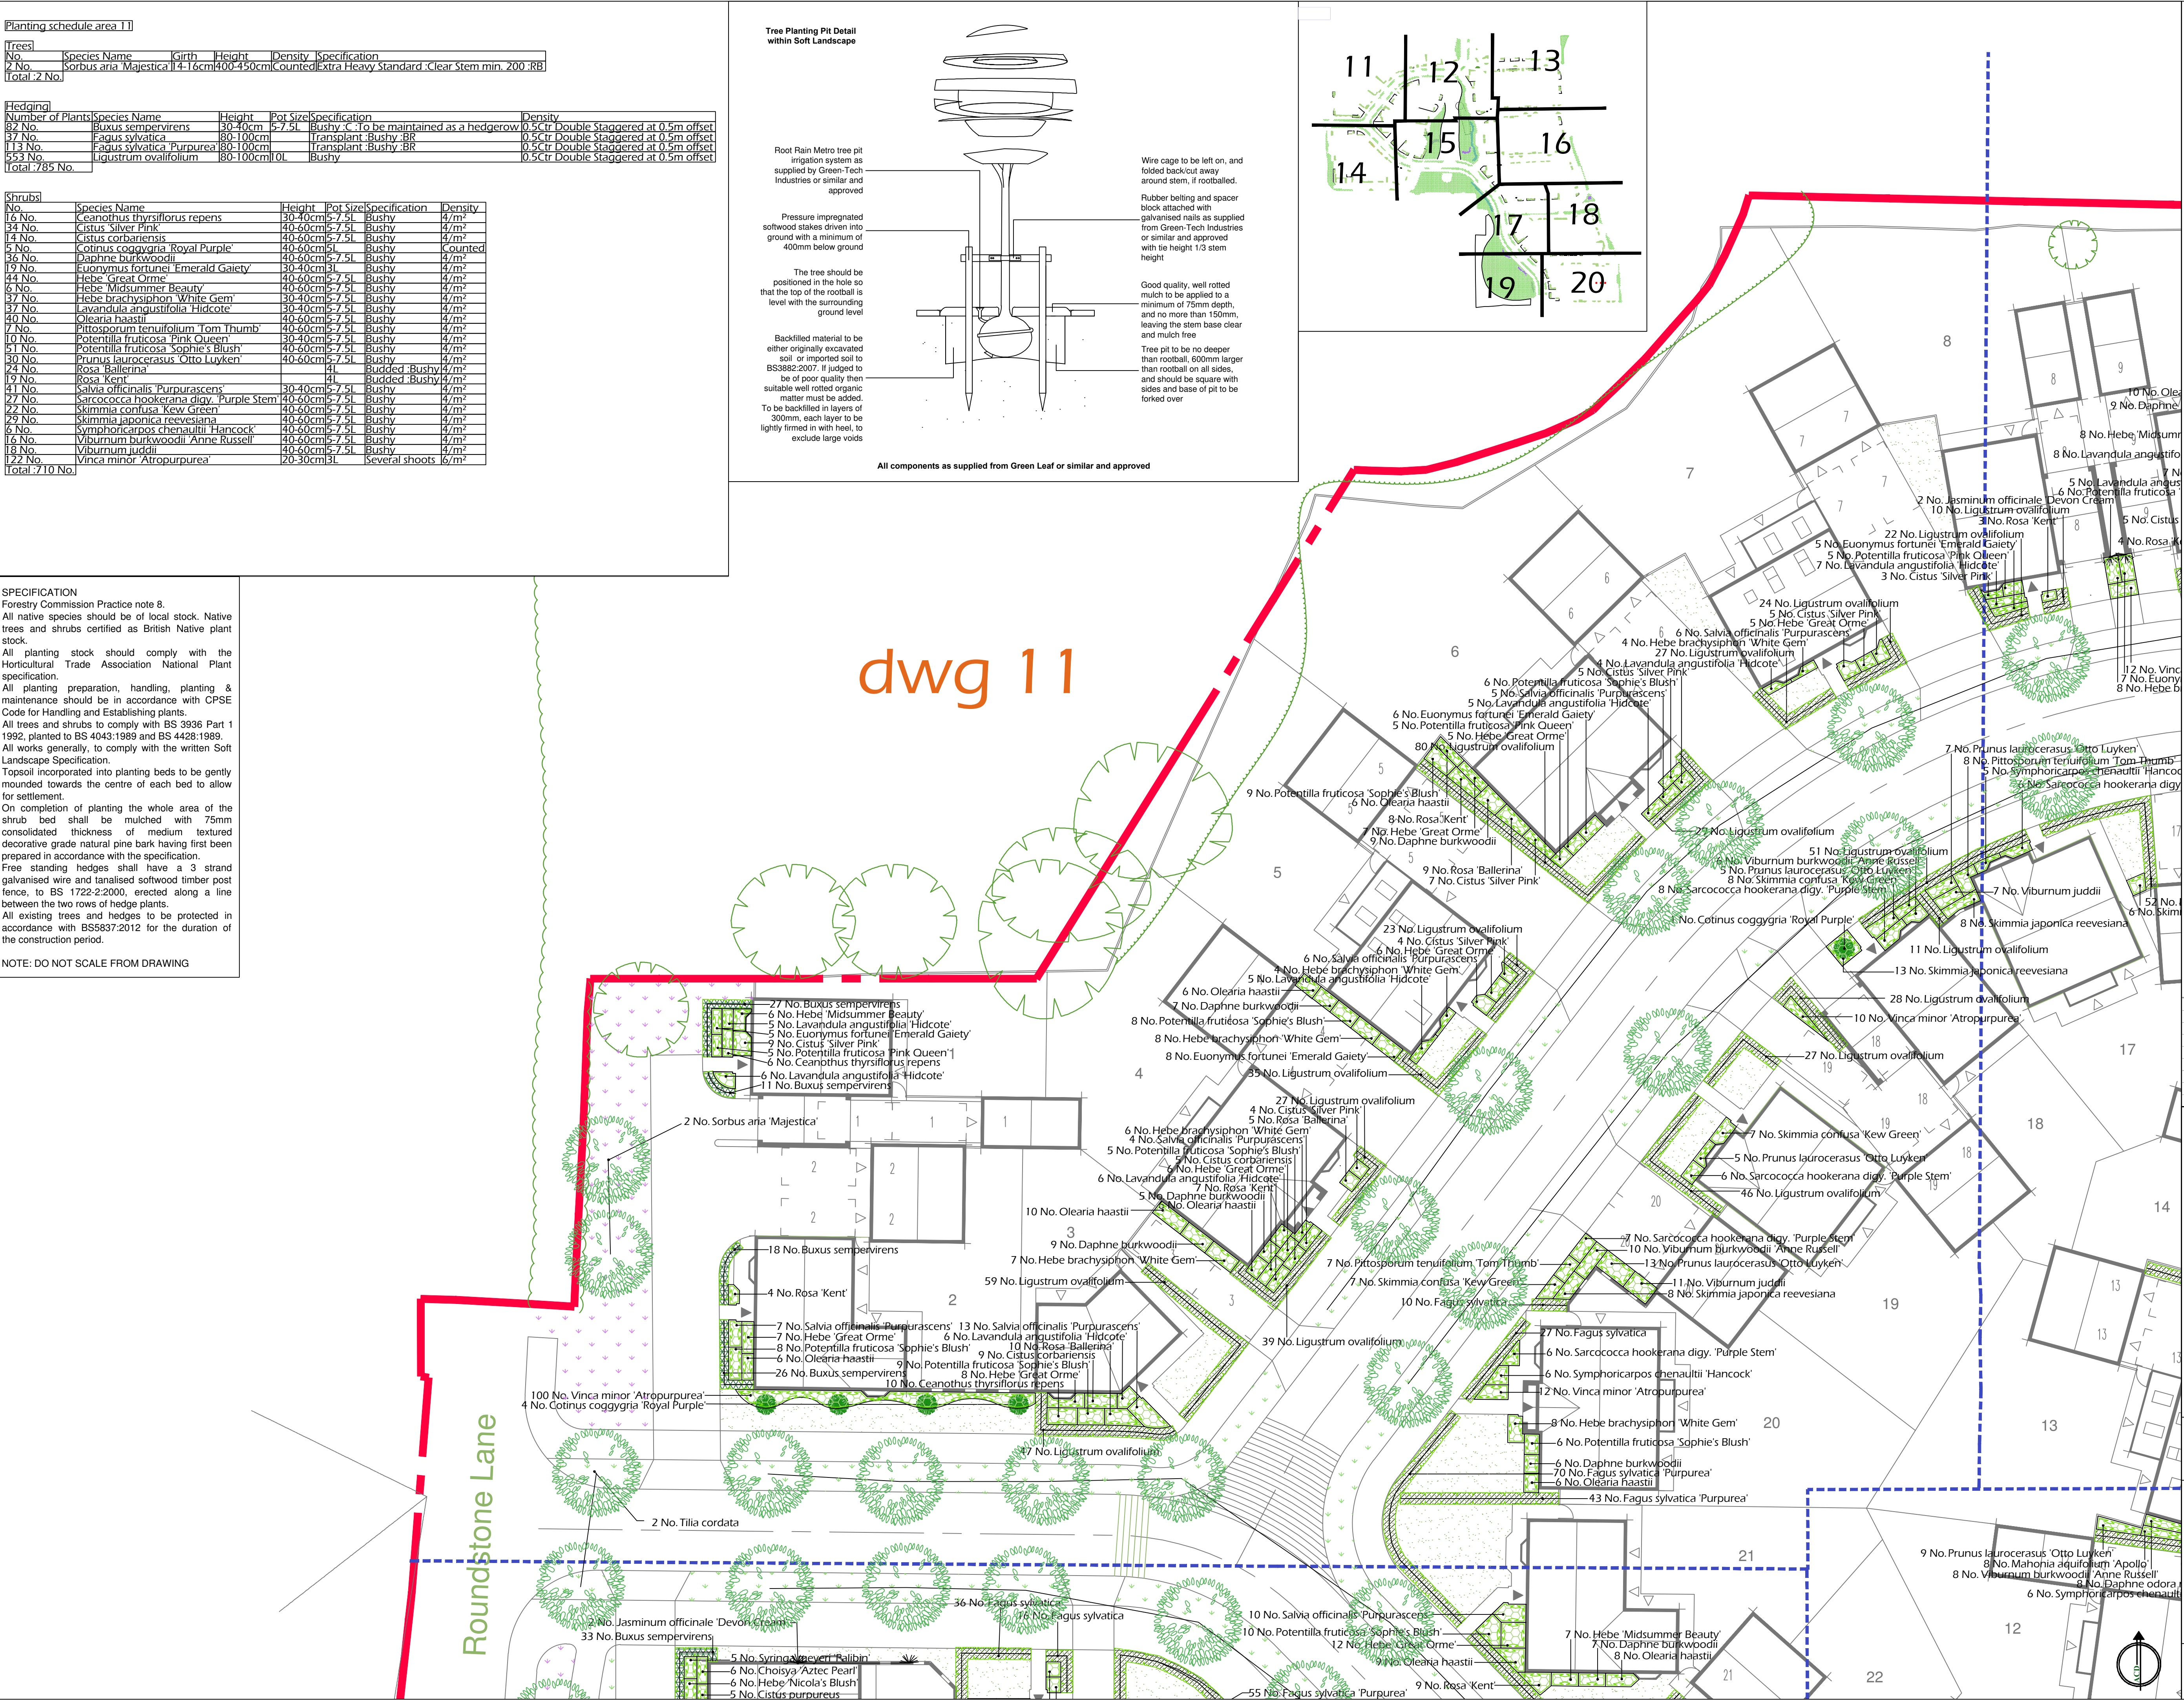


- Legend**
- Existing vegetation to be retained
 - Existing hedgerow to be trimmed back to 4m width and maintained as a native hedgerow
 - Proposed tree planting within soft landscape. See detail on sheet
 - Proposed tree planting within hard landscape. See detail on sheet
 - Proposed specimen shrub planting
 - Proposed climbing plants to be trained up adjacent wall/fence/pergola with galvanised wires and hook set 250mm apart with support canes removed prior to planting
 - Proposed hedge planting to be planted in a double staggered row 300mm apart and at 500mm centres in each row and maintained at 0.5m height
 - Proposed hedge planting to be planted in a double staggered row 300mm apart and at 500mm centres in each row and maintained at 1m height
 - Proposed hedge planting to be planted in a double staggered row 500mm apart and at 500mm centres in each row and maintained at 1.8m height
 - Proposed Shrub planting to receive 75mm bark mulch
 - Proposed bulb planting
 - Proposed grass areas to receive good quality amenity grass turves laid in line with good horticultural practices
 - Existing grasslands to be retained any bare or damaged areas to be seeded with grassland mix A18 as supplied from 'Germinal Seeds' (Tel: 01522 868714)
 - Area to be seeded with wildflower grassland mix WFG9 as supplied from 'Germinal Seeds' (Tel: 01522 868714)
 - Seeded wildflower grassland to be seeded with a combination of WFG18 Butterfly and Honey Bee as supplied by 'Germinal Seeds'. Shaded areas to be seeded with WFG8 'wildflower seed mix by 'Germinal Seeds' (Tel: 01522 868714) or similar and approved.
 - Cut lines
 - Site Boundary

A	17.02.14	Layout change	AK
Rev	Date	Details	Drawn

ACD
Ecology
Arboriculture
Landscape Architecture

ACD Landscape Architects & ACD Ecology
Rodbourne Rail Business Centre, Grange Lane, Malmesbury,
Wiltshire, SN16 0ES
Tel: 01666 825646 Fax: 01666 824654
ACD Arboriculture
Tanners, Lower Street, Haslemere, Surrey,
GU27 2PE
Tel: 01483 425714 Fax: 01428 641090
ACD (Landscape Architects) Southampton
12 Southgate Street, Winchester, Hampshire, SO23 9EF
Tel: 01962 855604
www.acdlandscape.co.uk

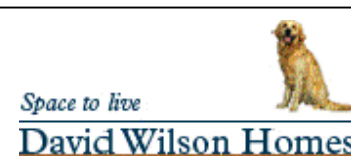

scheme: Roundstone Lane
Angmering
client: Barratt David Wilson
drawing: Soft Landscape Proposals
date: July 2012
scale: 1:200@A1
drawing no: BSH 17576 11A
drawn: DKM checked: AW

Copyright of ACD Landscape Architects Ltd. All rights described in Chapter IV of the Copyright, Designs and Patents Act 1988 have been generally asserted. 2012. Copyright of this plan remains with ACD until all fees have been paid in full.