




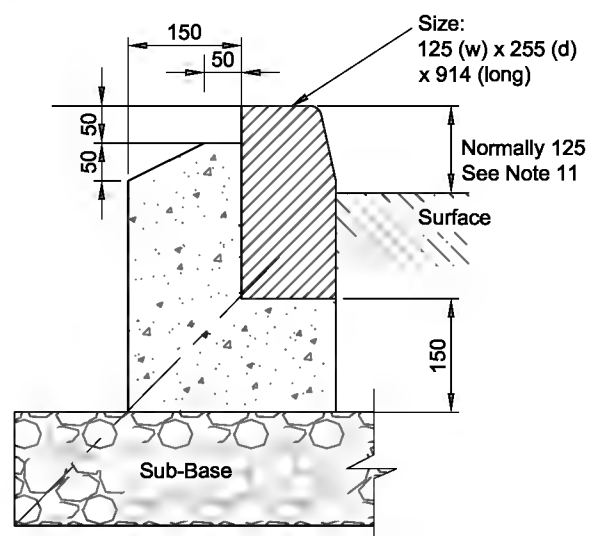


**FULL HEIGHT KERB
TYPE HB2**
(1:10)

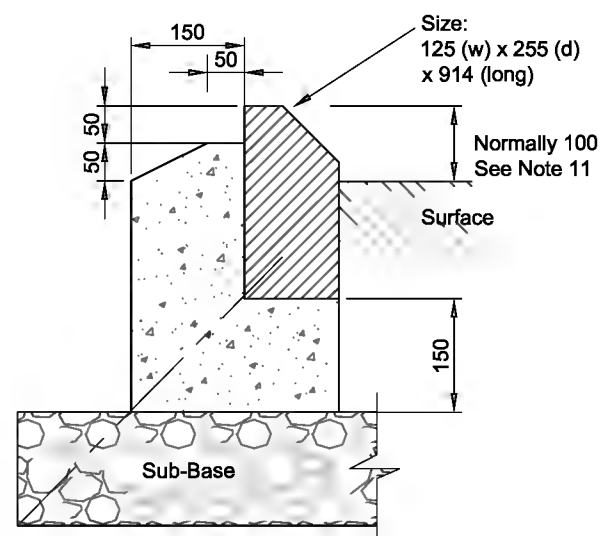


**SPLAY KERB
TYPE SP**
(1:10)

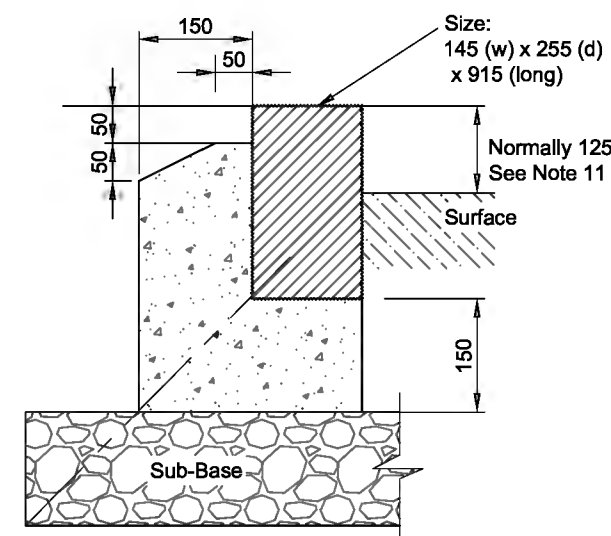


**FULL HEIGHT KERB
TYPE CONSERVATION**
(1:10)

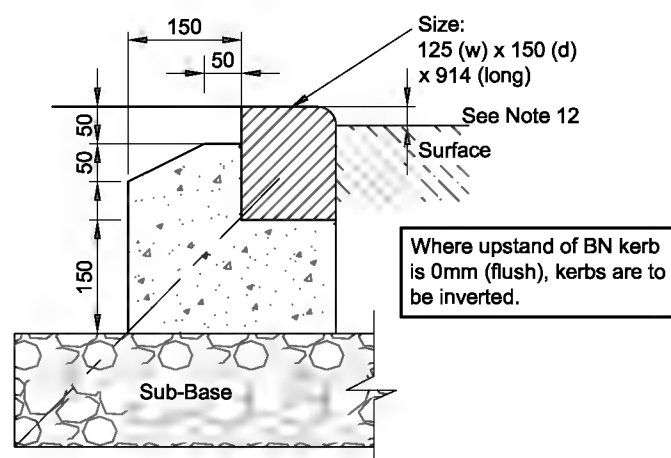


**DROP KERB
TYPE BN**
(1:10)

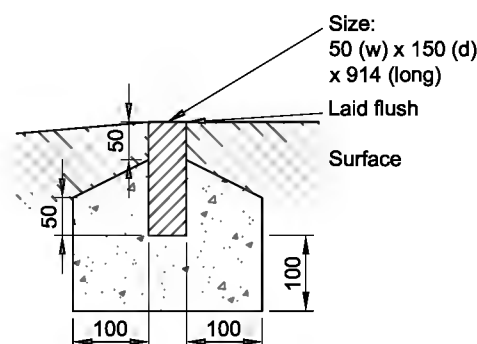

**EDGING
TYPE EF FLAT TOP**
(1:10)

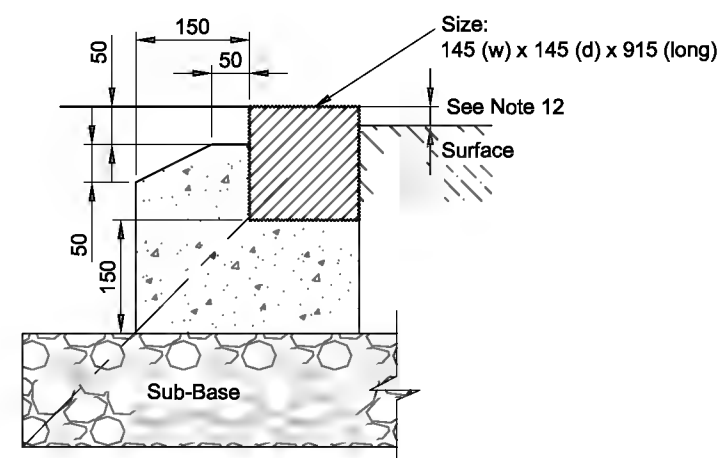

**DROP KERB
TYPE: CONSERVATION**
(1:10)

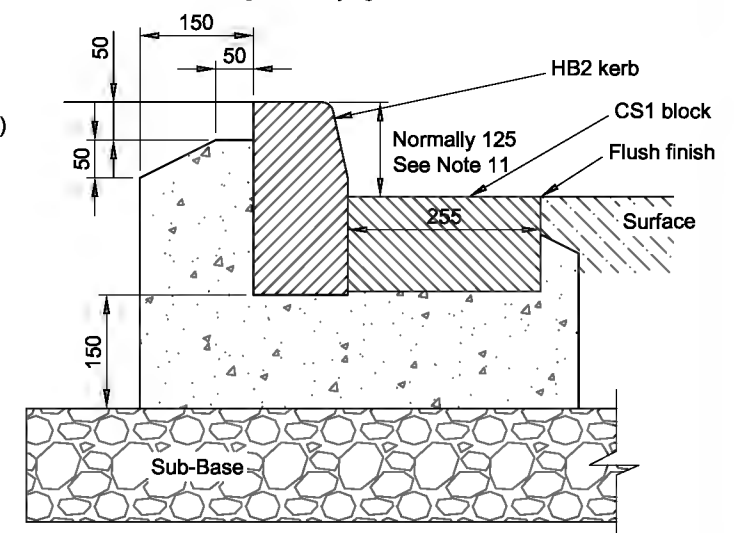

**COMBINATION KERB
TYPE HB2+CS1**
(1:10)

To be used where longitudinal gradient is flatter than 1:150.
Gradient shall not exceed 1:200.

NOTES

- Do not scale from this drawing.
- Kerbs to be butt jointed. Where kerb alignments incur 'minor open joint tapers' between formed surfaces mortar jointing shall be used as directed by Highway Inspector.
- All full length PCC kerbs are to be mechanically handled.
- All precast concrete Kerbs & Edgings shall be to BS EN 1340 & laid to BS 7533-6.
- All setts of natural stone shall be to BS EN 1342 & laid to BS 7533-7.
- All Kerbs & Edgings bed & backing to be Concrete Class ST1 (C6/8), well compacted. Unless otherwise stated this shall be a minimum bed thickness of 150mm.
- The minimum length of any cut kerb shall be 450mm (Half kerb).
- The correct radius kerbs shall be used for all radii of 12m or less. For radii between 12m and 20m 600mm long straight units shall be used. Radius kerbs shall be used to form corners of laybys and tapers.
- Suitable transition kerbs shall be used for all drop kerb and upstand variation locations.
- Suitable quadrant kerbs shall be used to form corners of square areas and refuge islands.
- Full height kerb upstand shall be as shown unless otherwise agreed by WSCC under a formal request.
- Drop kerb upstand shall be 0-6mm for pedestrian crossings, 25mm for vehicular crossings.
- Refer to drawing 01 for laying methods.

A	Splay kerb re-named	DJL	GM	30/11/12
Rev	Revision details	Chkd	Appd	Date
Drawn:	MJA		For comment	
Chkd:			For tender	
Appd:			For construction	
Date:			As constructed	
File ref:				
IWP Ref:				

West Sussex County Council
Infrastructure Group
County Hall,
West Street
Chichester
West Sussex
PO19 1RH
(01243) 642105



Project Name

Section 278/38 Highway Agreement
Standard Details

Drawing Title

Approved Kerb Type Selection
Sheet 1



Original Drawing Size :	A3
Scale :	As Shown
Dimensions :	
Drawing No.	S278/38/02
Rev	A