


Adventure Trail – Zig Zag Stepper

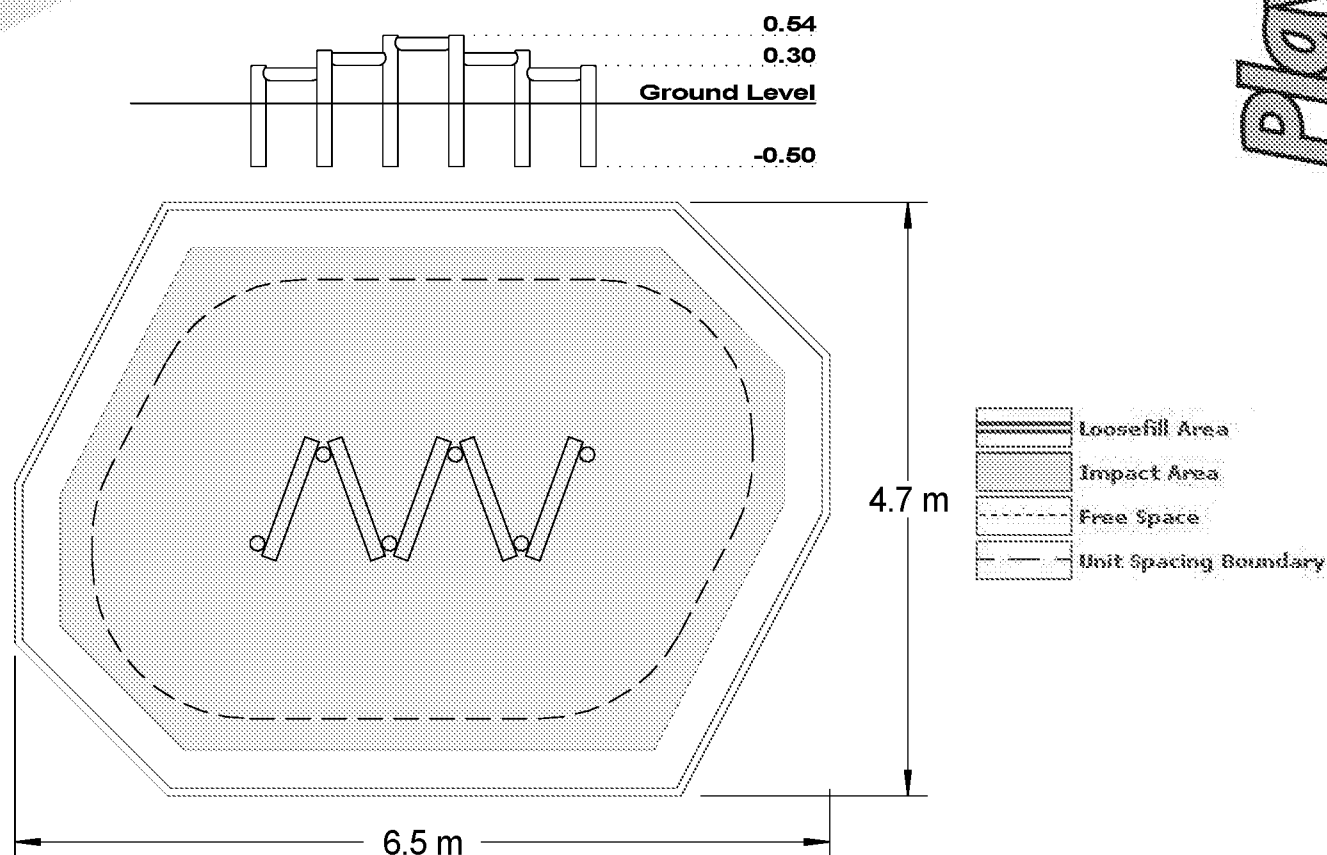

Technical Information

Equipment Dimensions

Length / Width / Height 2.8m x 1.0m x 0.6m

Surfacing and Area Required

Minimum Space Required L/W/H 6.5m x 4.7m x 2.8m

Max Gradient of Ground 1:20

Free Height of Fall 550mm

Impact Area 11.73m²

Loosefill at 150mm 4m²

Bark / Cushionfall / Sand

1m x 1m Rubber Tiles n/a

Installation Information

Overall Weight 99kg

Heaviest Part 10kg

Largest Part 1.04m

Longest Part 1.04m

Concrete Required 0.25m³

KITEMARKED TO BS EN 1176