
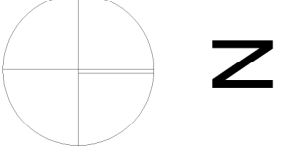


Proposed retaining wall location - - - - -

Root protection area


Replacement
horbeam

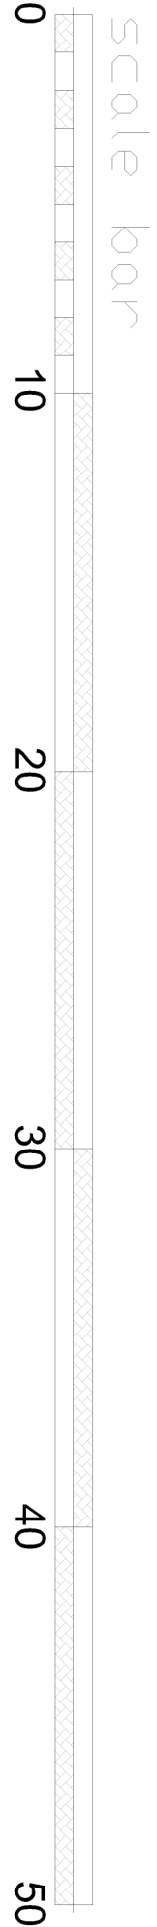

Replacement Tree

Note play
area detailed
on landscape
drawing

Play area

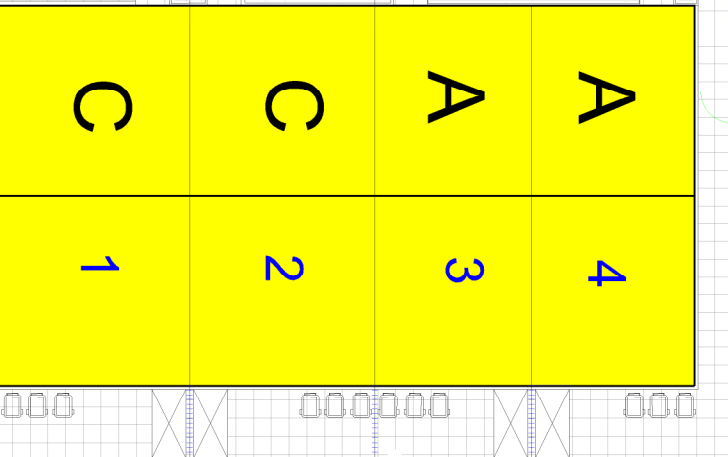

Key

- Turfed Area
 - Block Paving
 - General paving - Grey
 - Parking Space
 - Bin Storage Areas
 - Bike store/ed
 - Cycle storage
 - Electric charge point
 - Fire Hydrant
 - Fencing and Walling - See Separate Details
 - 1.8Meter High Screen close boarded fence
 - 1.1 Meter High post & natural rail fence
 - 1.5 Meter High Screen Feather edged close boarded fence
 - 215mm brickwork retaining wall (brickwork to match houses)
 - Ulling retaining wall
 - Gate
 - Good side of fence
- Note
Refer to landscape architects drawing for proposed planning scheme

Schedule Of Materials

Roofing - White	Cladding - Frit	Blue stone	Crane Stone
Brick - Surrey Red Matt Bk black	Roof - Edgware smooth grey Bk white	Wall tile - Rosemary	Roof - Edgware smooth grey Bk white
Roof - Edgware smooth grey Bk white	Window - White UPVC	Weatherboarding - Burnt's White	External light
Window - White UPVC	Soffit and Fascia - White UPVC	Brick paved area to be permeable - with low autumn gold	
Brick paving to be made Sandstone grey			

Schedule Of Plots External finish

Brick - Surrey red nulli by lbsblock	Brick - Surrey red nulli by lbsblock
Rooflines - Edgware by marley smooth grey	Rooflines - Edgware by marley smooth grey
Feature - Weatherboarding Eternit in white	Feature - Weatherboarding Eternit in white
Brick - Surrey red nulli by lbsblock	Brick - Surrey red nulli by lbsblock
Rooflines - Edgware by marley smooth grey	Rooflines - Edgware by marley smooth grey
Feature - Rosemary hanging wall tile	Feature - Rosemary hanging wall tile
Brick - Surrey red nulli by lbsblock	Brick - Surrey red nulli by lbsblock
Rooflines - Edgware by marley smooth grey	Rooflines - Edgware by marley smooth grey
Feature - Rosemary hanging wall tile	Feature - Rosemary hanging wall tile
Weatherboarding eternit white & flint cladding by Surcay	Weatherboarding eternit white & flint cladding by Surcay