

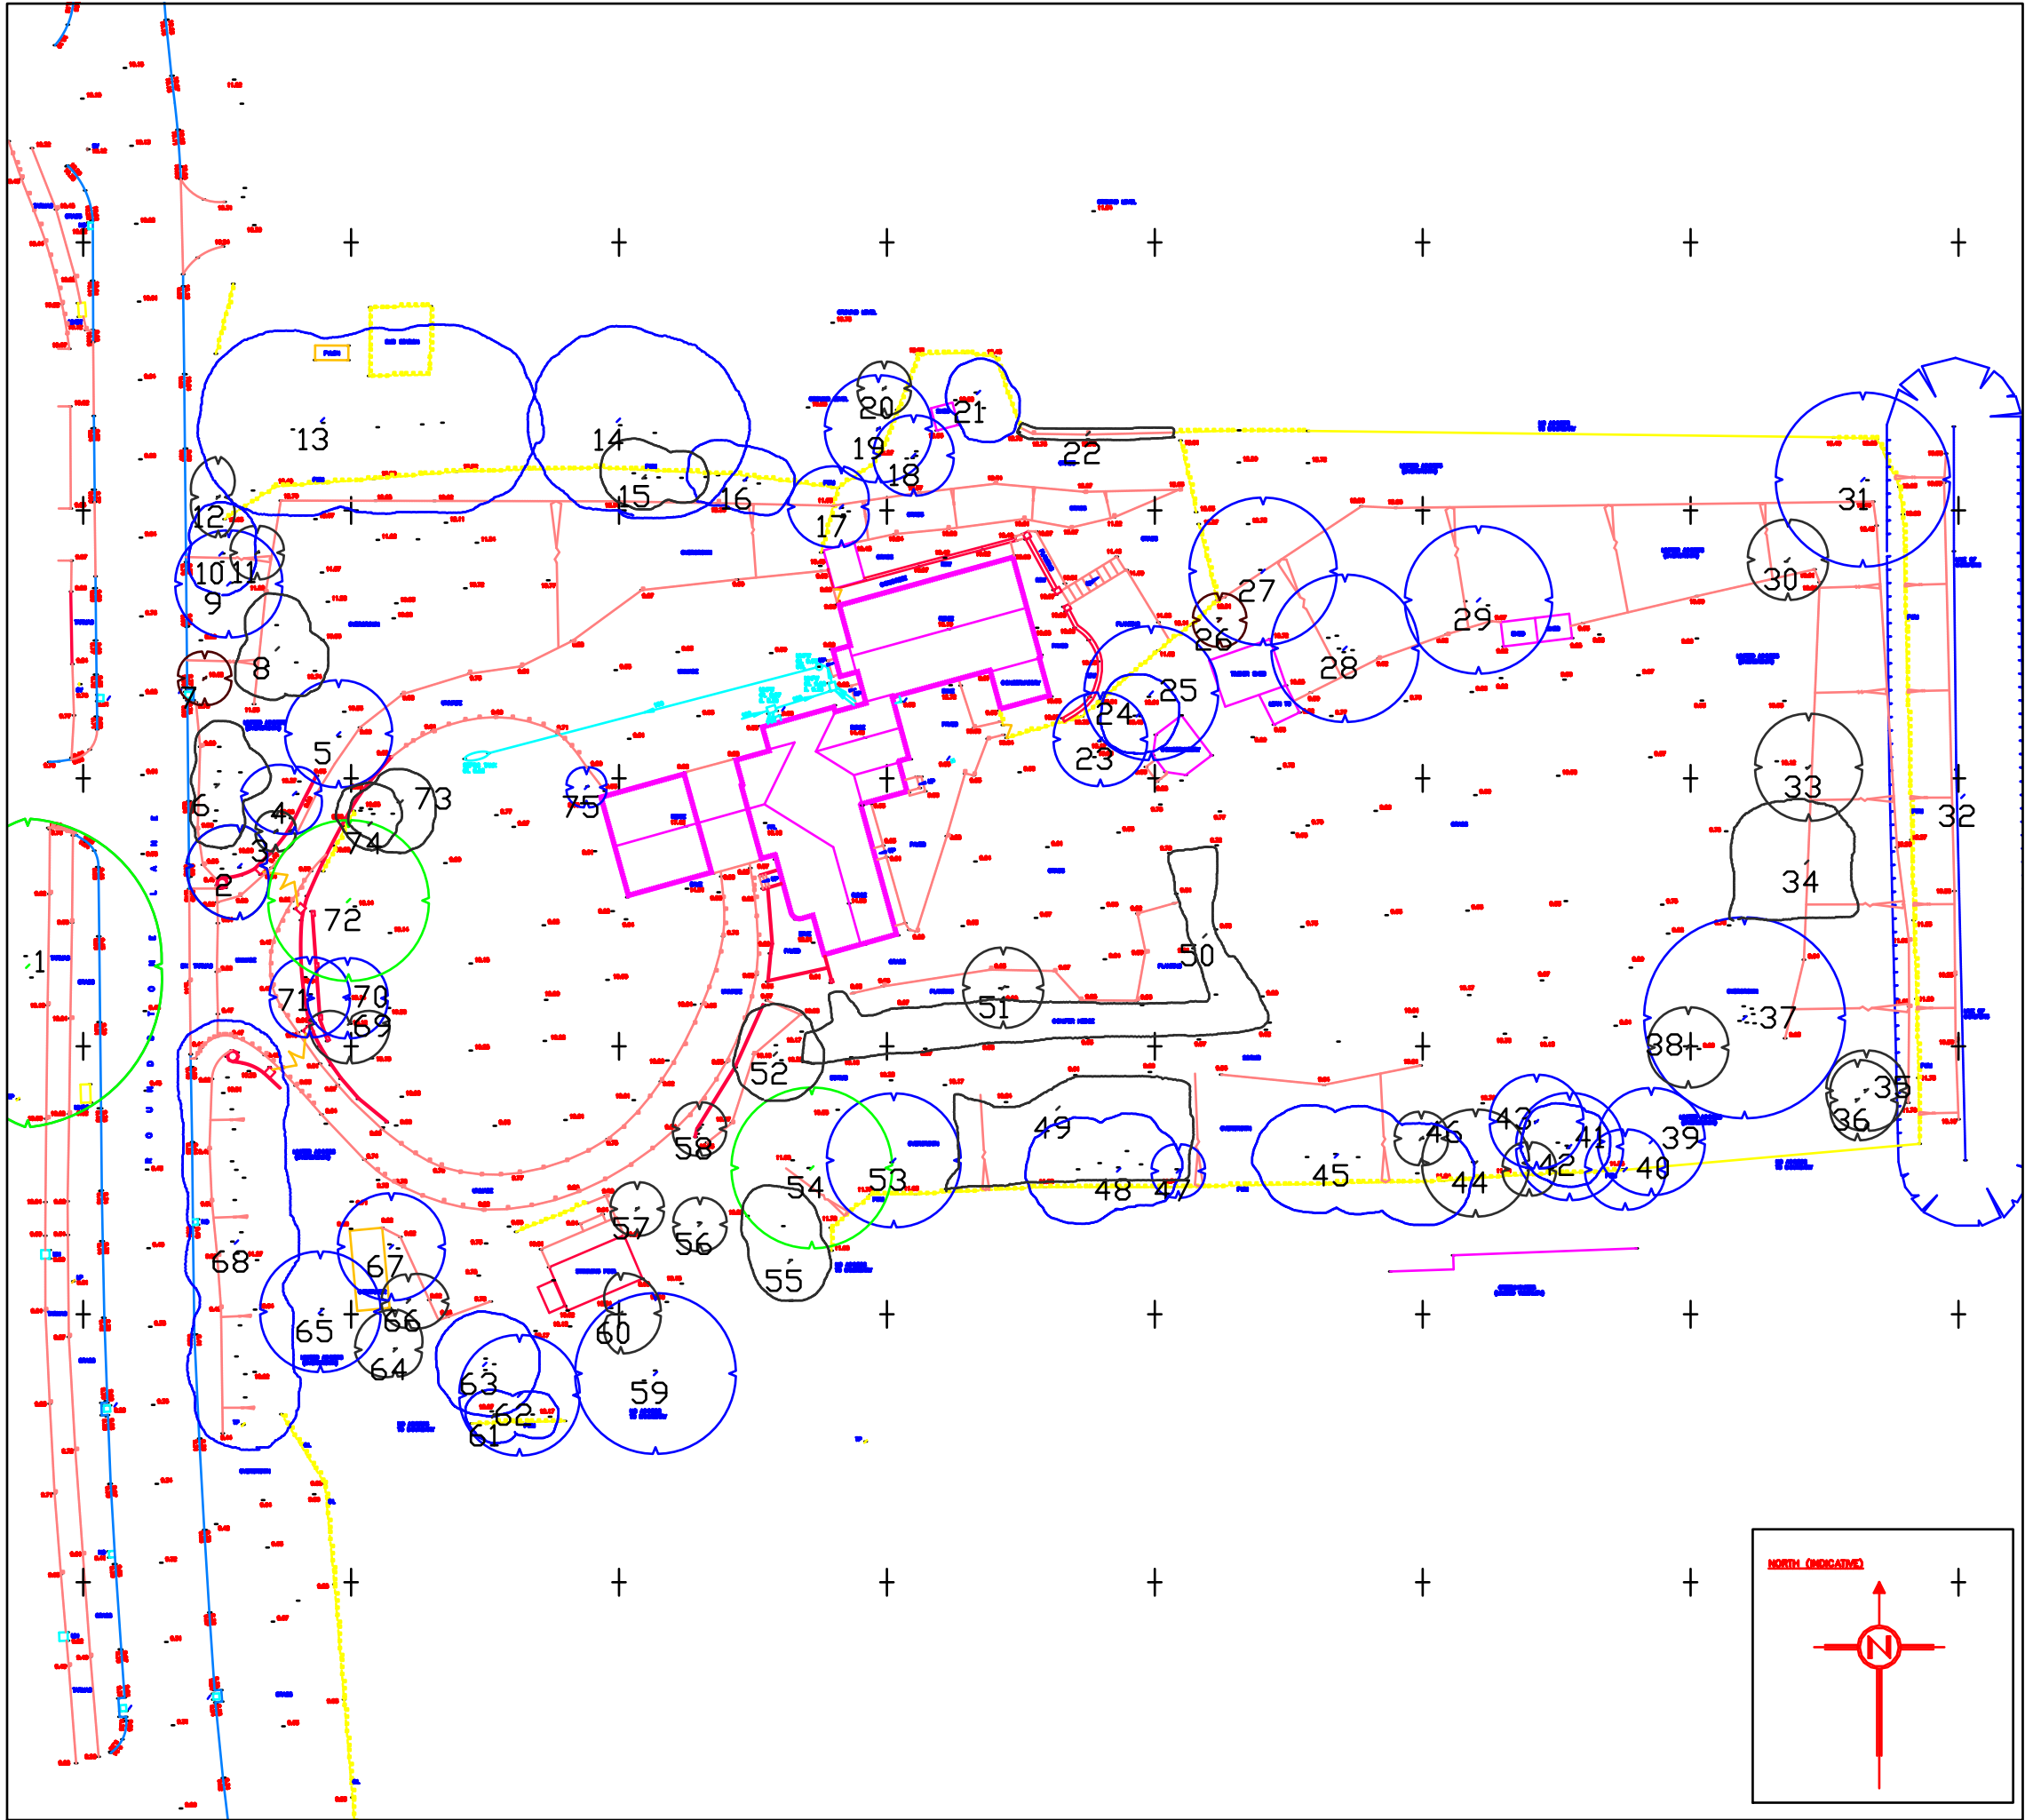
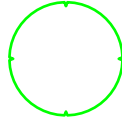
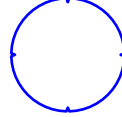
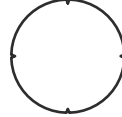


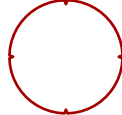

-  Category A - Trees with an estimated remaining life expectancy of at least 40 years
-  Category B - Trees of moderate quality with an estimated remaining life expectancy of at least 20 years
-  Category C - Trees of low quality with an estimated remaining life expectancy of at least 10 years, or young trees with a stem diameter below 150 mm
-  Category U - Trees in such a condition that their retention in the context of the current land use cannot reasonably exceed 10 years

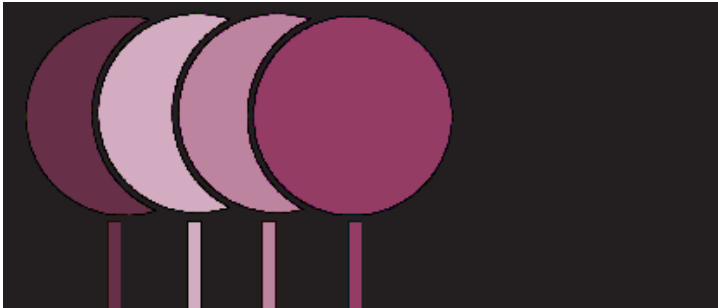

The Studio, 1 Spring Gardens, Glynde, Nr Lewes, East Sussex, BN8 6SA  
**Lewes - 01273 858 826 Mobile - 07377 393 897**  
[www.nicholasjonesconsultants.co.uk](http://www.nicholasjonesconsultants.co.uk) - e-mail [info@nicholasjonesconsultants.co.uk](mailto:info@nicholasjonesconsultants.co.uk)

Client's Name  
**Gold (Angmering) Ltd**

Job Title  
**Quiet Waters, Roundstone Lane  
Angmering, BN16 4AX**

Drawing Title  
**Tree Layout Plan**

Scale  
**1:500 @ A3**

Drawn  
**NDJ**

Date  
**21.05.2018**

Drg No  
**NJCL 252 A**

Status  
**INFORMATION**