




Front Elevation
(brickwork)

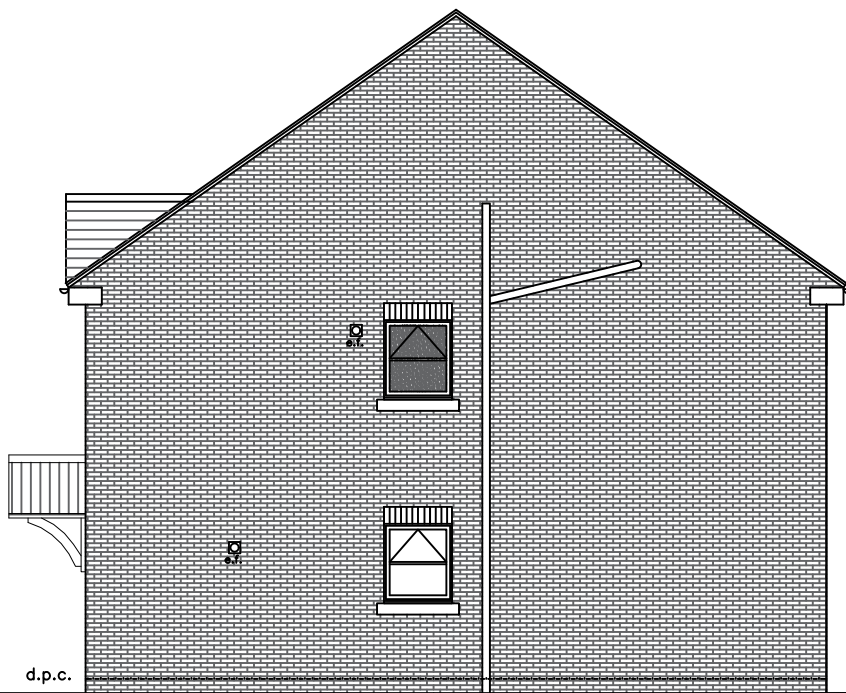


Side Elevation




Rear Elevation



Front Elevation
(weather boarding)

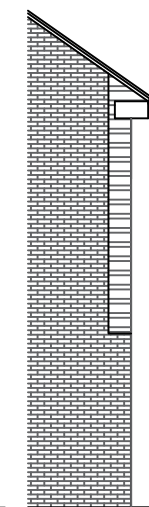


Weather
boarding

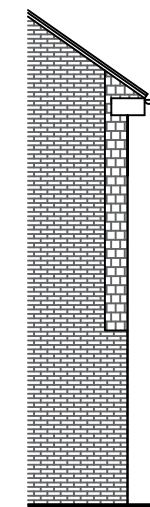


Hanging
tile

Please note solar panels are placed on the rear of the properties on plots 12 and 17 refer to site plan


Side Elevations showing finish lapping

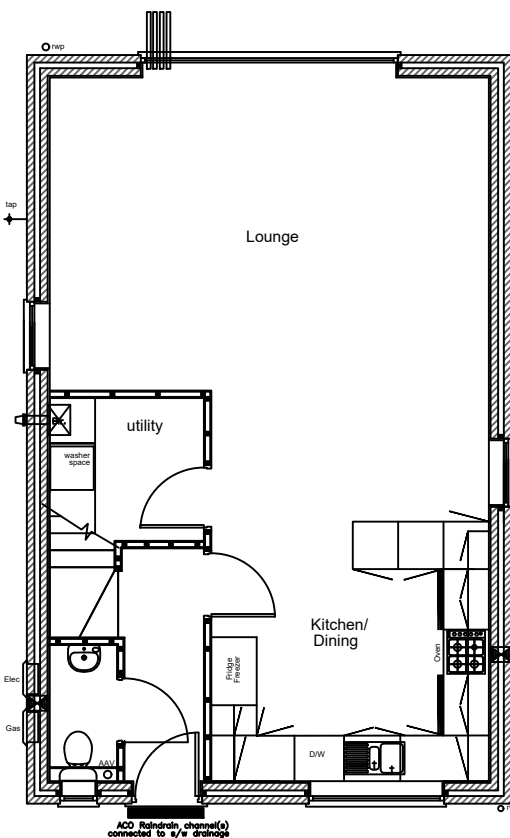


Ground Floor Plan

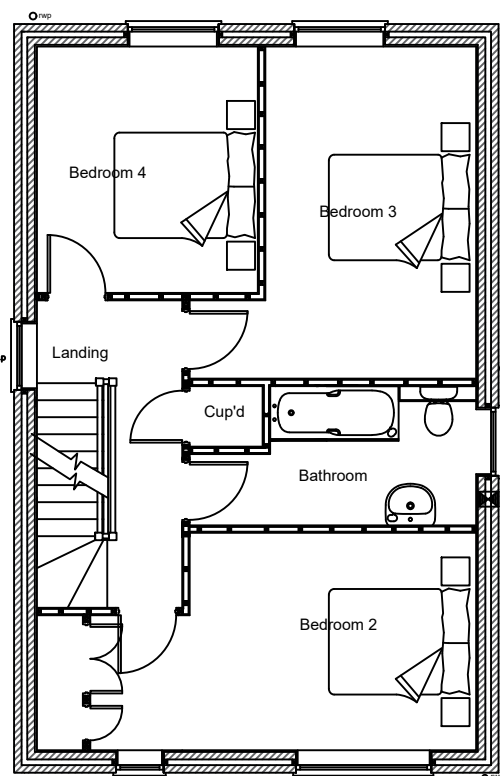

First Floor Plan

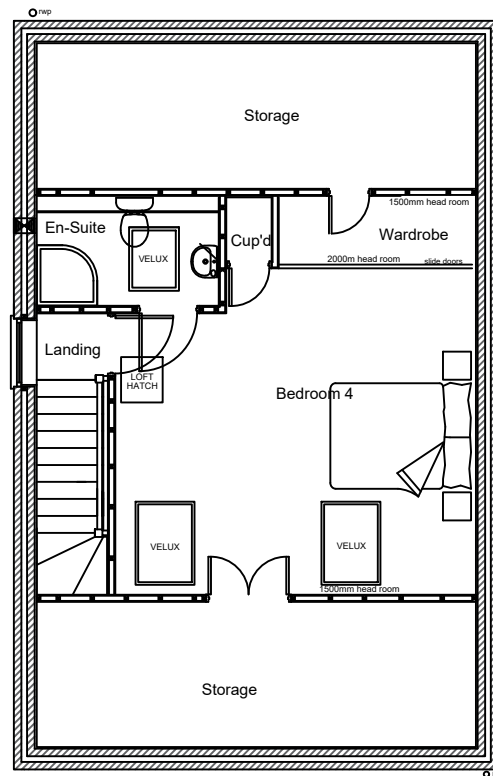

Second Floor Plan

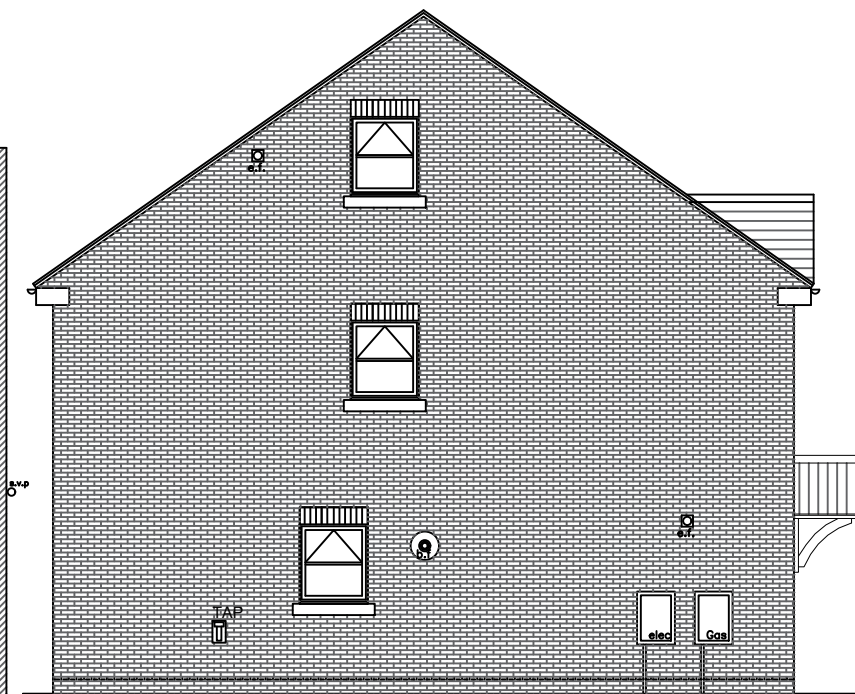

Side Elevation



Front Elevation
(hanging tile)

Rev.	Date	Remarks
B	21.05.18	Added solar panel note, amended elevations to client comments
A	18.05.18	Amended plan and elevations to client comments

NOTES

This drawing and all the information shown is the property of Bedaro and shall not be copied whole, or in part, or used for any other purpose without written permission of the Company
ALL SUBJECT TO STRUCTURAL ENGINEERS CHECKS AND CALCULATIONS
ALL DIMENSIONS TO BE CHECKED ON SITE

IF ANY VARIATIONS ARE MADE TO SPECIFICATION/DRAWINGS WITHOUT BEDARO KNOWLEDGE, BEDARO WILL NOT BE HELD ACCOUNTABLE FOR NON COMPLIANCE OF PLANNING AND BUILDING REGULATIONS



Northern Office
Suite 9, Beech House,
Padgate Business Park,
Green Lane, Warrington,
WA1 4JN

T 01925 851600
W www.bedaro.co.uk



Project/Title: Angmering
House Type B
Proposed Floor Plans & Elevations

Scales: 1:100 @ A3
Drawing Number: 1084-Ang115

Revision: B

Date: Apr 18
Drawn by: GC