




Front Elevation
(brickwork)




Front Elevation
(weatherboarding)

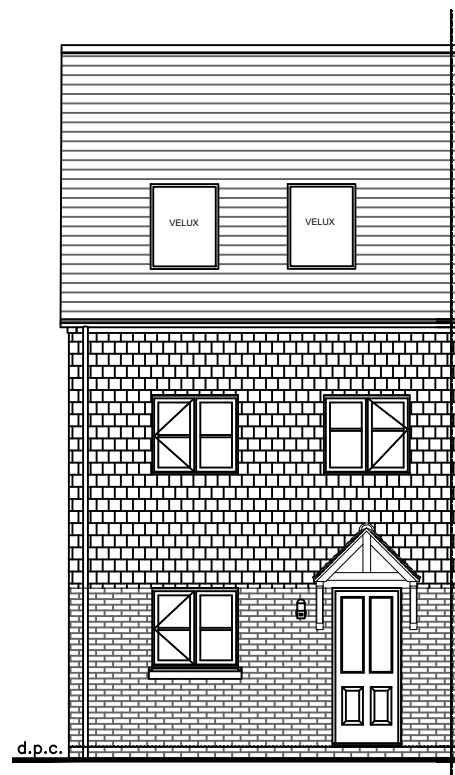


Front Elevation
(hanging tile)




Rear Elevation

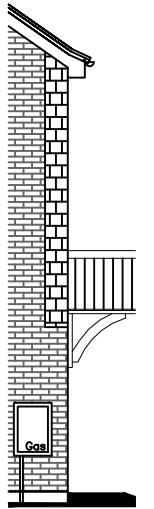


Side Elevation
(hanging tile)

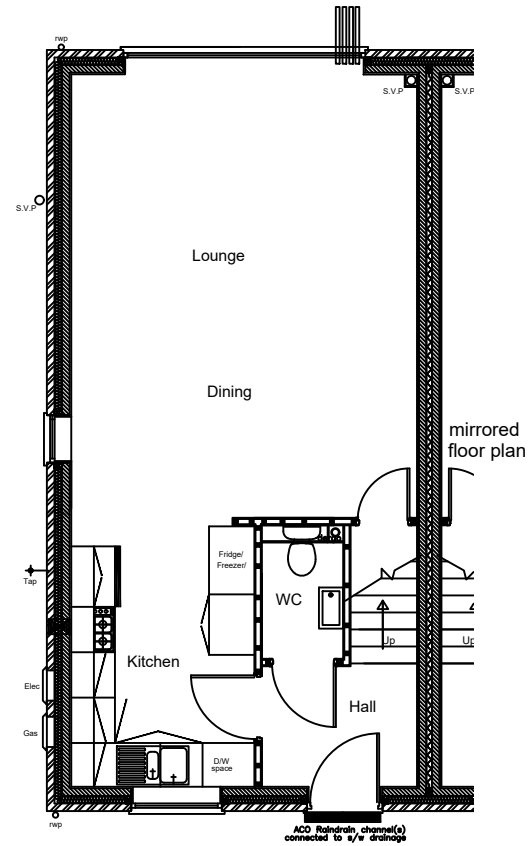


Ground Floor Plan

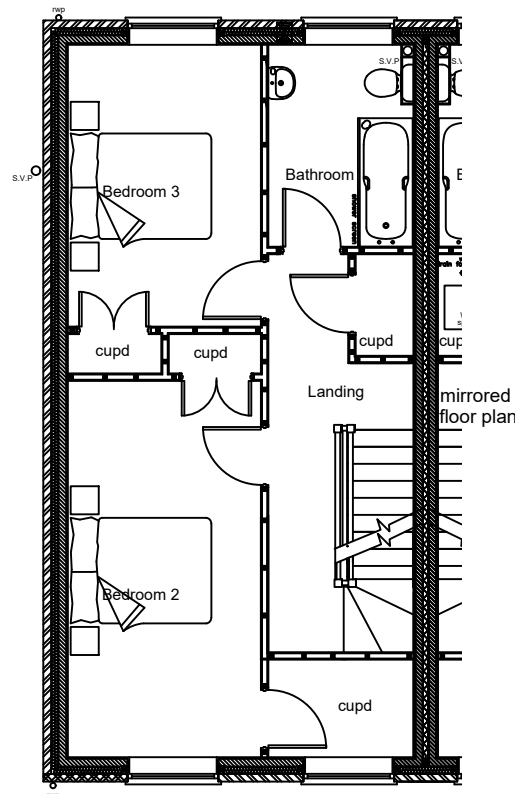


First Floor Plan

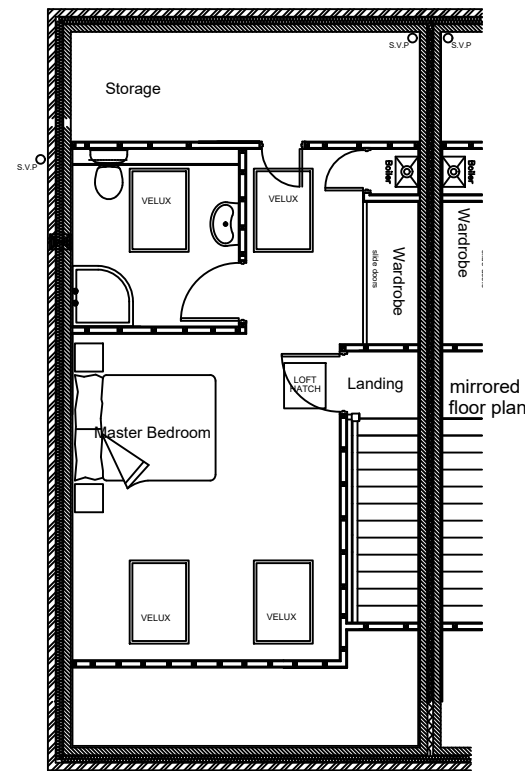


Second Floor Plan

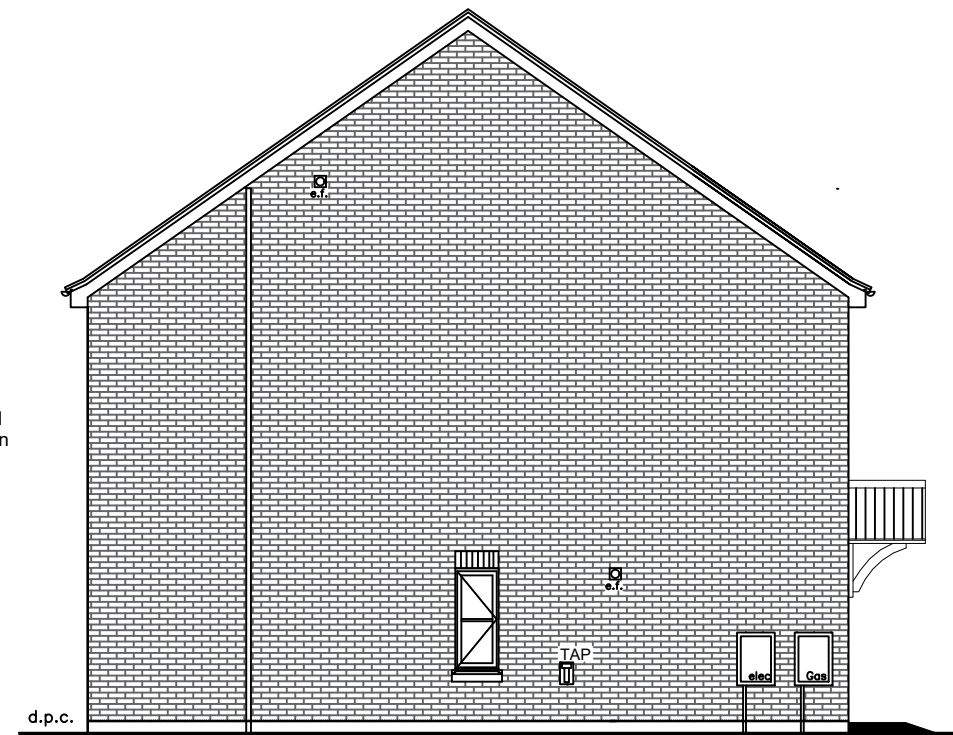

Side Elevation

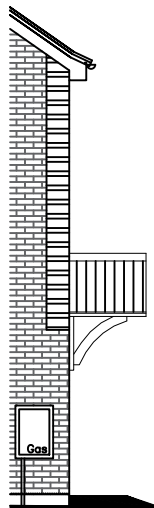

Side Elevation
(weatherboarding)

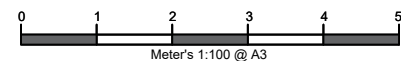

Meters 1:100 @ A3

NOTES

This drawing and all the information shown is the property of Bedaro and shall not be copied whole, or in part, or used for any other purpose without written permission of the Company.
ALL SUBJECT TO STRUCTURAL ENGINEERS CHECKS AND CALCULATIONS.
ALL DIMENSIONS TO BE CHECKED ON SITE.

IF ANY VARIATIONS ARE MADE TO SPECIFICATION/DRAWINGS WITHOUT BEDARO KNOWLEDGE, BEDARO WILL NOT BE HELD ACCOUNTABLE FOR NON COMPLIANCE OF PLANNING AND BUILDING REGULATIONS.

B	21.05.18	Amended position of velux windows
A	18.05.18	Amended plans and elevations to client comments

Rev.	Date	Remarks
Northern Office Suite 9, Beech House, Padgate Business Park, Green Lane, Warrington, WA1 4JN T 01925 851600 W www.bedaro.co.uk		
Project/Title: Angmering House Type C Proposed Floor Plans & Elevations		
Scales: 1:100 @ A3		Date: Apr 18
Drawing Number: 1084-Ang116		Revision: B
		Drawn by: GC