




- Category A - Trees with an estimated remaining life expectancy of at least 40 years
- Category B - Trees of moderate quality with an estimated remaining life expectancy of at least 20 years
- Category C - Trees of low quality with an estimated remaining life expectancy of at least 10 years, or young trees with a stem diameter below 150 mm
- Root Protection Area (RPA)
- Tree Protection Fencing (TPF)
- Construction Exclusion Zone (CEZ)

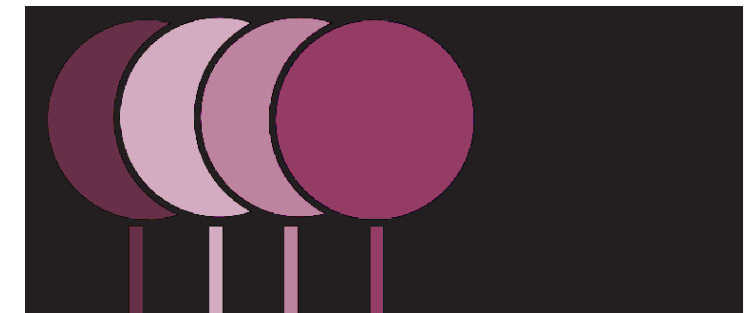

The Studio, 1 Spring Gardens, Glynde, Nr Lewes, East Sussex, BN8 6SA
Lewes - 01273 858 826 Mobile - 07377 393 897
www.nicholasjonesconsultants.co.uk - e-mail info@nicholasjonesconsultants.co.uk

Client's Name
Gold (Angmering) Ltd

Job Title
**Quietwaters, Roundstone Lane
Angmering, BN16 4AX**

Drawing Title
Tree Protection Plan

Scale
1:500 @ A3

Drawn
NDJ

Date
16.10.2018

Drg No
NJCL 252 C-2

This drawing should be reproduced in colour only