
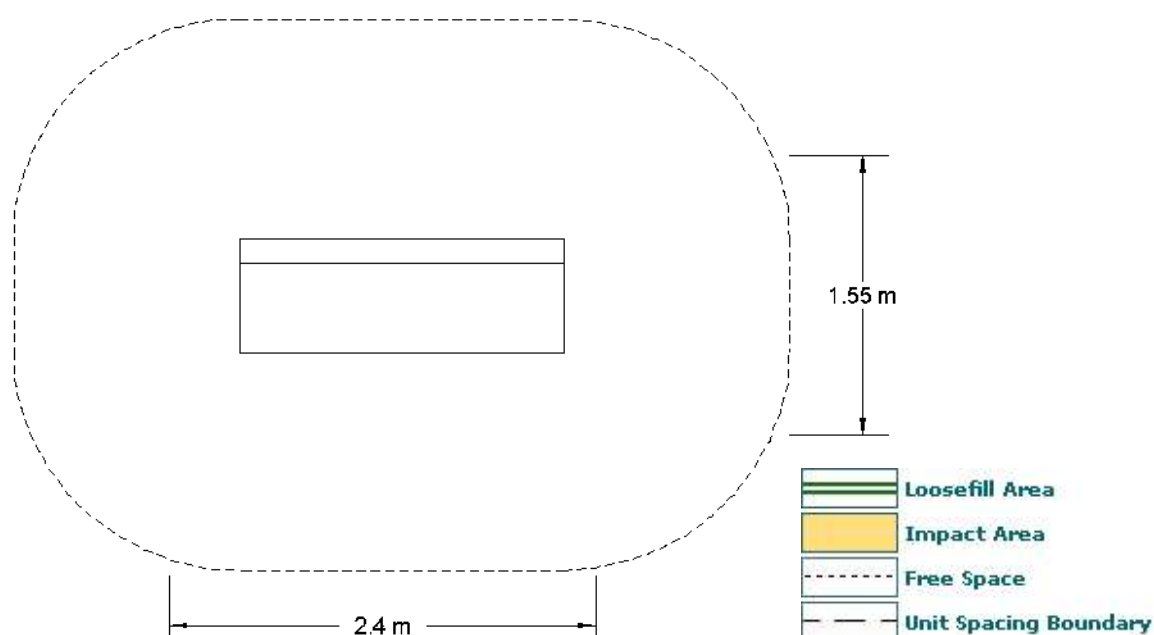


Furniture – Bandrake Seat

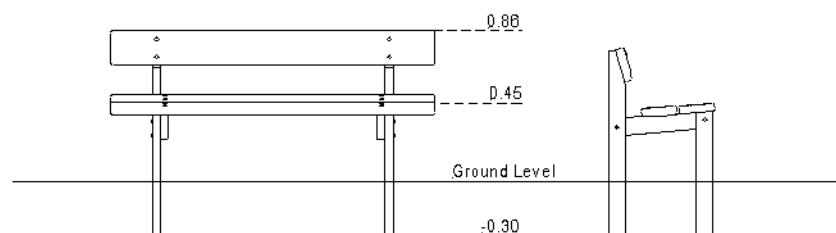

Technical Information

Equipment Dimensions

Length / Width / Height	1.8m x 0.65m x 0.77m
Surfacing and Area Required	
Minimum Space Required L/W/H	2.4m x 1.55m x 2.0m
Max Gradient of Ground	1 in 20
Free Height of Fall	n/a
Impact Area	n/a
Loosefill at 150mm	n/a
Bark / Cushionfall / Sand	n/a
Grasslok Tiles	n/a

Installation Information

Overall Weight	53kg
Heaviest Part	53kg
Largest Part	1.8m x 0.65m x 0.77m
Longest Part	n/a
Concrete Required	0.05m ³