


Cross Section S-01

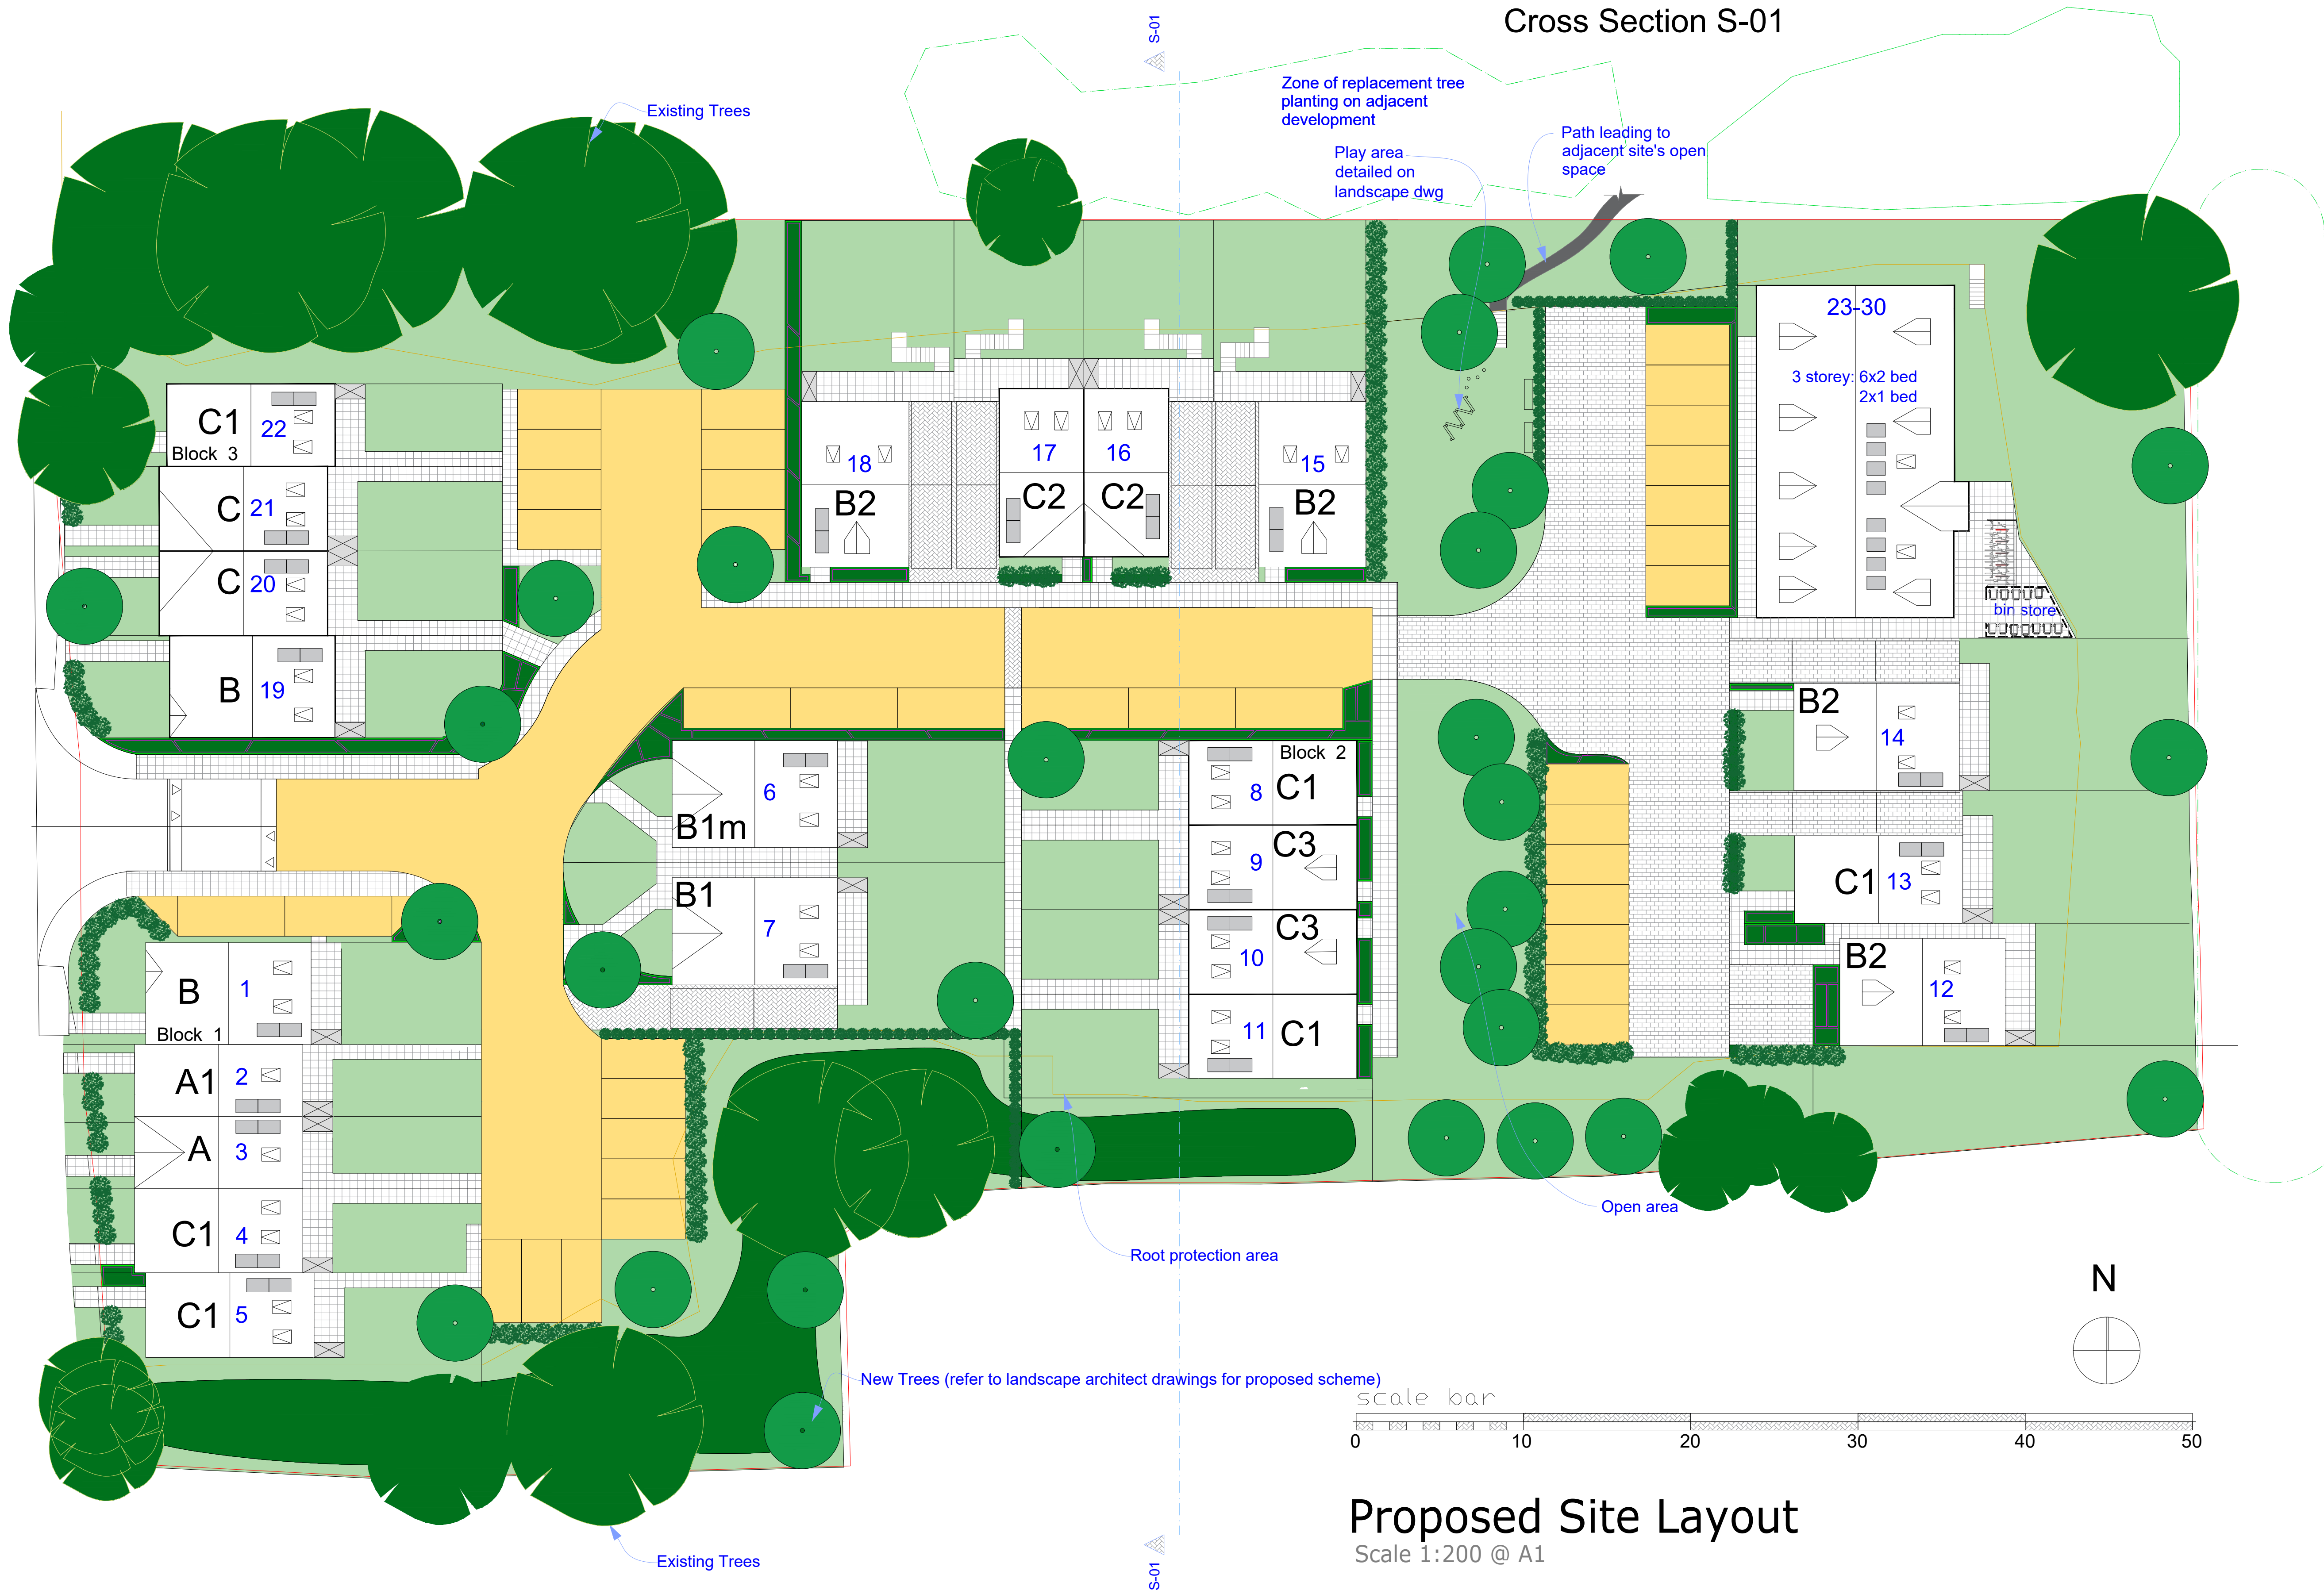

© This drawing and the works depicted are the copyright of Southmill Ltd and may not be reproduced or amended without prior written permission. No liability will be accepted for amendments made by other parties.
O.S. information is reproduced under licence. © Crown copyright. Reproduction in whole or in part is prohibited without the prior permission of Ordnance Survey.
This drawing is to be scaled for Planning purposes only, not for construction. Written dimensions to be used where available.
CONTRACTOR TO SITE CHECK ALL DIMENSIONS PRIOR TO COMMENCING WORK.

Schedule Of Accommodation

	2No Affordable
	8No
	12No
	6No 2 Bed 2No 1 bed
APARTMENTS Plot 23 845 sq ft - 1 bed apartment Plot 24 680 sq ft - 1 bed apartment Plot 25 655 sq ft - 2 bed apartment Plot 26 656 sq ft - 2 bed apartment Plot 27 656 sq ft - 2 bed apartment Plot 28 656 sq ft - 2 bed apartment Plot 29 656 sq ft - 2 bed apartment Plot 30 650 sq ft - 2 bed apartment	

Accommodation Schedule

Mix	Apart.	Houses
1 bed	2	
2 bed	6	
3 bed		14
4 bed		8
	8	22

NB: 54no. parking spaces

O	25.09.18 - Planning Issue
N	06.09.18 - Plan amended after planning mtg
M	29.08.18 - Plan amended planners comments
L	10-08.18 - Floor areas updated
K	26.07.18 - Boundary updated
J	06.07.18 - Plot 5 updated
H	22.05.18 - Rear paths added to plots 2 & 3
G	22.05.18 - Scheme updated following comments
F	17.05.18 - Scheme updated following comments
E	11.05.18 - Scheme updated following comments
D	10.05.18 - Scheme updated following comments
C	04.05.18 - Scheme updated following comments
B	20.04.18 - Scheme updated following comments
A	18.04.18 - Scheme updated following comments

REVISIONS

FOR PLANNING

Project:
Proposed Residential Development
Roundstone Lane
Angmering, BN16 4AX

Client:
Gold PD



Drawing Title:
Proposed Site Layout

Job No. 1006	Drg No. Ang101	Rev: O
Scale: 1:200 @ A1	Drawn: GC	
Date: May 2018	Check:	

SOUTHMILL

Ground Floor
Building 3, Olympic Park,
Warrington,
WA2 0YL
T 01925 851604