


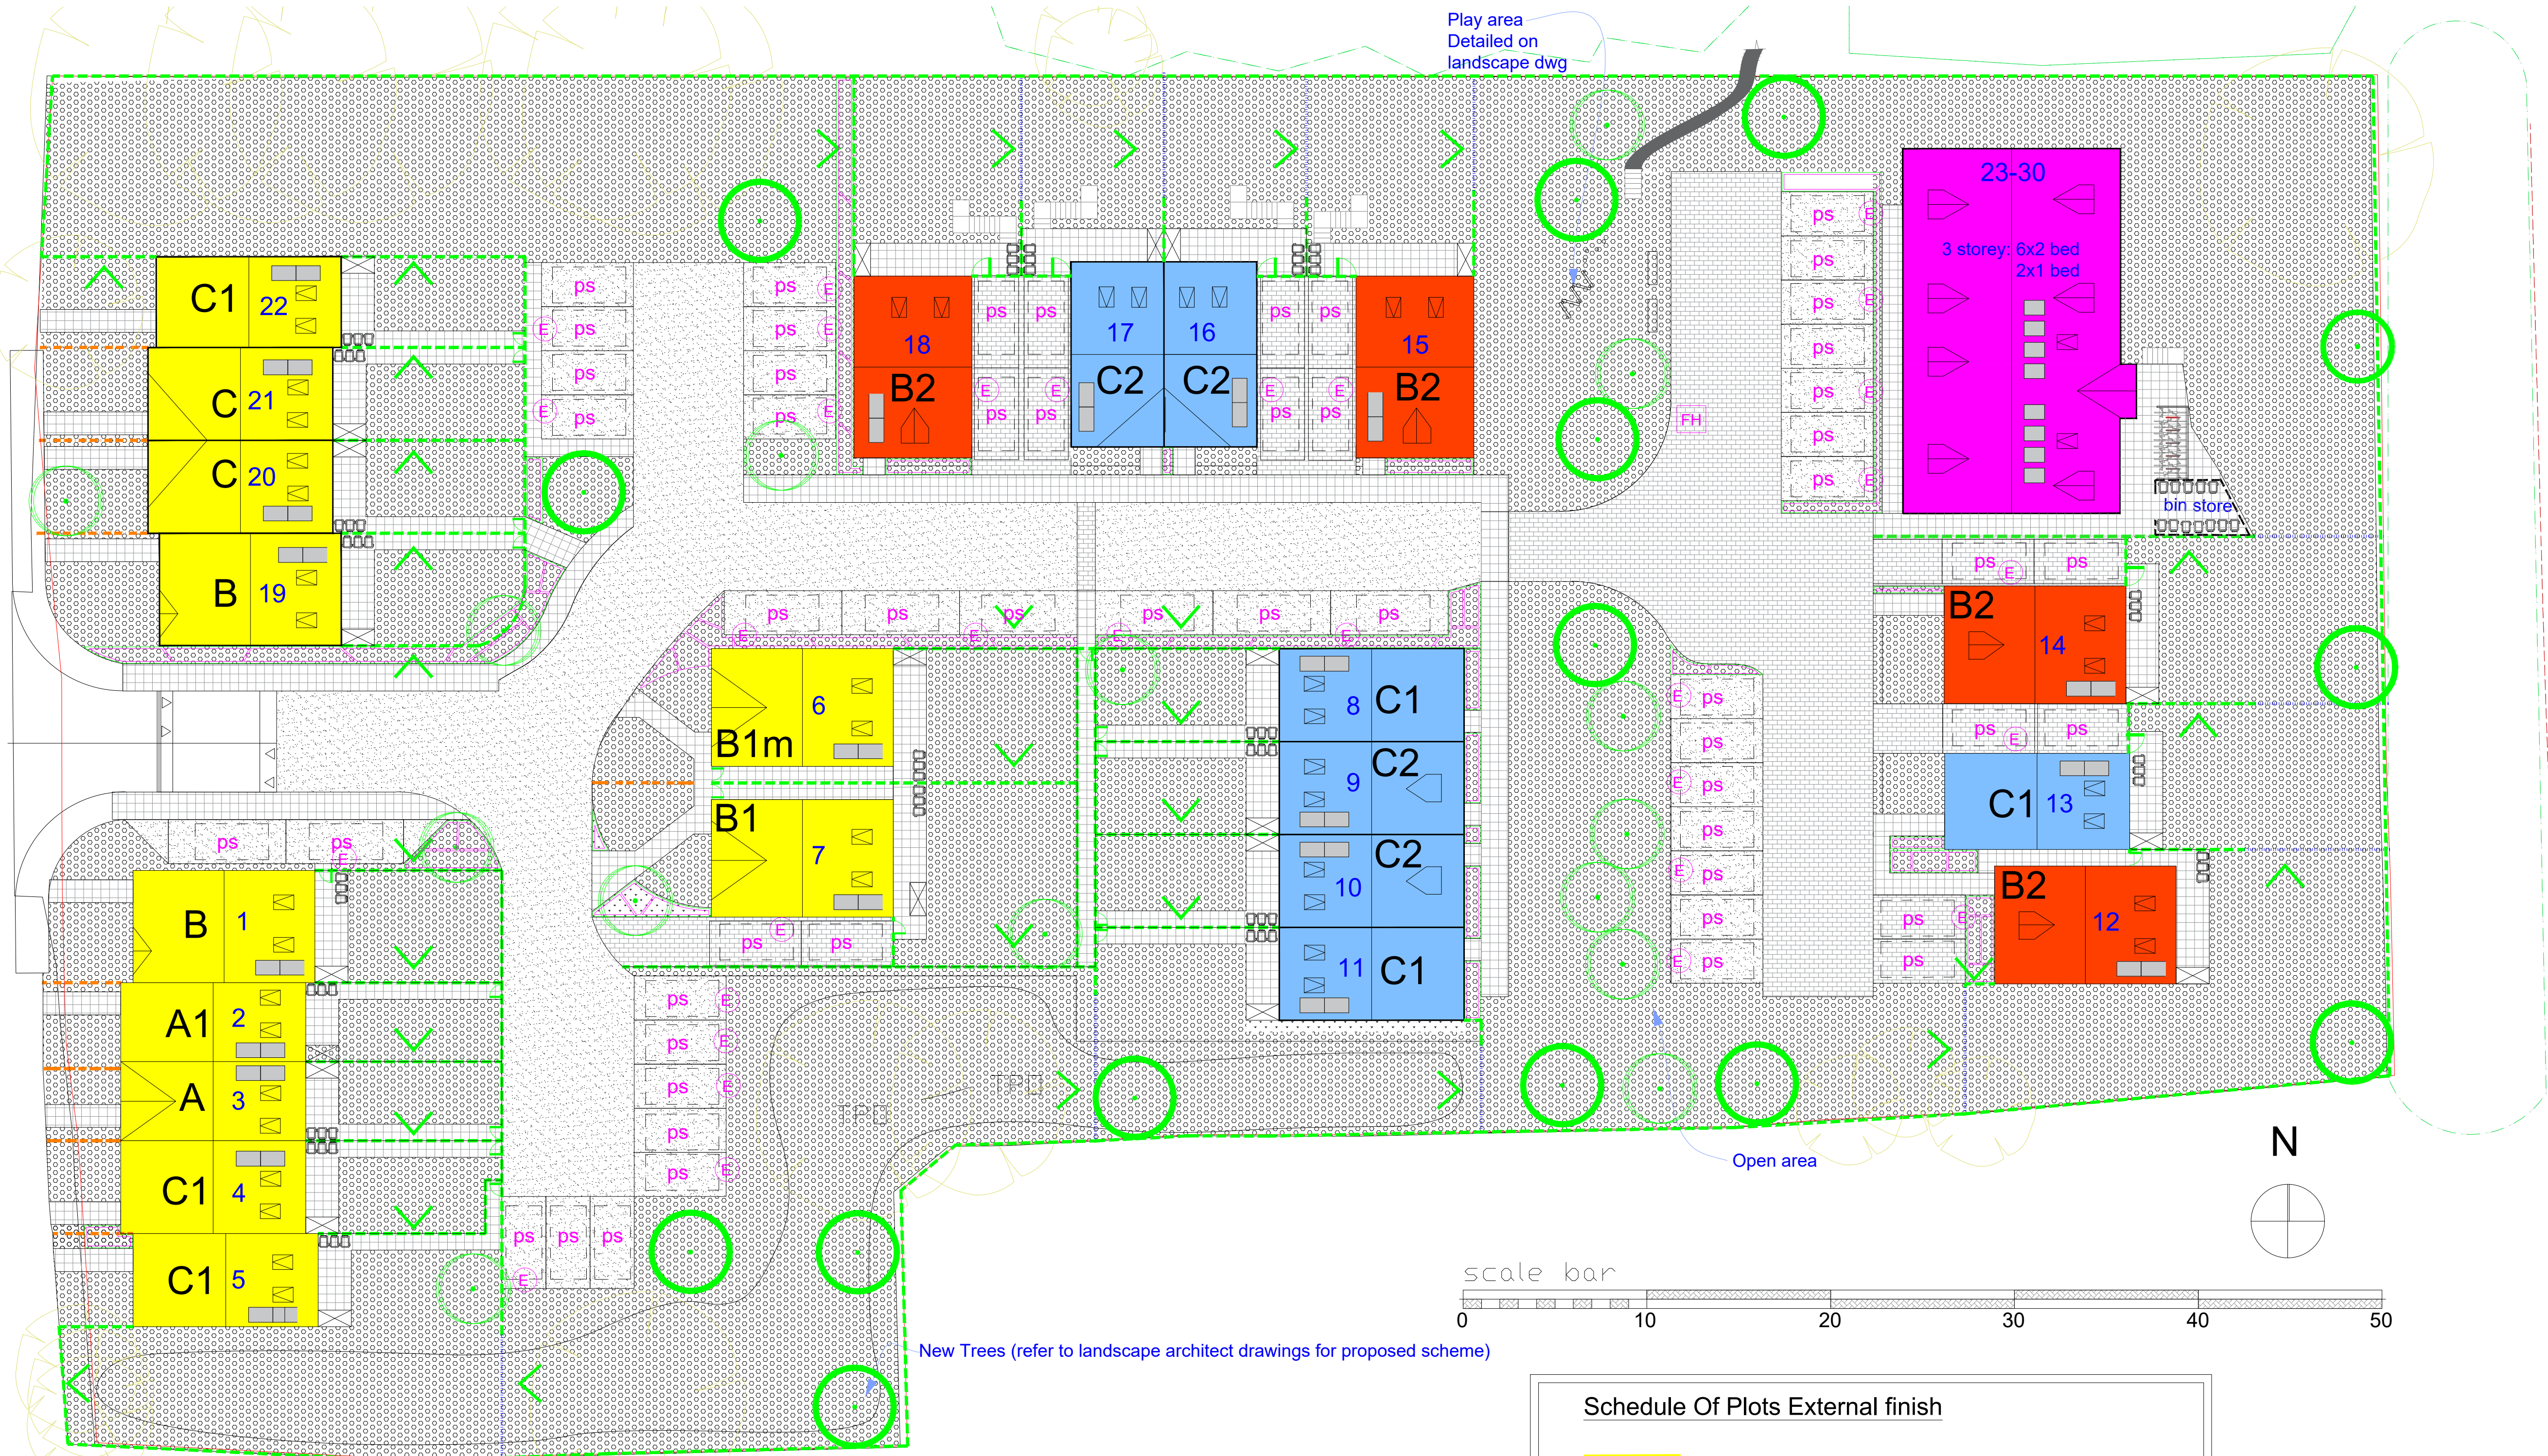


Key

- Turfed Area
- Block Paving
- General paving - Grey
- Tarmac
- Parking Space
- Bin Storage Areas
- Bike store/shed
- Cycle storage
- Electric charge point
- Fire Hydrant
- Fencing and Walling - See Separate Details
- 1.8Meter High Screen close boarded fence
- 1.1 Meter High post & natural rail fence
- 1.5 Meter High Screen Feather edged close boarded fence
- Unilog retaining wall
- Gate
- Good side of fence

Note

Refer to landscape architects drawing for proposed planting scheme

Schedule Of Materials

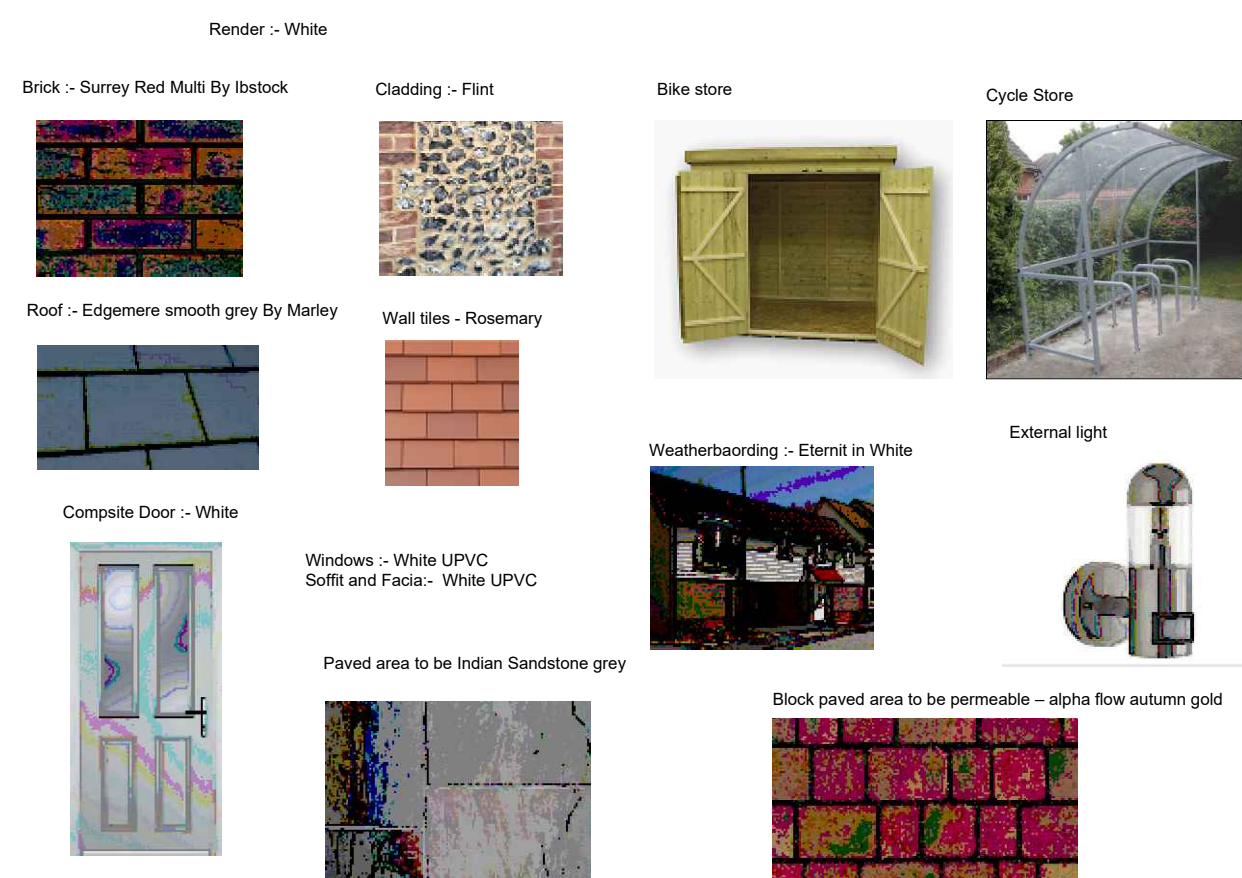

Schedule Of Plots External finish

- Brick- Surrey red multi by Ibstock
- Rooftiles - Edgemere by marley smooth grey
- Features - Flint cladding by Surcav
- Brick- Surrey red multi by Ibstock
- Rooftiles - Edgemere by marley smooth grey
- Feature - Weatherboarding Eternit in white
- Brick- Surrey red multi by Ibstock
- Rooftiles - Edgemere by marley smooth grey
- Feature - Rosemary hanging wall tile
- Brick- Surrey red multi by Ibstock
- Rooftiles - Edgemere by marley smooth grey
- Features - Weatherboarding eternit white & flint cladding by Surcav

F 11.10.18 - Added bins back to plots
E 25.09.18 - Planning Issue
D 18.09.18 - Updated plan to new scheme
C 06.07.18 - Plot 5 garden and house type updated
B 22.05.18 - Rear paths added to plots 2 & 3
A 17.05.18 - Scheme updated following comments

REVISIONS

FOR PLANNING

Project:
Proposed Residential
Development
Roundstone Lane
Angmering, BN16 4AX

Client:
Gold PD

Drawing Title:
Proposed Materials Layout

Job No: 1006 Drg No: Ang102 Rev: F
Scale: 1:200 @ A1 Drawn: PM
Date: May 2018 Check: GC

SOUTHMILL

Ground Floor
Building 3, Olympic Park,
Warrington,
WA2 0YL

T 01925 851604