





BLOCK PLAN 1:500
AS EXISTING

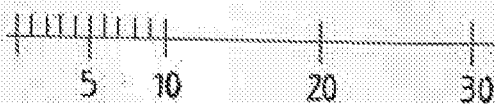

SCALE BAR @ A4

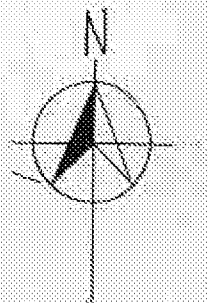

12 GREENACRES RING
ANGMERING

DWG. No. 3