



BLOCK PLAN 1:500 @ A3

metres 10 20 30 40 50

SITE

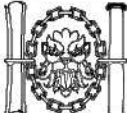
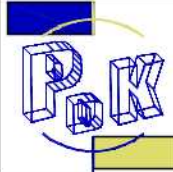
NOTE
THIS DRAWING MAY BE SCALED FOR PLANNING PURPOSES ONLY.
ALL DIMENSIONS TO BE CHECKED ON SITE PRIOR TO COMMENCEMENT OF WORK. ALL DIMENSIONS RELATING TO SUB-CONTRACTORS OR SUPPLIERS WORK MUST BE CHECKED AND AGREED BETWEEN THE GENERAL CONTRACTOR, THE SUB-CONTRACTOR(S) AND / OR SUPPLIER(S). ALL DIMENSIONS ARE IN MILLIMETRES. ALL WORKS OR MATERIALS INDICATED ON THE DRAWING ARE TO BE TO THE LATEST BRITISH STANDARDS AND ARE TO BE CARRIED OUT IN ACCORDANCE WITH THE RELEVANT CODES OF PRACTICE OR RECOGNISED TRADE ASSOCIATION RECOMMENDATIONS AND PUBLICATIONS.
THIS DRAWING TO BE READ IN CONJUNCTION WITH ALL RELEVANT DRAWINGS AND SPECIFICATIONS OF OTHER CONSULTANTS.
ANY DISCREPANCIES TO BE BROUGHT TO THE ATTENTION OF PDK ARCHITECTURE AND SURVEYING, IF IN DOUBT ASK.
© THIS DRAWING IS THE COPYRIGHT OF PDK ARCHITECTURE AND SURVEYING.



Ordnance Survey, (c) Crown Copyright 2016. All rights reserved. Licence number 10002

LOCATION PLAN 1:1250 @ A3

metres 20 40 60 80 100 120

A		10-06-20	dims added	pjc	
REV	DATE	AMENDMENT		BY	
PROJECT		 Chartered Institute of Architectural Technologists Registered Practice			
HARCOURT					
West Drive, Angmering, Littlehampton BN16 4JE					
DRAWING					
SITE LOCATION AND BLOCK PLANS					
Date	May 2020	Drawn By	PJC		
Scale	1: 500 - 1250 @A3	Iss. App. By	DKC		
Drawing No	041 A	File Location	0181		
		29 Breach Avenue, Southbourne, Emsworth, Hampshire, PO10 8NB T: 01243 697164 M: 07879471666 www.pdkconsulting.co.uk			
		PDK Architecture and Surveying			