

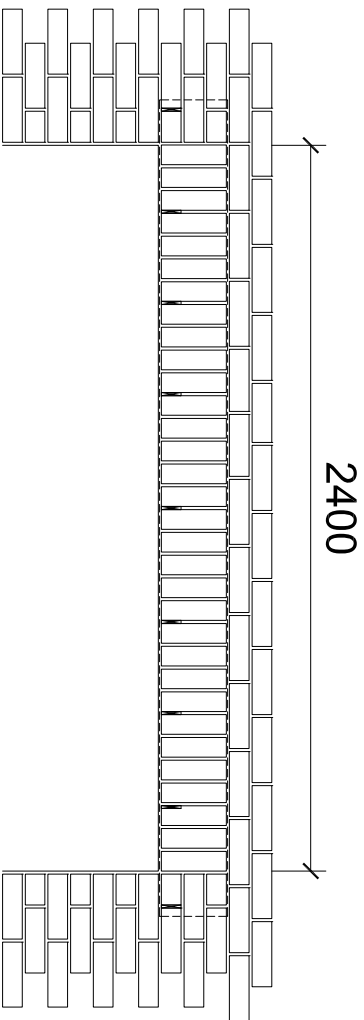
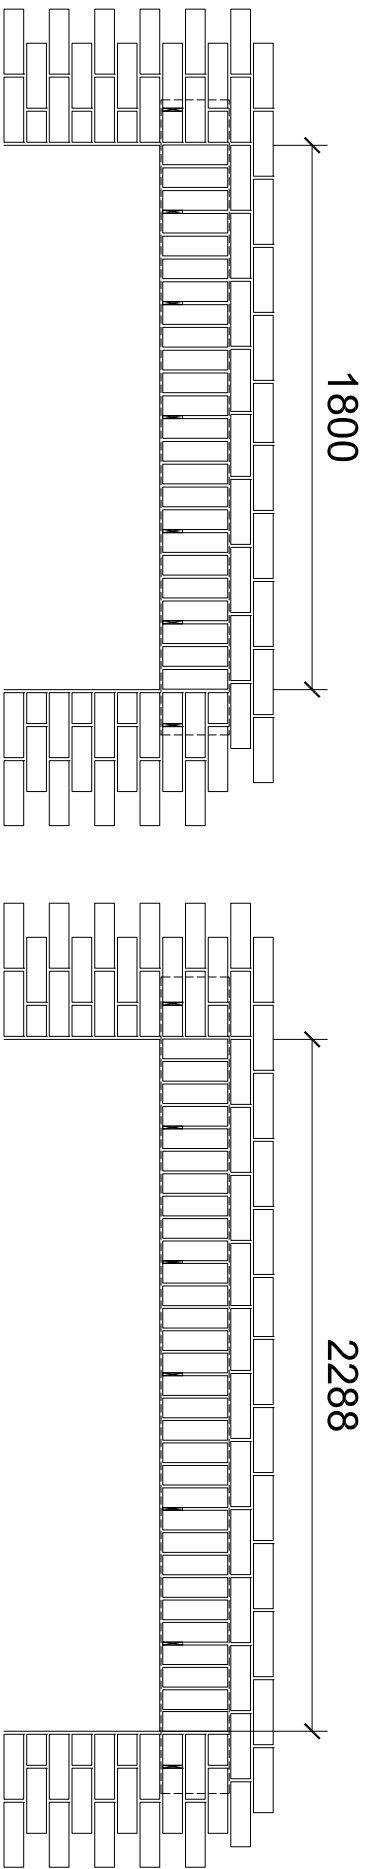
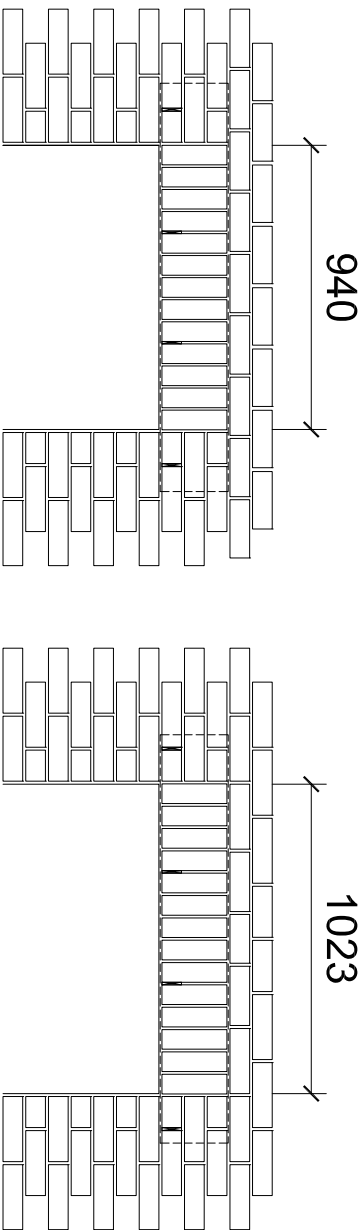


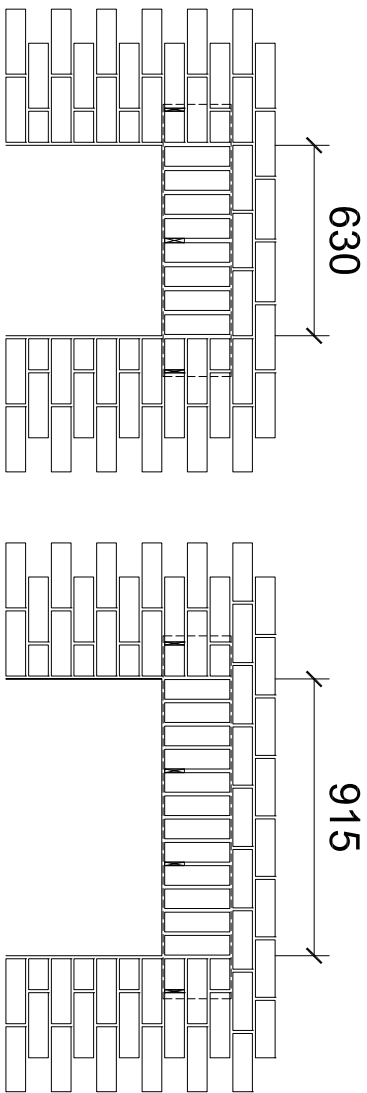

KEY:
Weep Hole = 
Cavity Tray = 

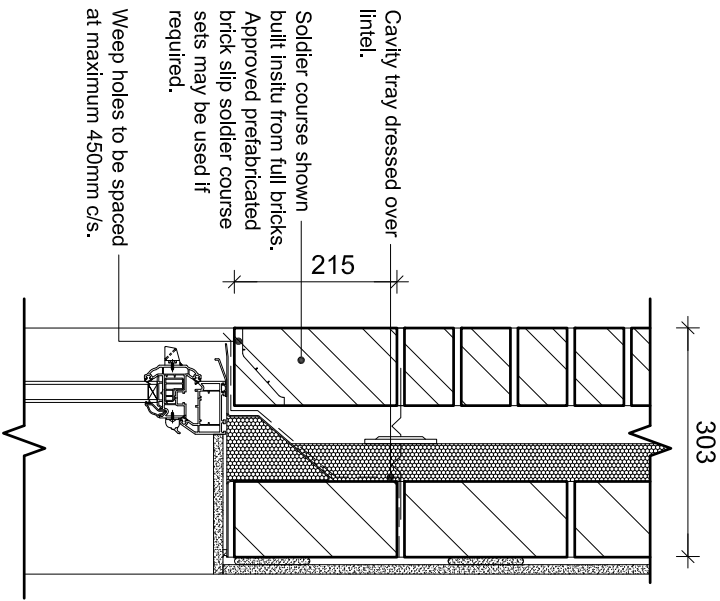

SECTION THROUGH WINDOW HEAD
SCALE 1:10

EXTERNAL REFERENCE :

Brand: **DAVID WILSON HOMES**
Range: **-5 / -7**
Title: **Brick Soldier Course Details**
Detail No: **DW-SD07-016**

Drawn: **GDT** Checked: **GDT** Scale: **1:25** Date: **APR 19**

Rev: Description:

Date:

