


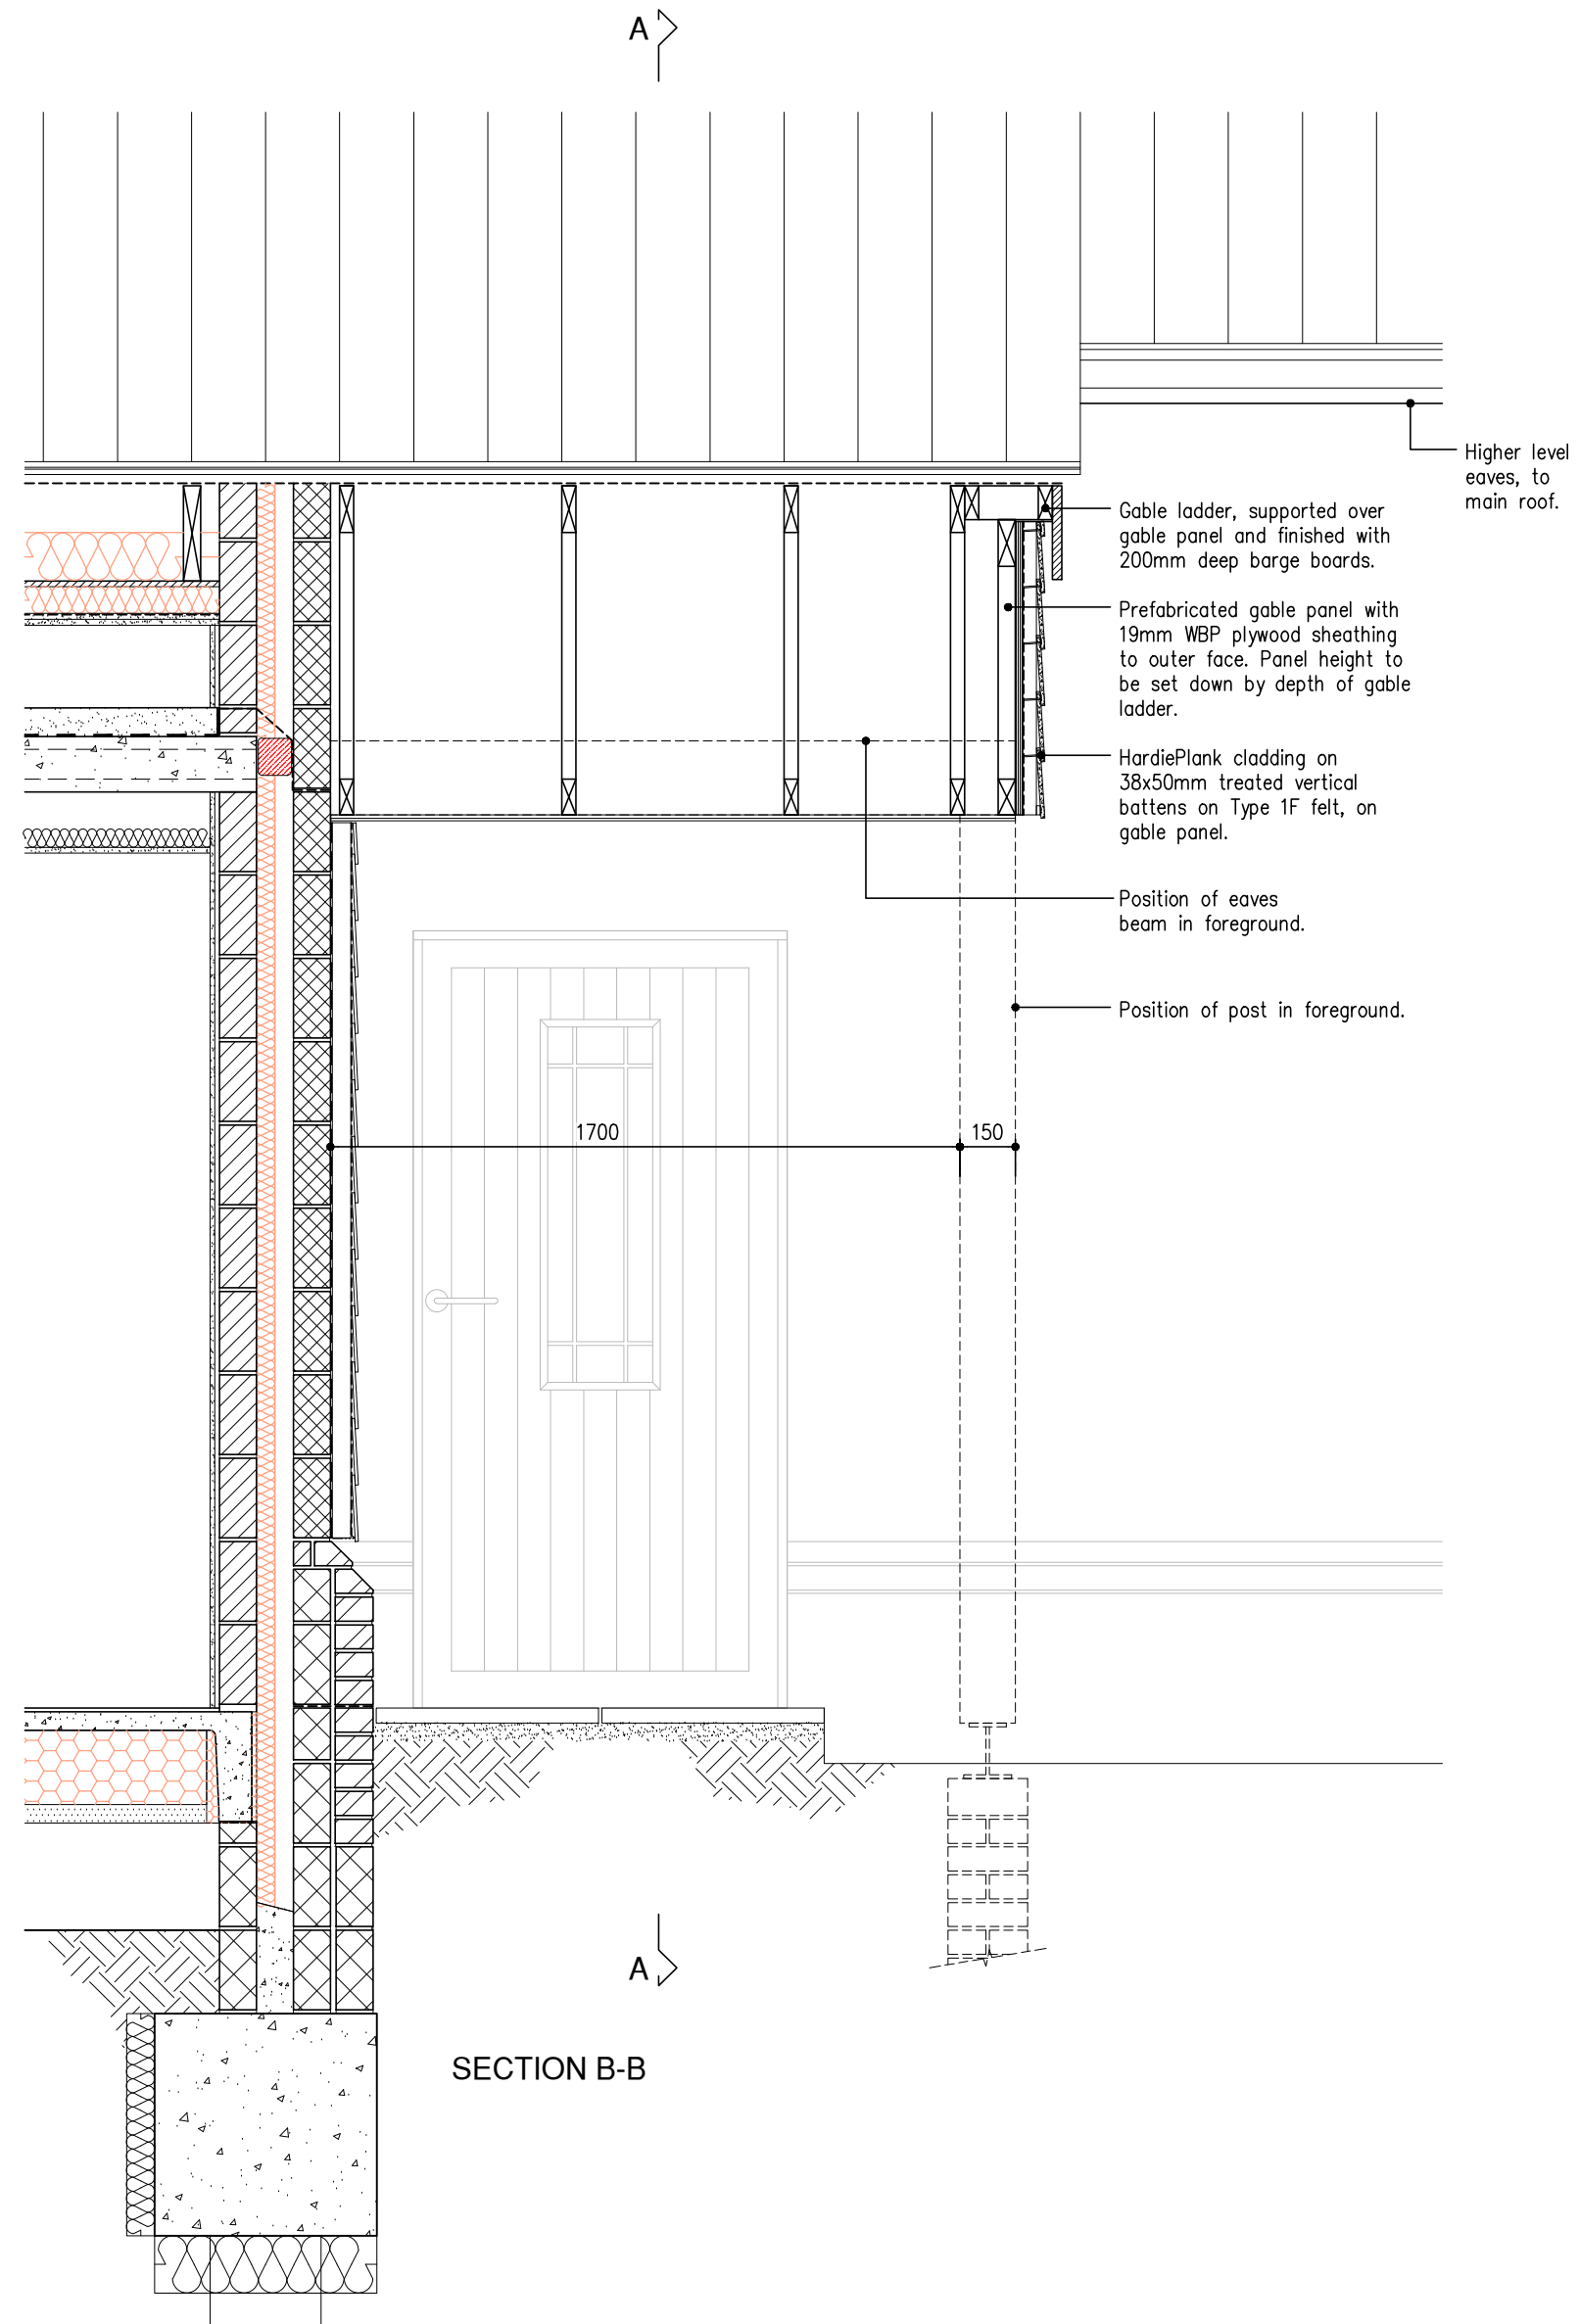

Tel. 01202 761370 Fax. 01202 765885

Scale: 1:20 @ A2

Drg No: ARCH-1-3409 Rev:



Drg No: ARCH-1-3409

•	
•	