




THIS DRAWING IS TO BE READ IN CONJUNCTION WITH THE BARRATT HOMES SITE SPECIFIC SPECIFICATION AND STRUCTURAL ENGINEER'S DESIGN AND DETAILS. DO NOT SCALE THIS DRAWING, USE FIGURED DIMENSIONS ONLY. ANY DISCREPANCIES SHOULD BE BROUGHT TO THE IMMEDIATE ATTENTION OF FABER TECHNICAL LIMITED.

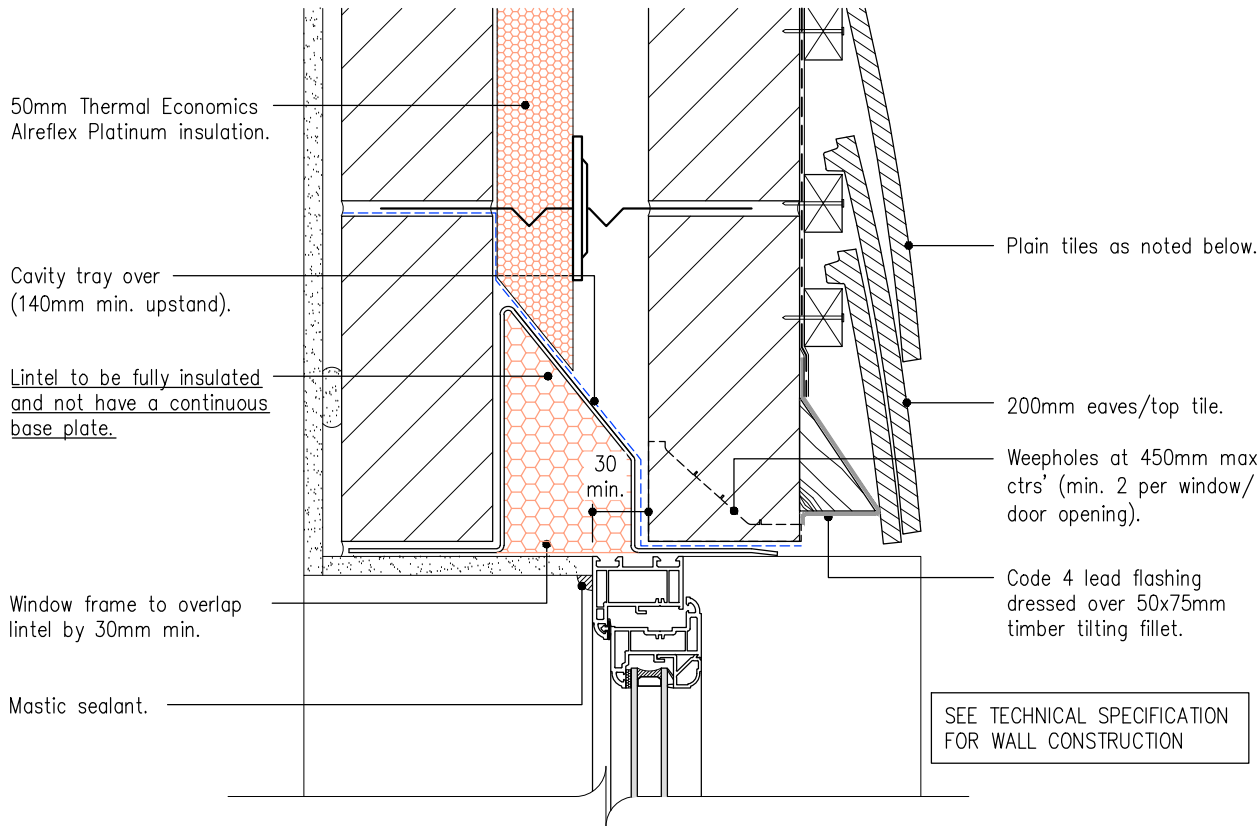


Head

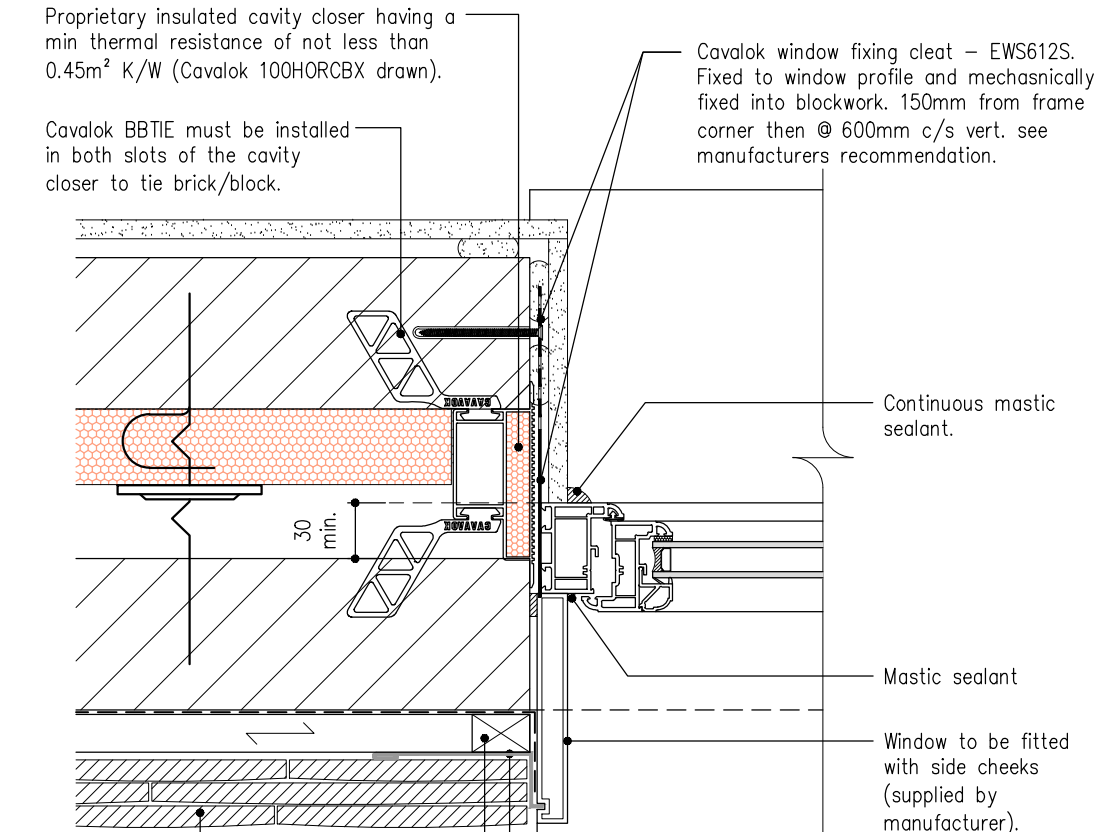

Jamb

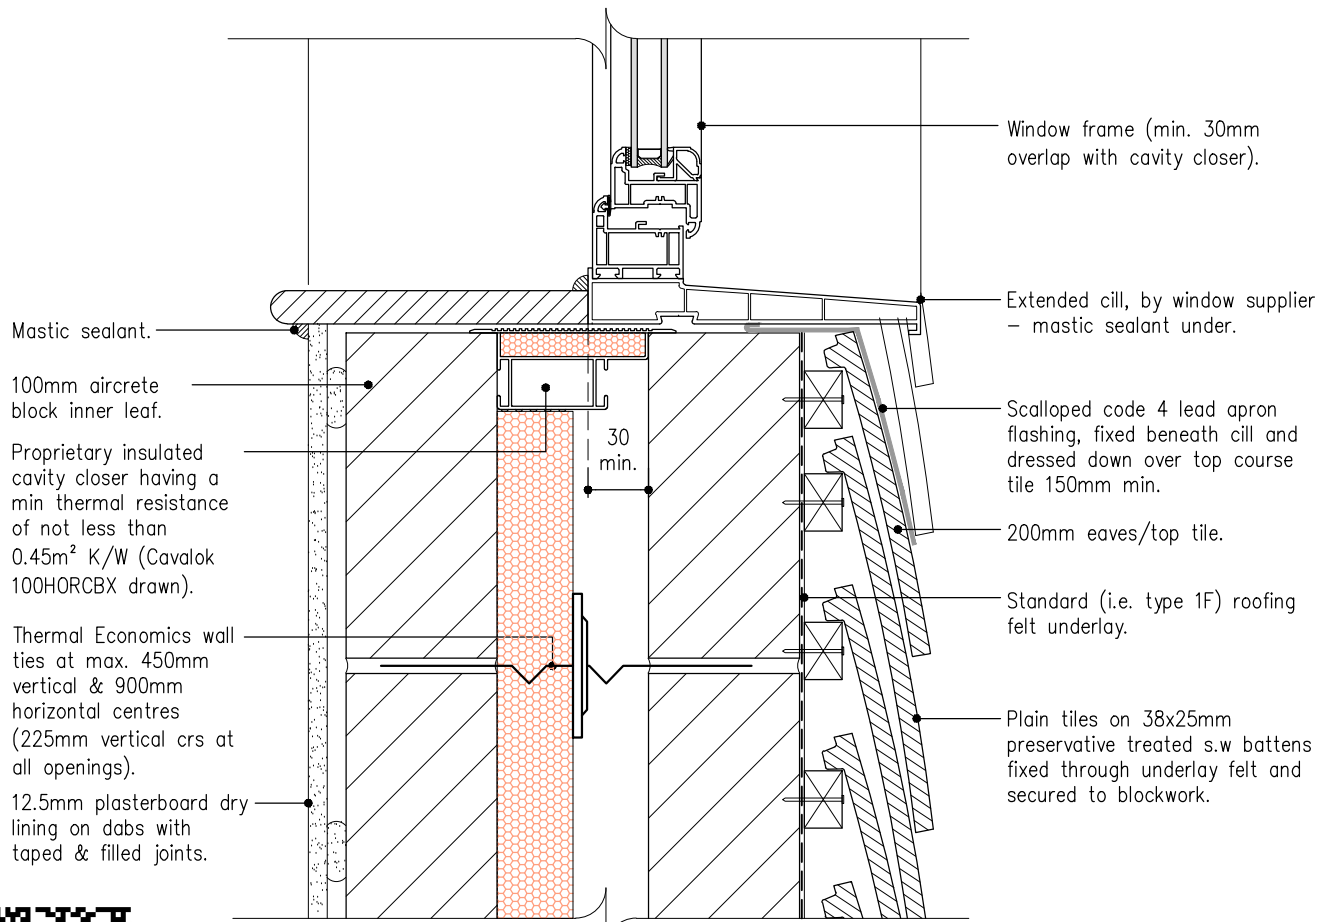

Cill

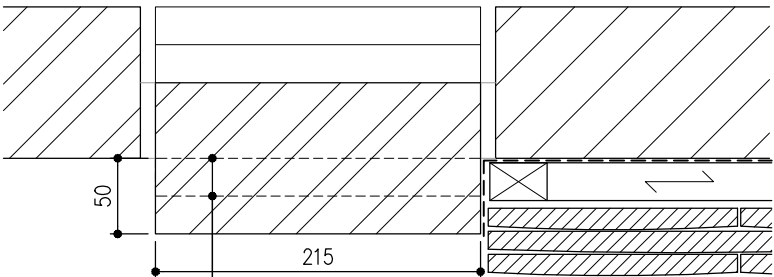

Corbelled Brick Pier Stop End on Plan

Drawn by :	SJW	Checked by :	
Date:	08/02/21		
Revisions			
Rev	Date	Drawn	Checked



© Copyright of Faber Technical Limited 2021

Project:

H8150 - WATER LANE
ANGMERING

Drawing Title:

TILE HANGING DETAILS
(SHEET 1)

Client:



David Wilson Homes



Faber Technical Limited
Austin House, 43 Poole Road,
Westbourne, Dorset, BH4 9DN
Tel. 01202 761370 Fax. 01202 765885

Scale: 1:5 @ A3

Drg No: ARCH-1-3401

Rev: