


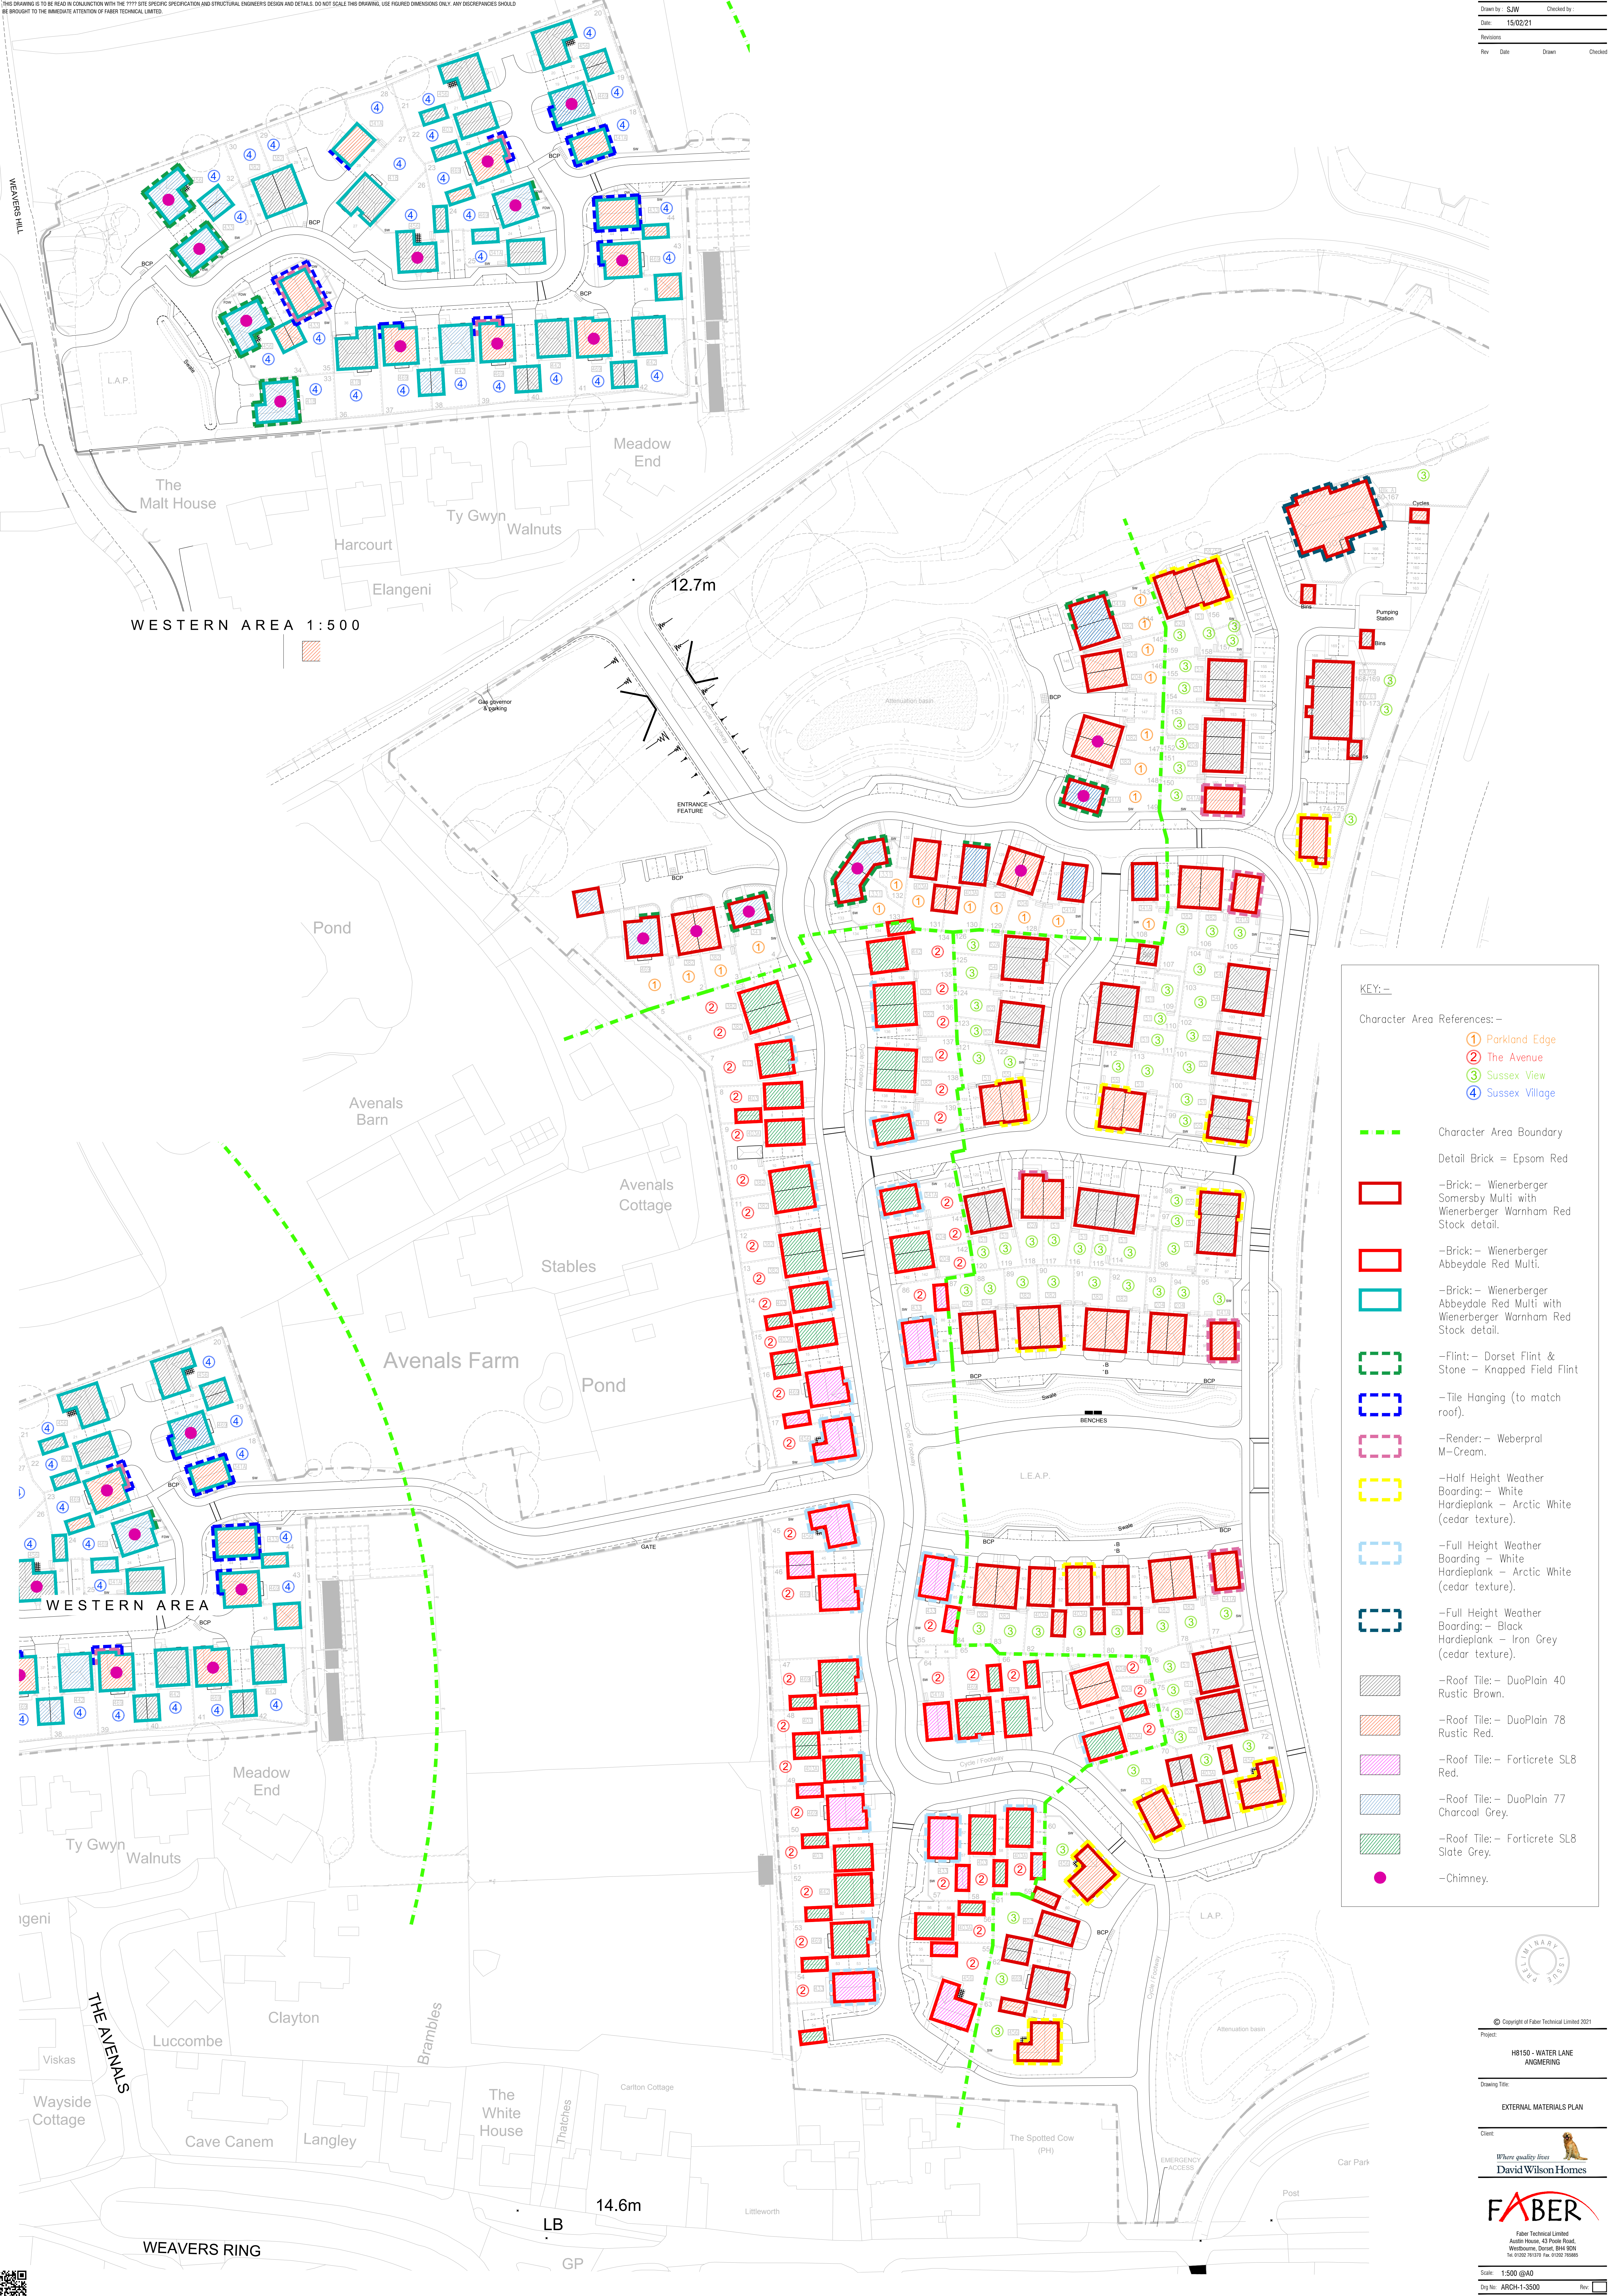

© Copyright of Faber Technical Limited 2021

Project:

H8150 - WATER LANE ANGMERING

Drawing Title:

EXTERNAL MATERIALS PLAN

Client:

Where quality lives
David Wilson Homes

FABER

Faber Technical Limited
Austin House, 43 Poole Road,
Westbourne, Dorset, BH4 6DN
Tel: 01202 791370 Fax: 01202 760885

Scale: 1:500 @A0

Dwg No: ARCH-T-3500

Page